


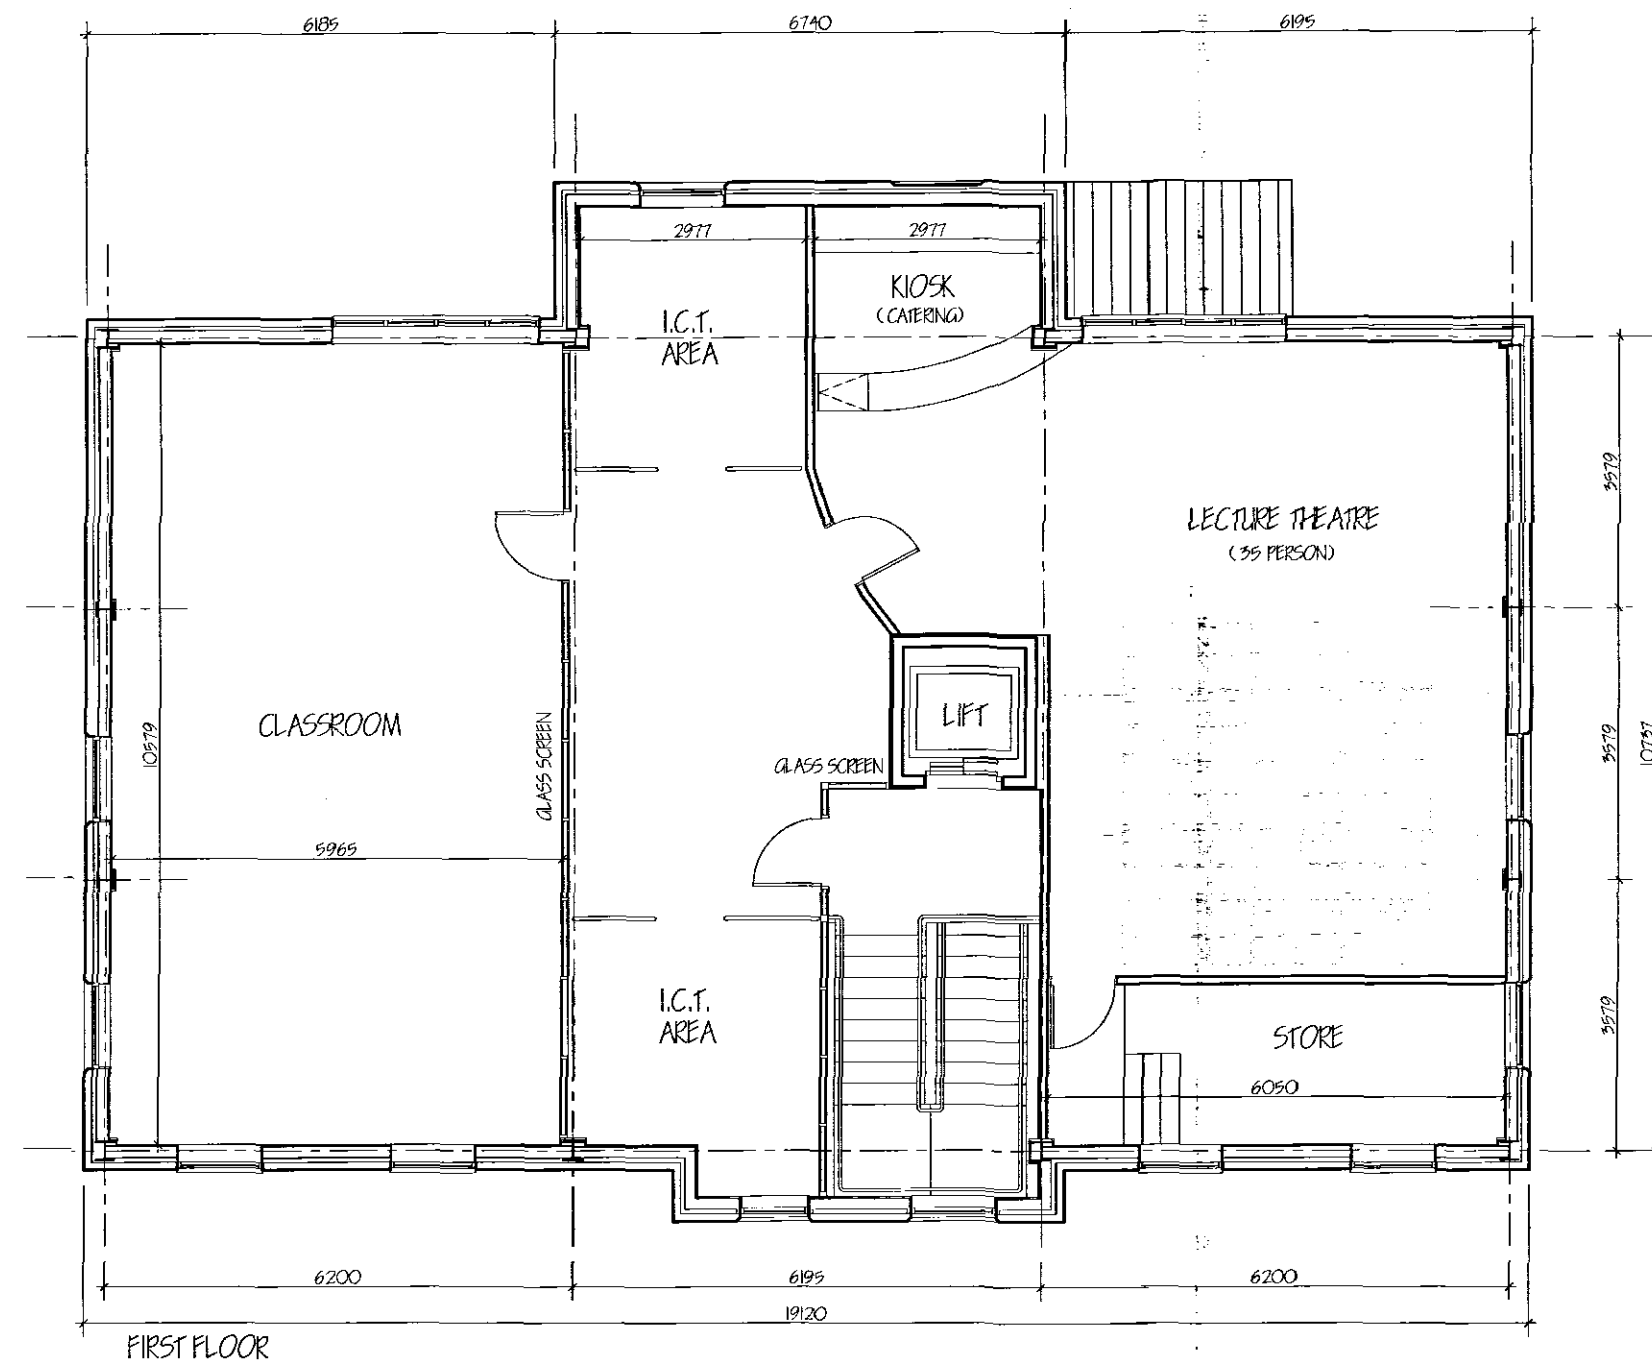

EAST ELEVATION






NORTH ELEVATION



WEST ELEVATION



SOUTH ELEVATION

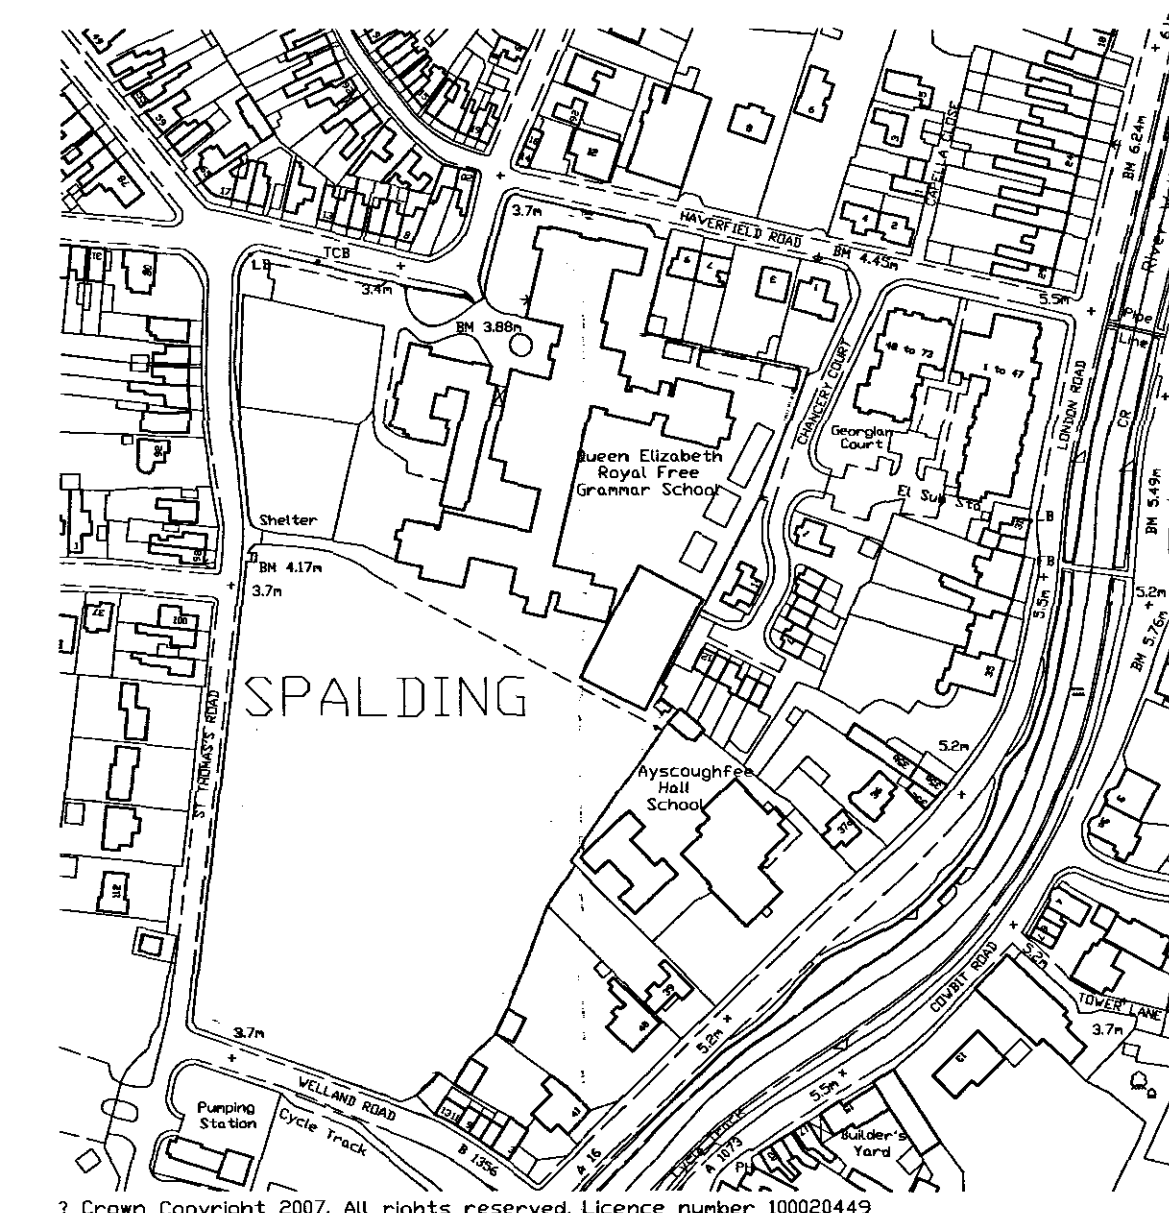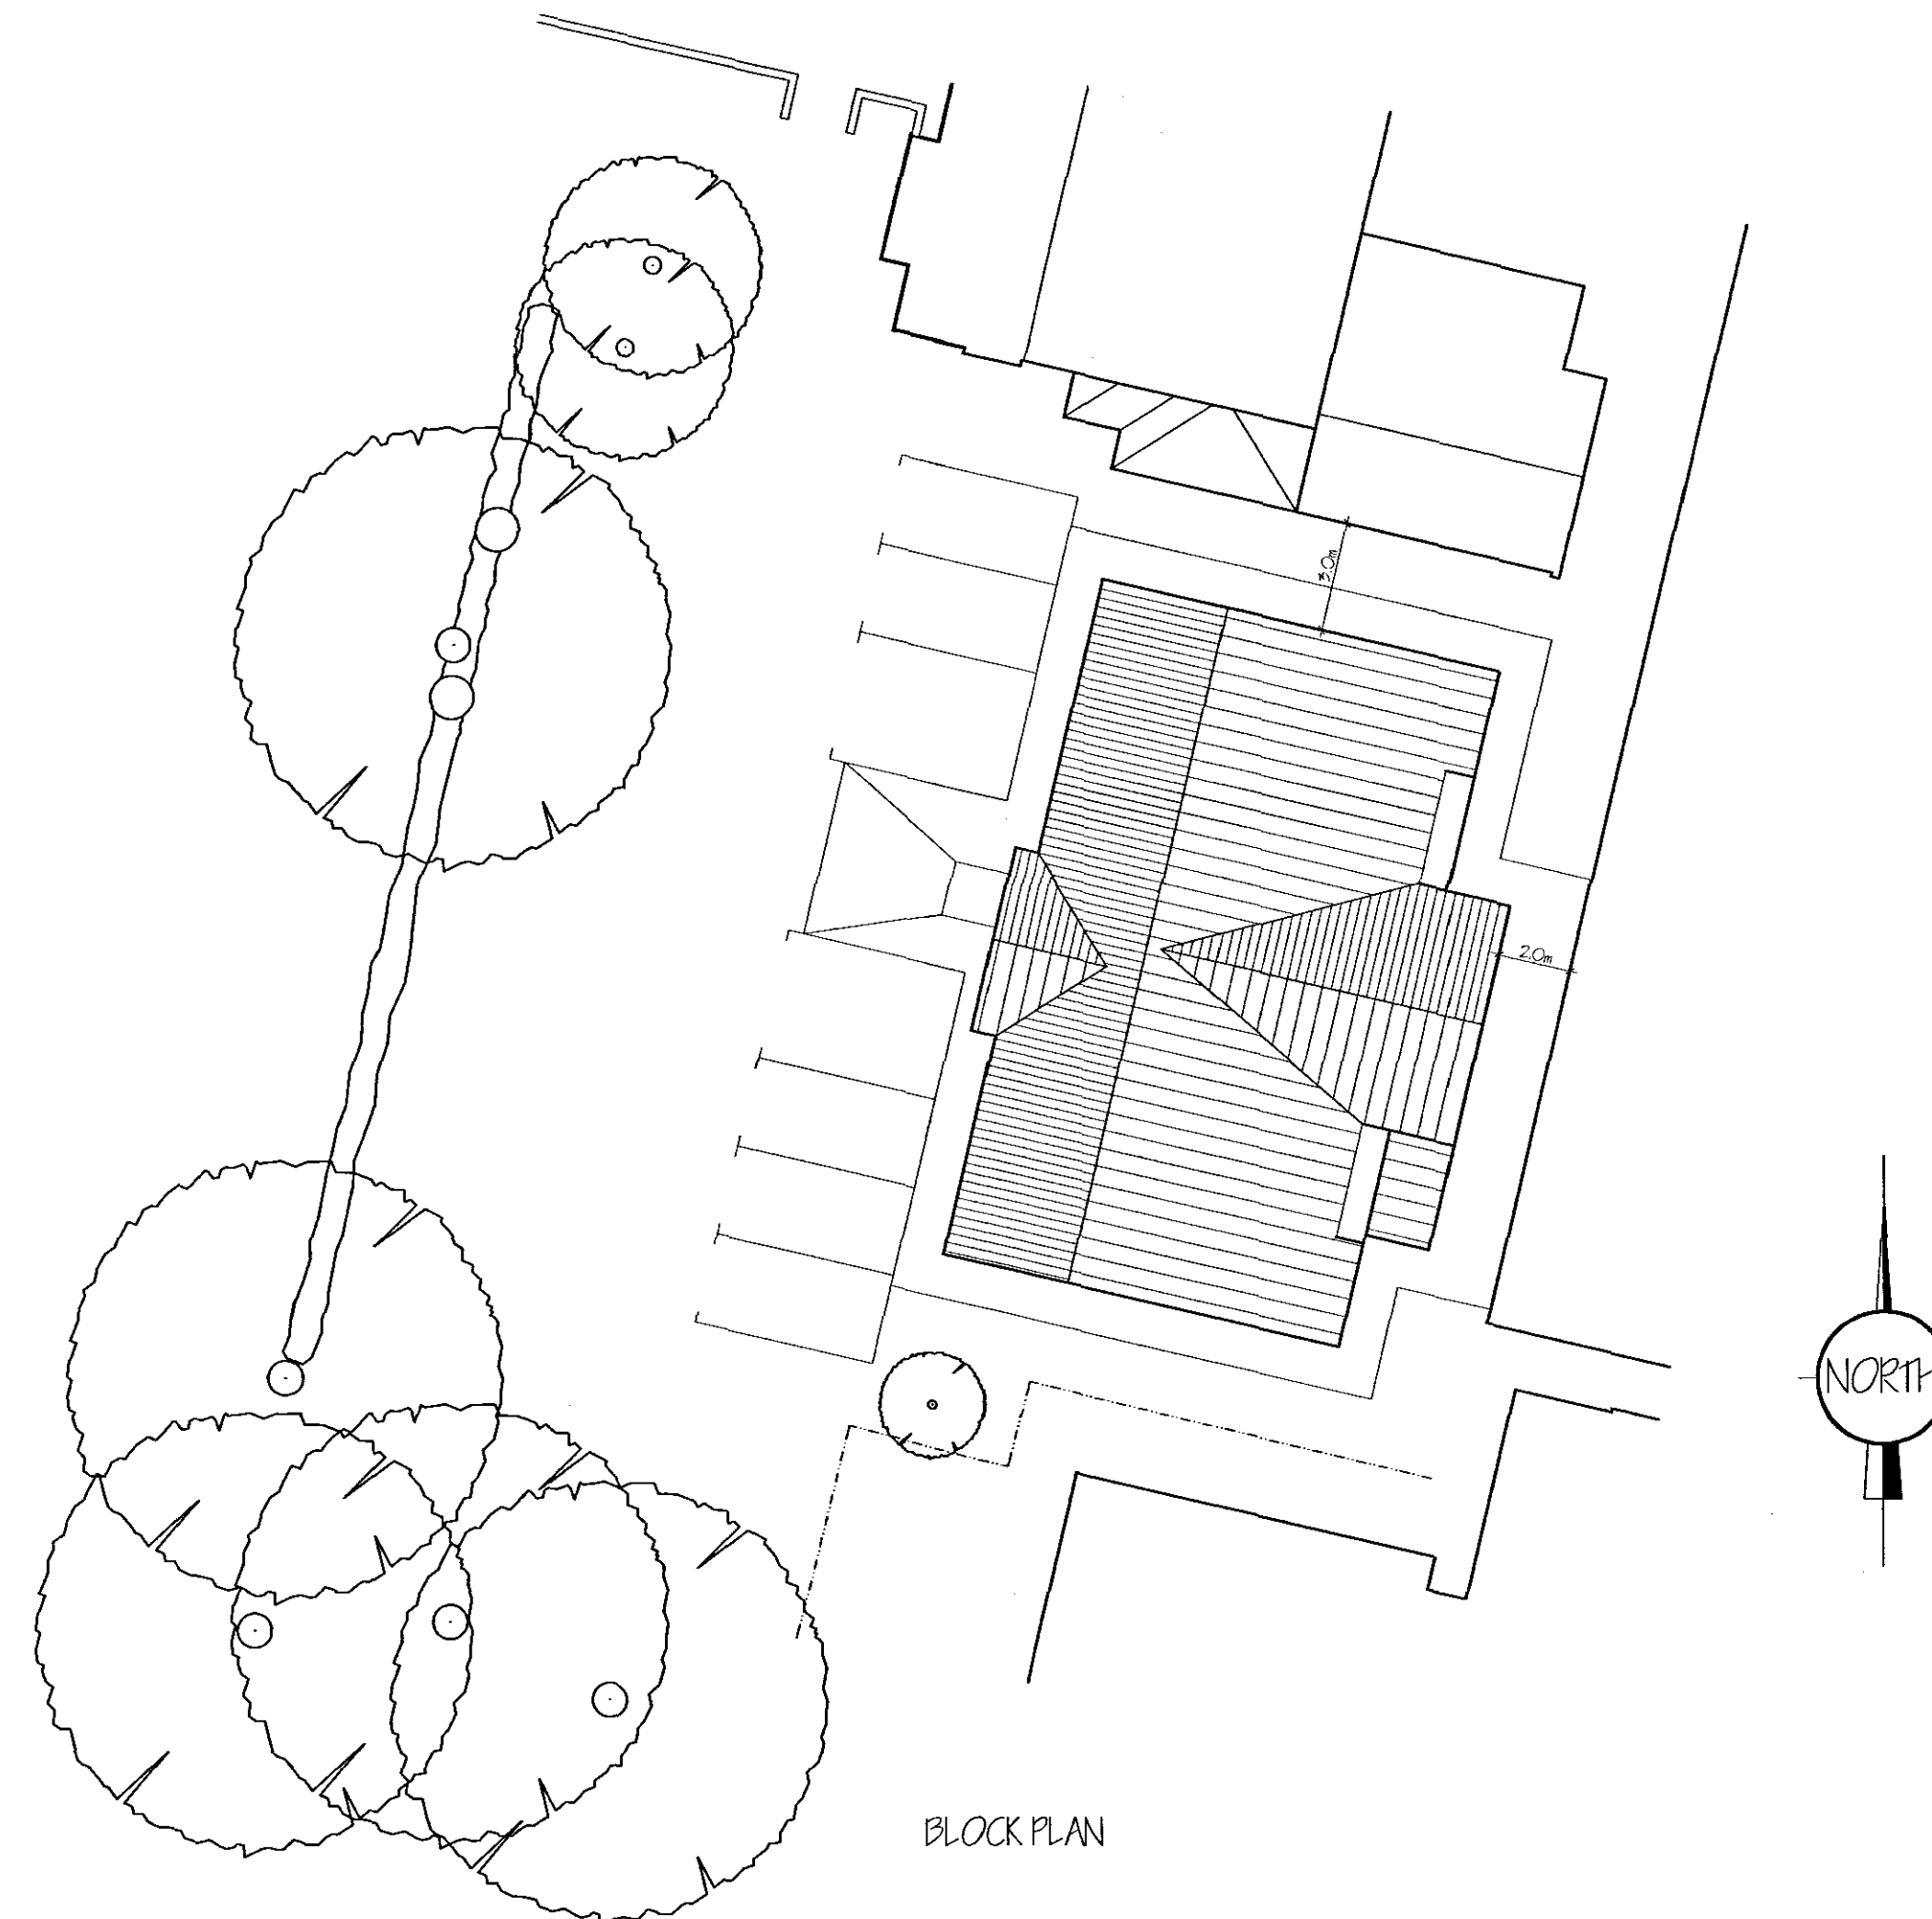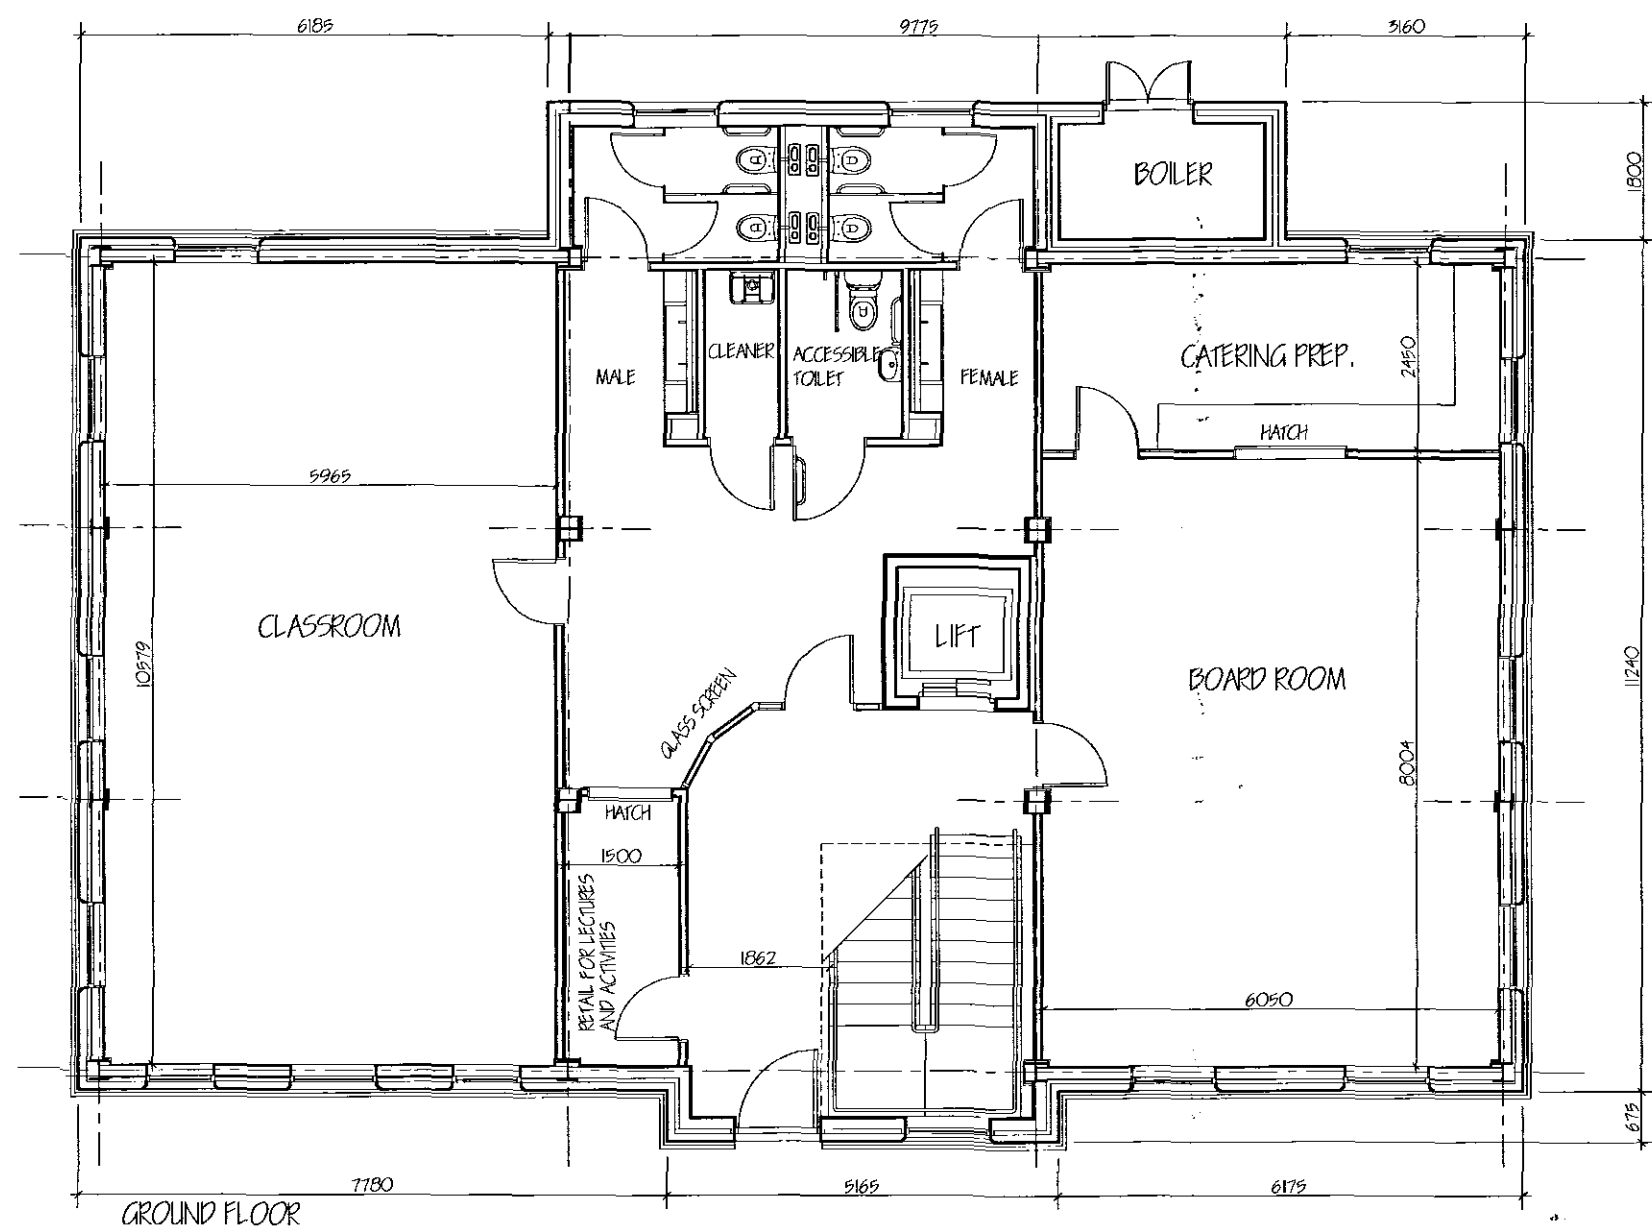

# Langwith Builders Limited

registered office  
72 Church Street  
Holbeach  
Spalding  
Lincolnshire PE12 7LL  
tele: Holbeach (01408) 425788  
fax: Holbeach (01408) 425788

Amendments

SHDC  
Planning & Development  
16 APR 2008  
Ref: 0494/08

© Copyright Reserved

Client

SPALDING ROYAL FREE GRAMMAR SCHOOL

Job  
PROPOSED EDUCATION BLOCK  
HAVERFIELD ROAD  
SPALDING  
LINC'S.  
PE11 2XP

Drawing


FLOOR PLANS AND ELEVATIONS

Scale  
1:100

Date  
MARCH '08

No.

Ref.

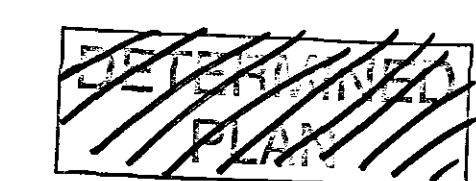

**SUPERSEDED**