



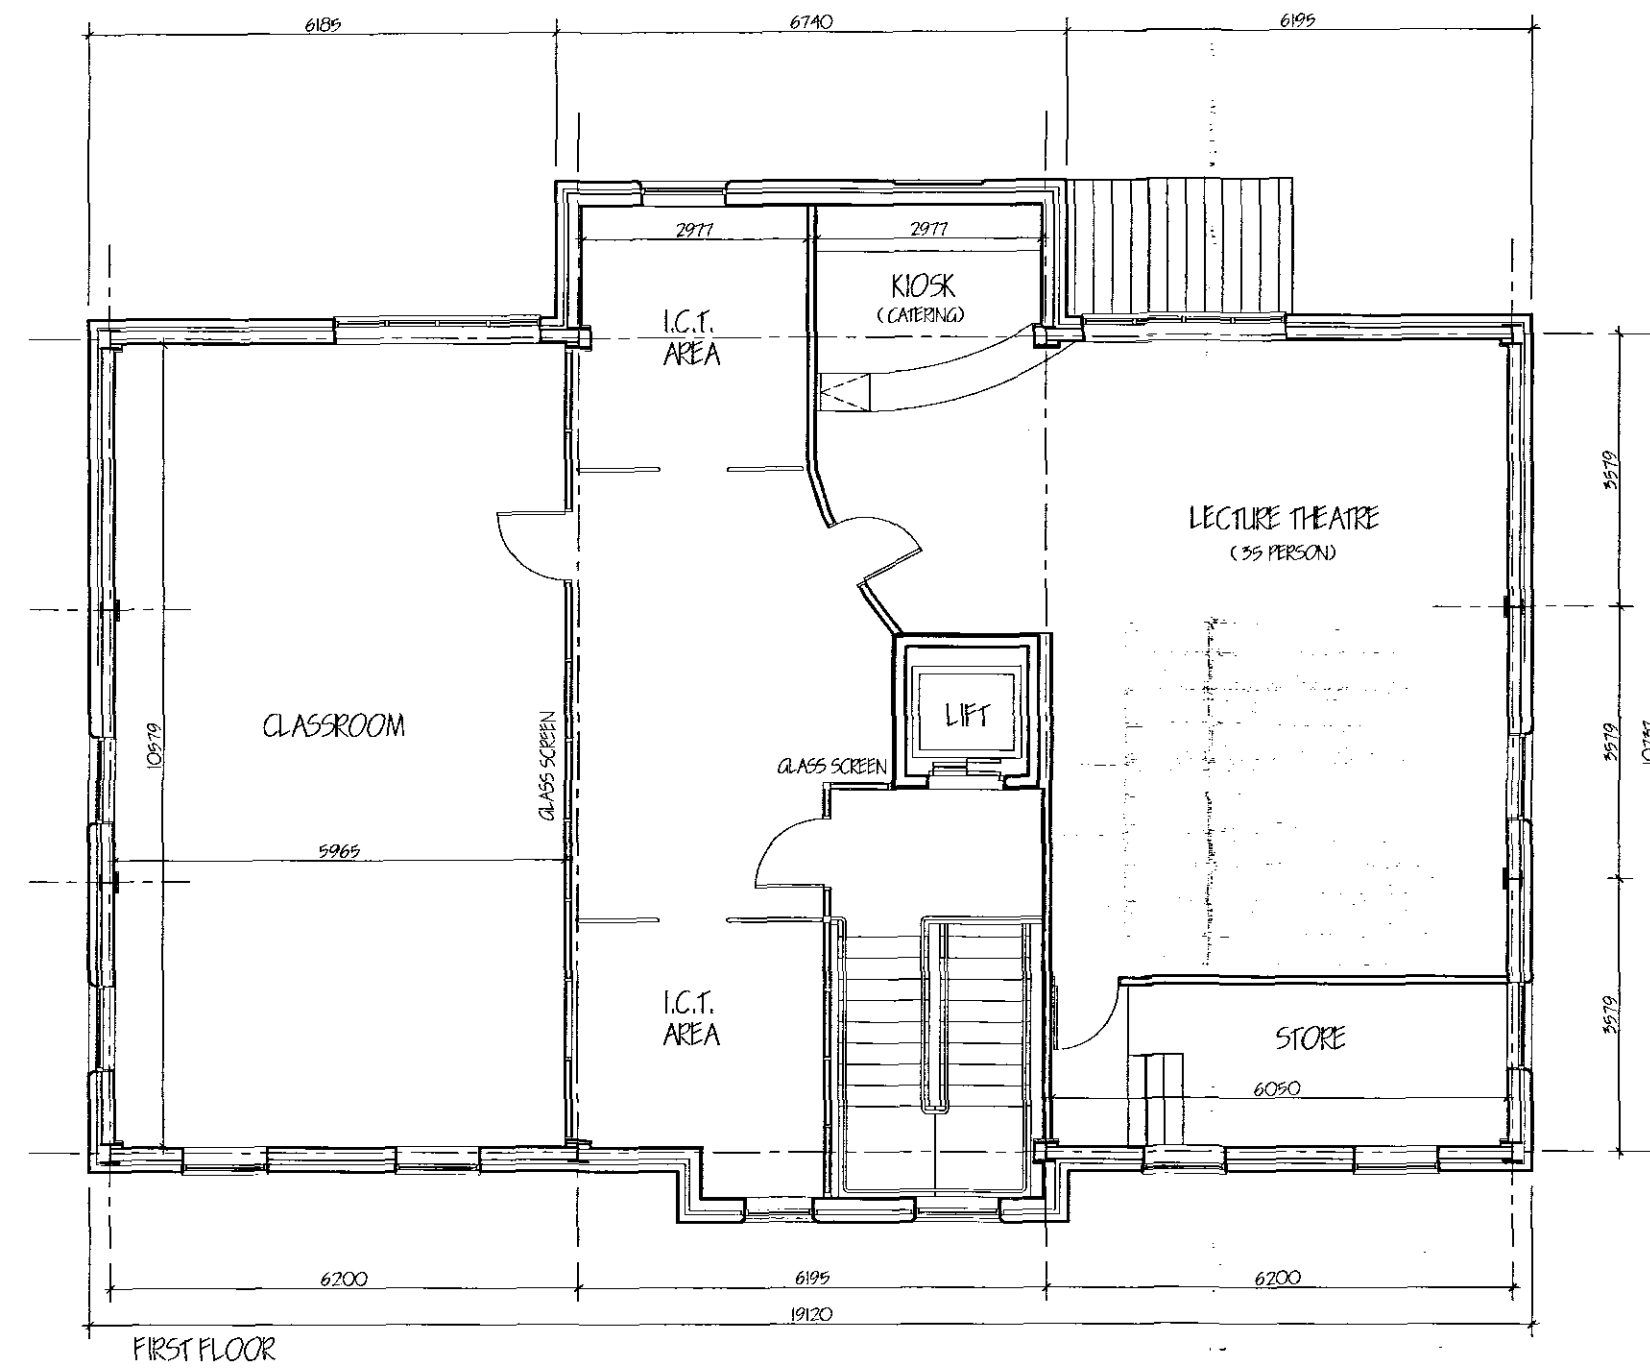

EAST ELEVATION

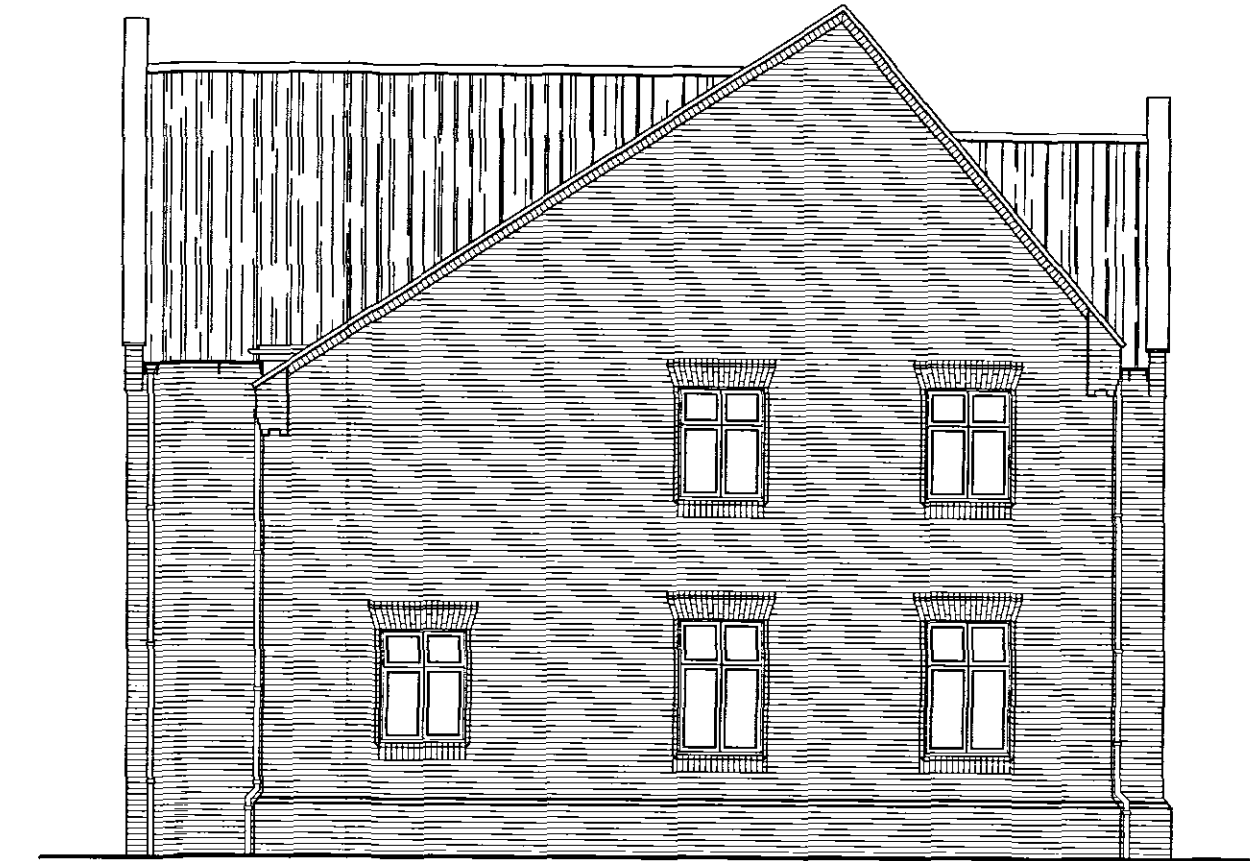




WEST ELEVATION



NORTH ELEVATION



SOUTH ELEVATION

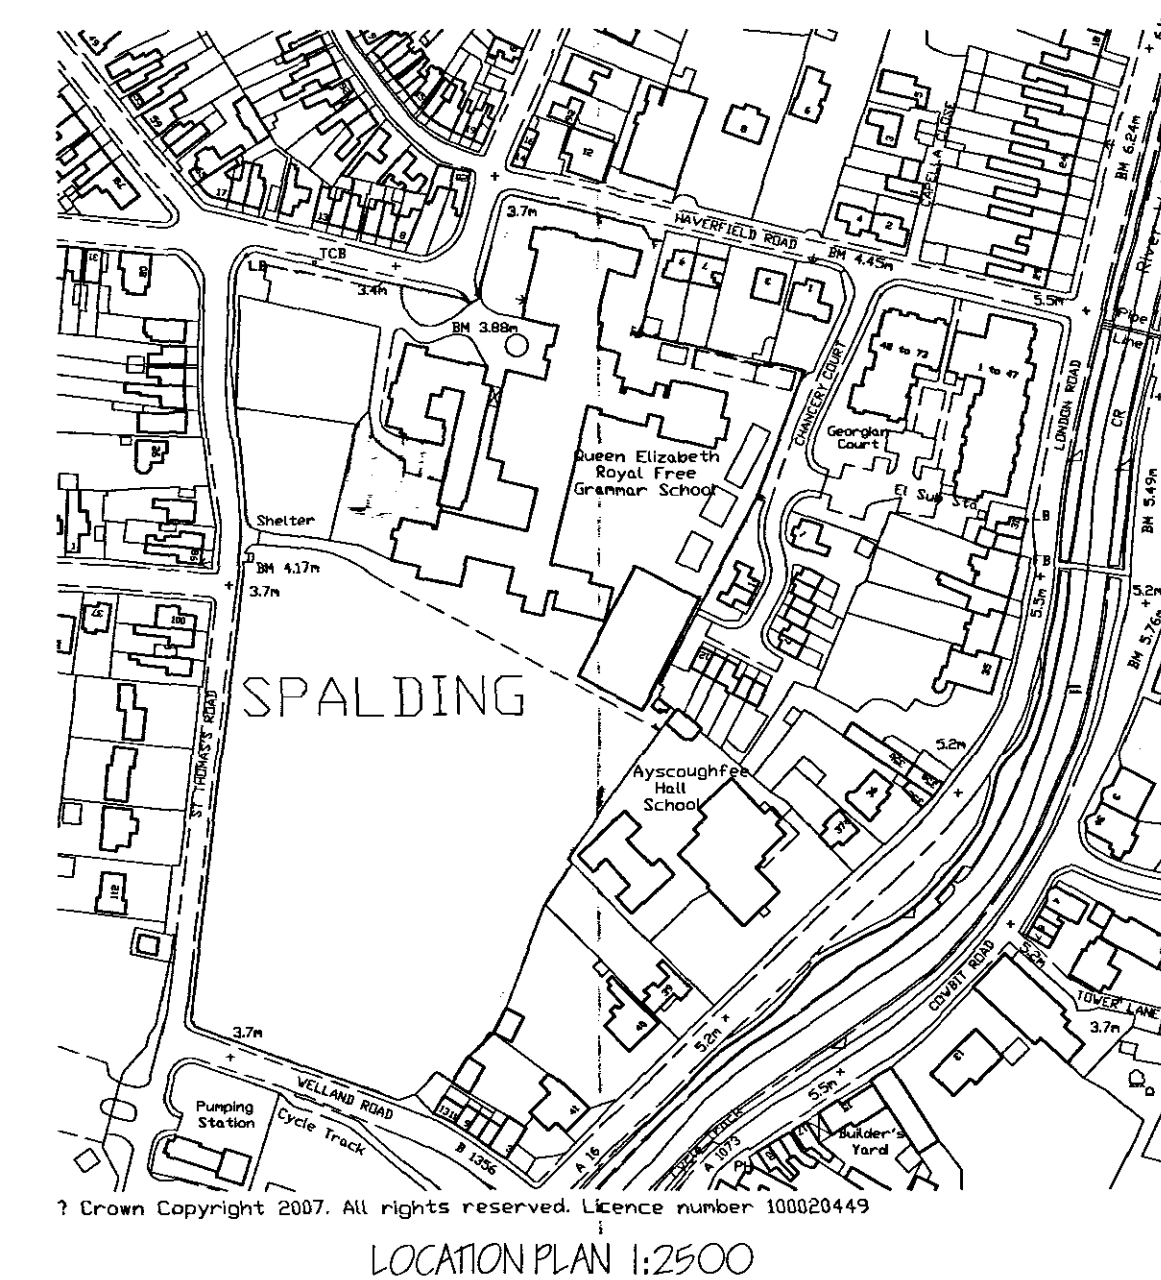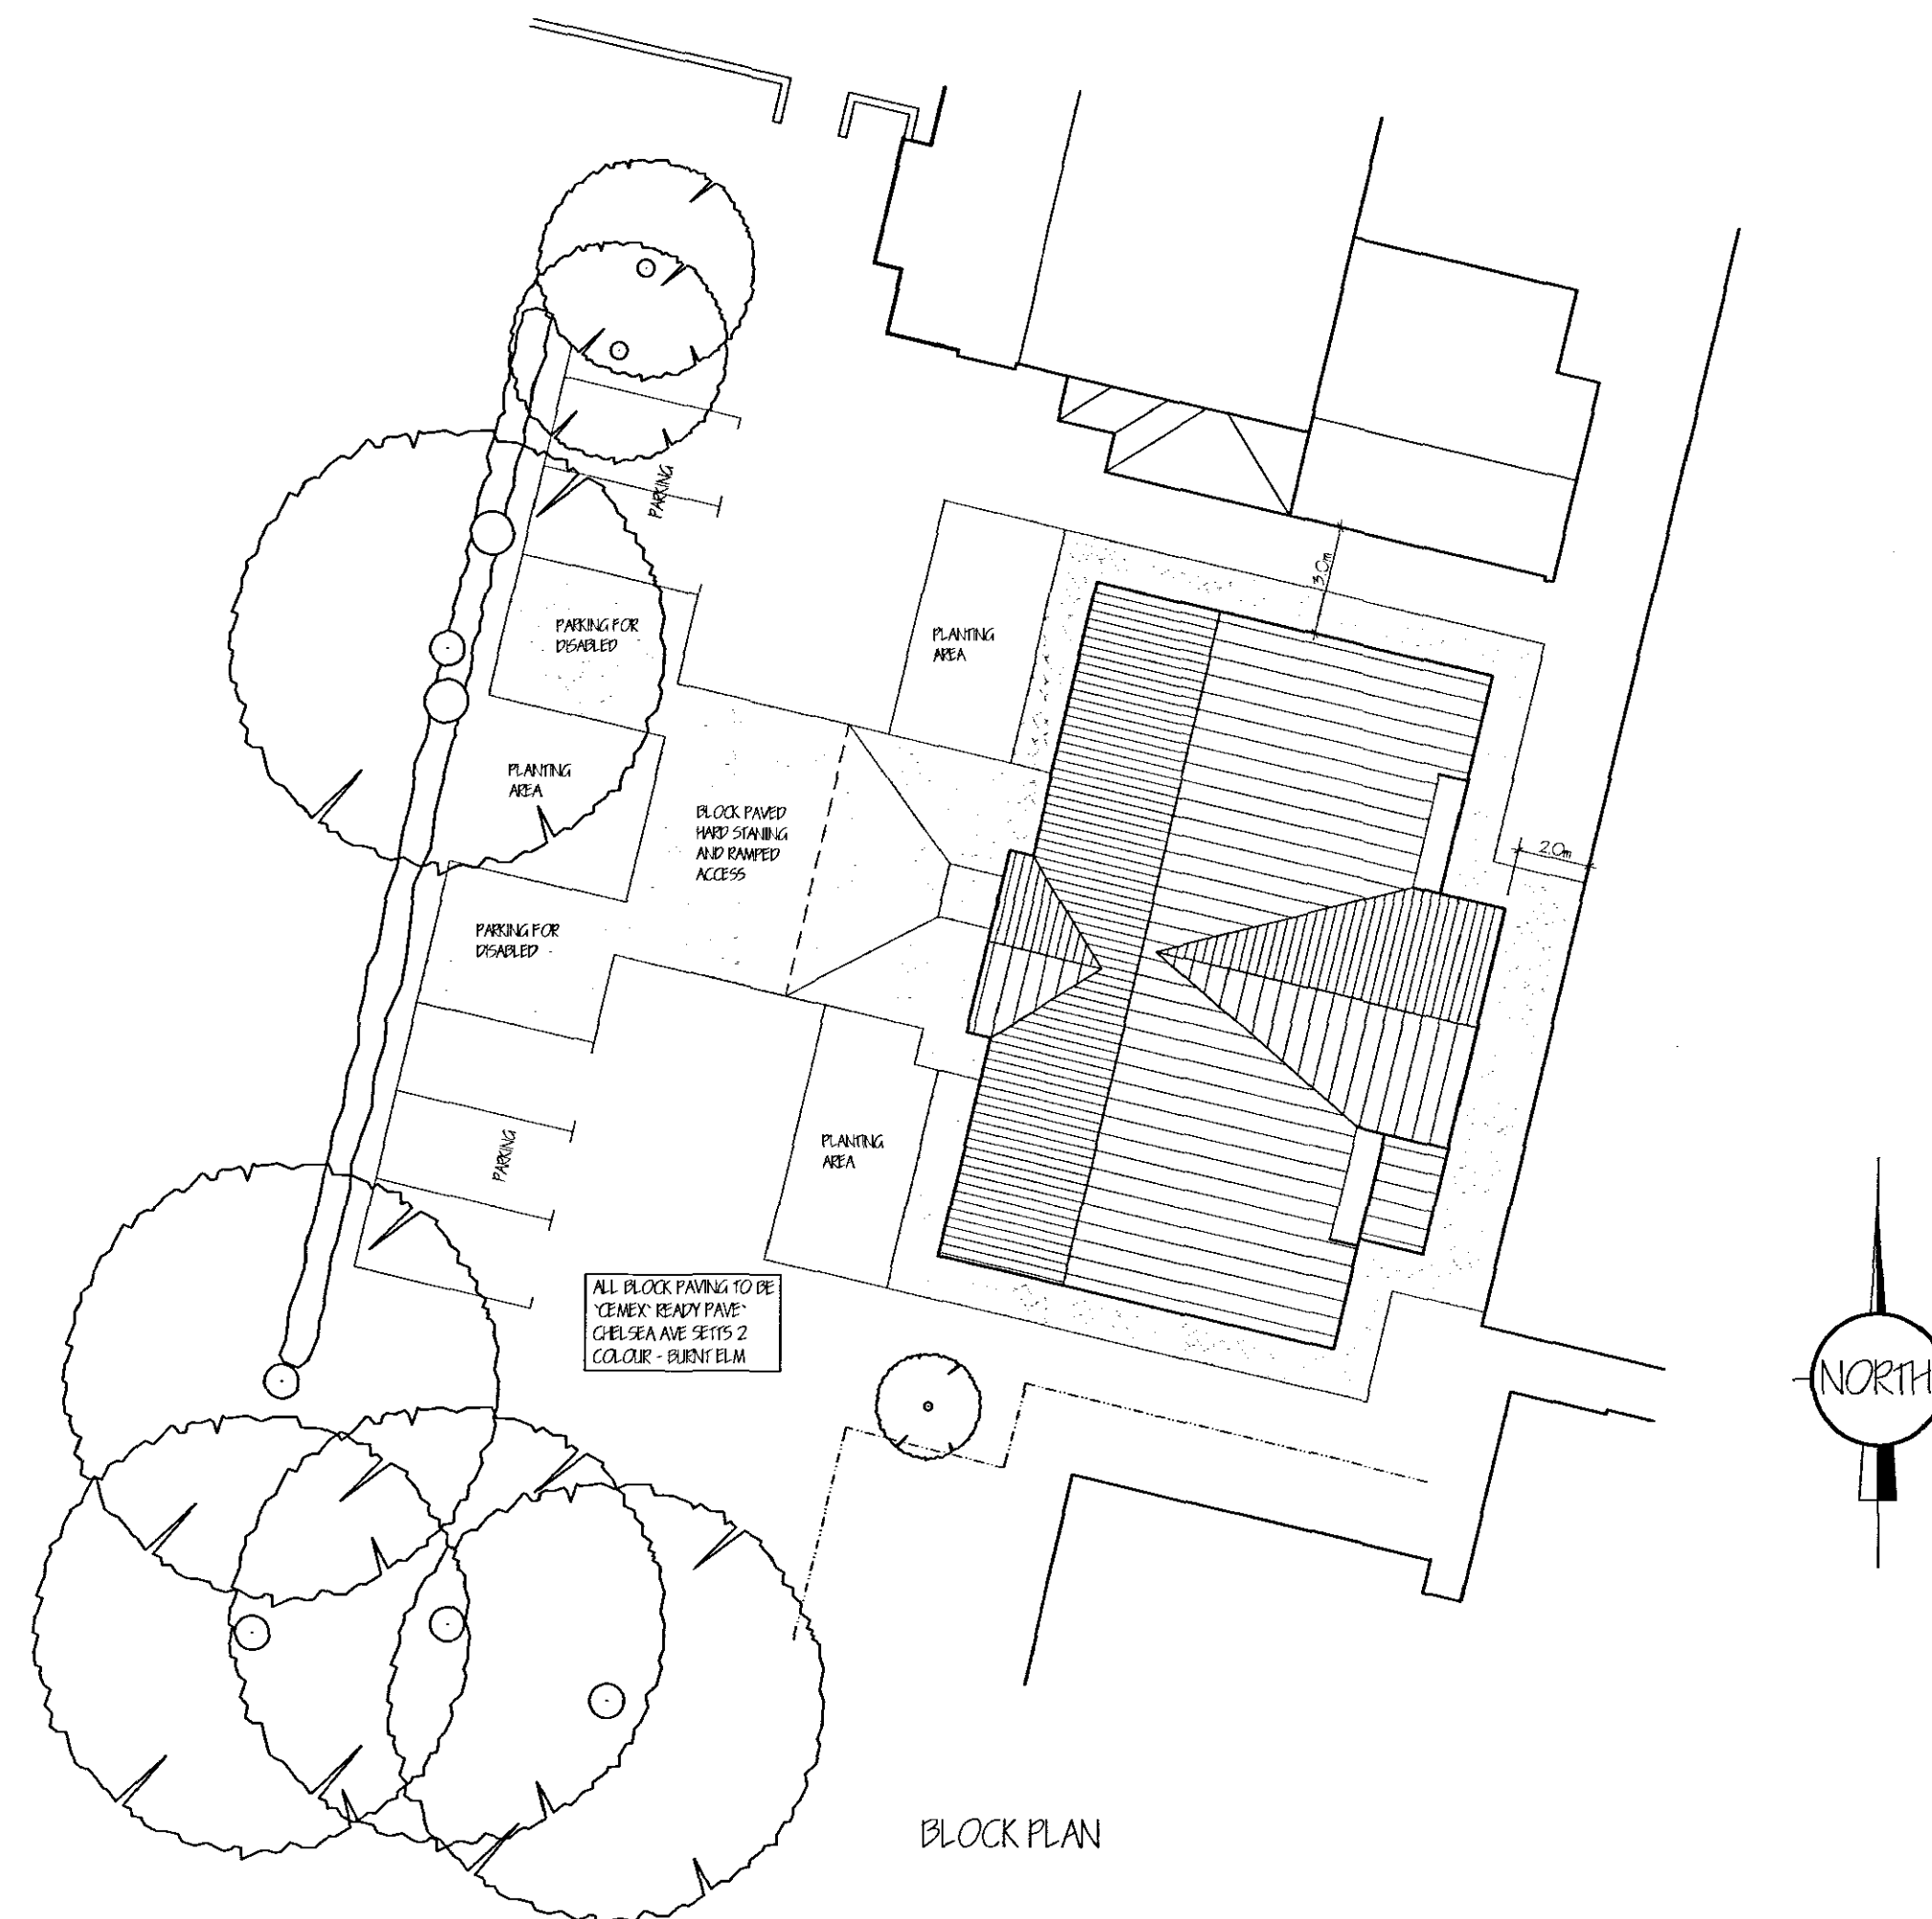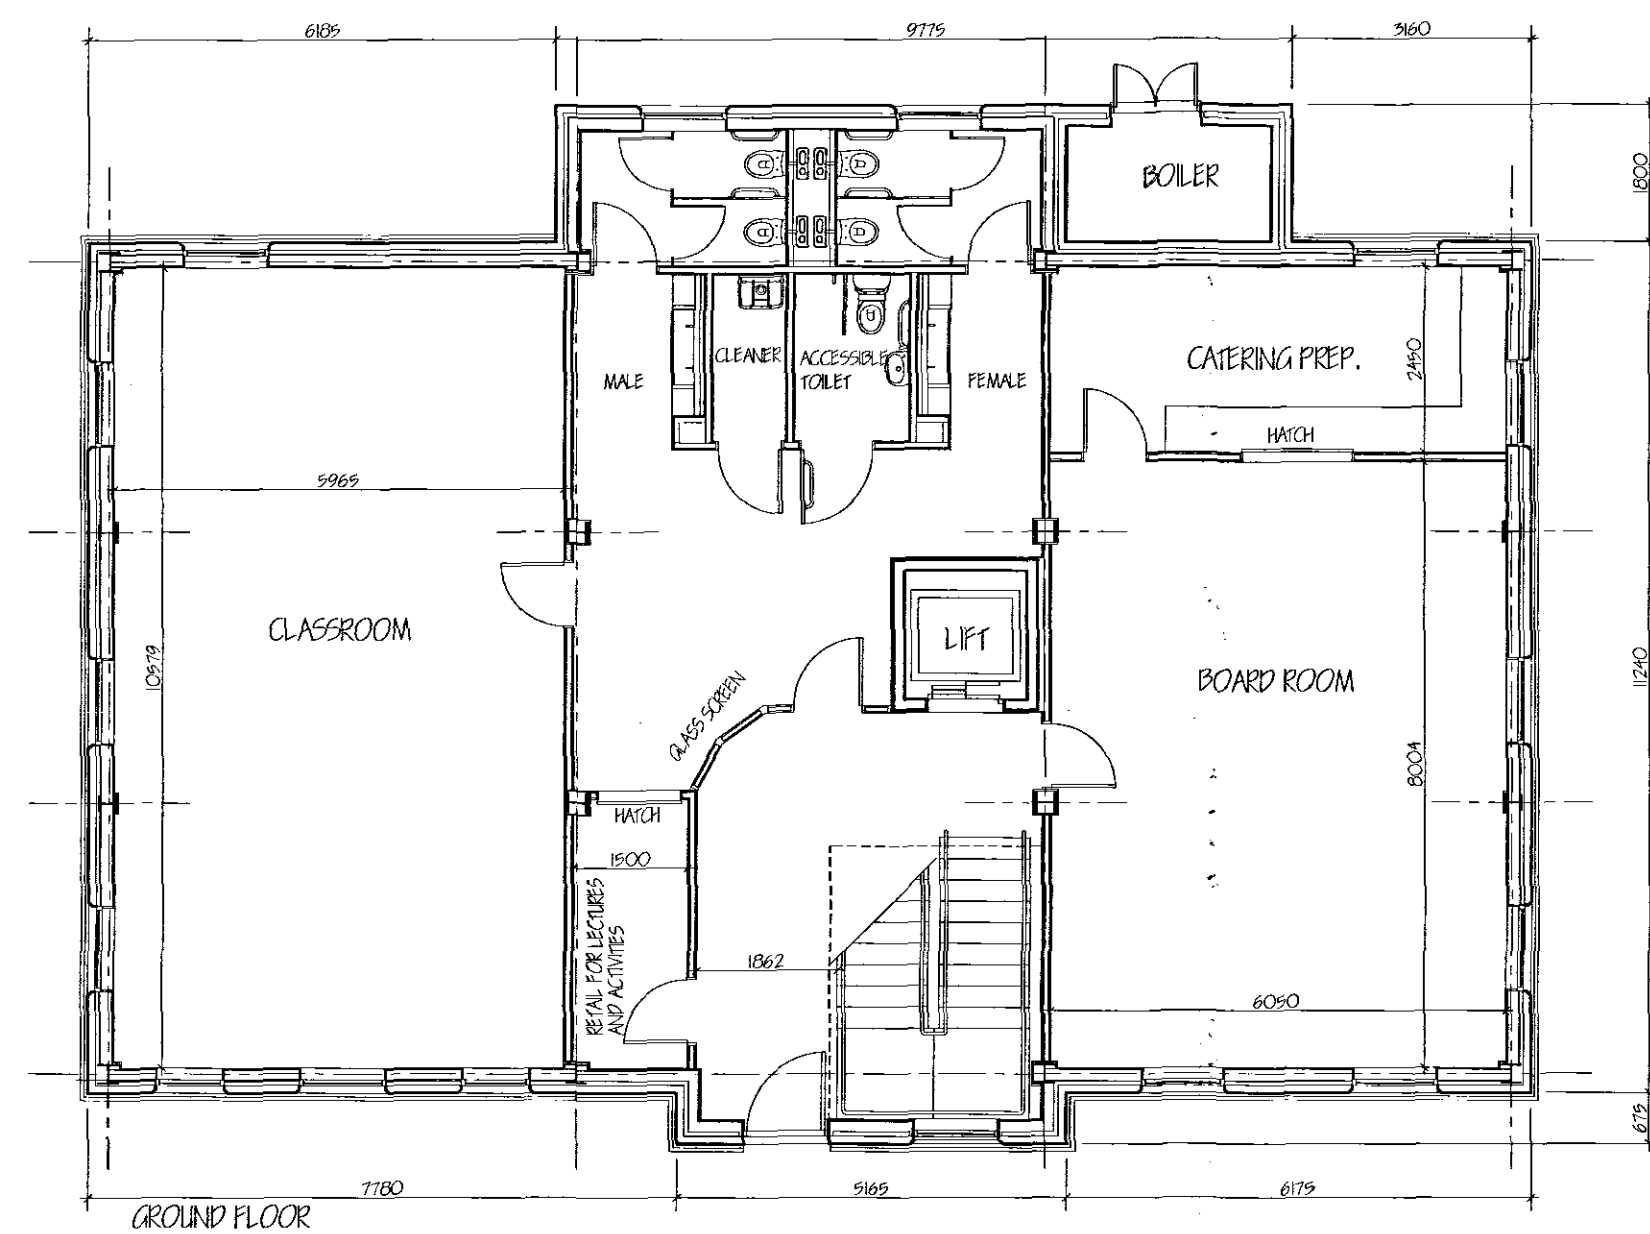

SHDC
Planning & Development
- 5 JUN 2008
Ref: 0494/08

Langwith
Builders
Limited

registered office
72 Church Street
Holbeach
Spalding
Lincolnshire PE12 7LL
tel: Holbeach (01406) 425766
fax: Holbeach (01406) 425766

Amendments
AMENDED PLAN
Ref: A1

© Copyright Reserved
Client
SPALDING ROYAL FREE GRAMMAR SCHOOL
Job
PROPOSED EDUCATION BLOCK
HAVERFIELD ROAD
SPALDING
LINC'S
PE11 2XP
Drawing

FLOOR PLANS AND ELEVATIONS
Scale
1:100
Date
MARCH '08
No.
Ref.