© Copyright


Figured dimensions only are to be taken from this drawing. All dimensions are to be checked on site before any work is put in hand. If in doubt, ask.

Notes.

DETERMINED
PLAN

15 MAY 1998

Ref: 0,94,198

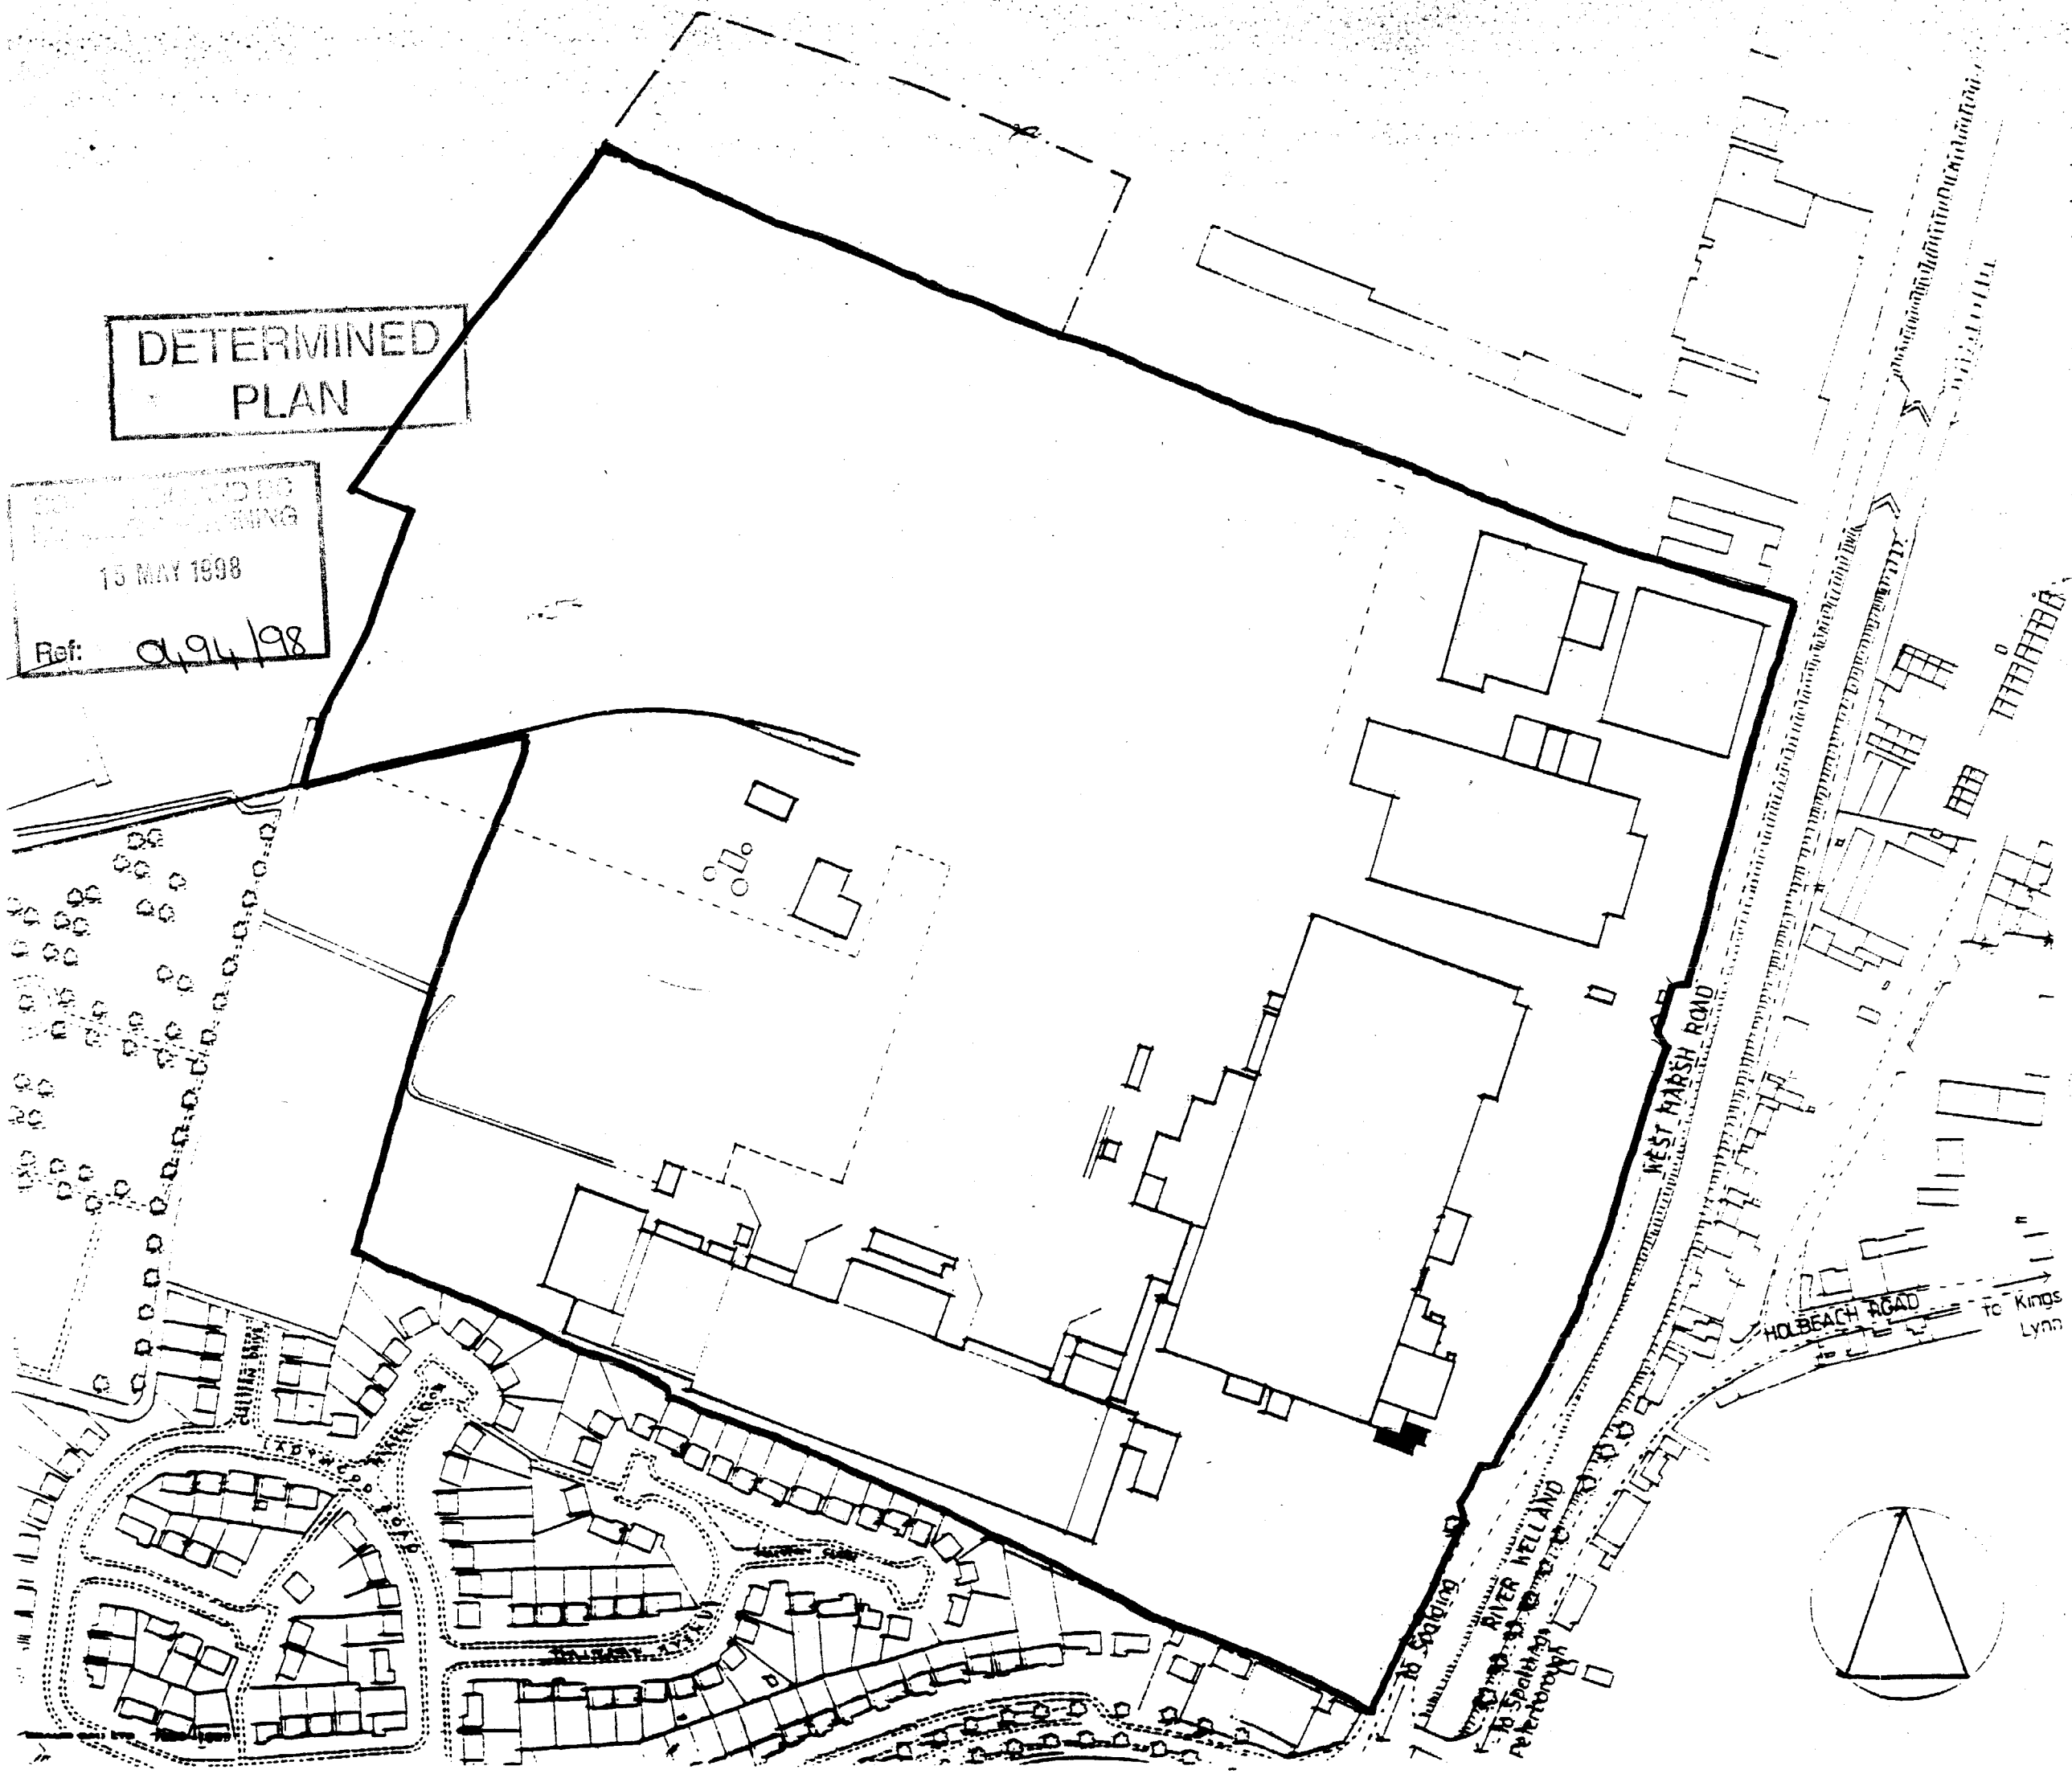

Geest Prepared Foods

Project Virus. Temp. Chillers

SPALDING

LOCATION PLAN

1:2500

Drawn	Checked	Date
sm		14.05.98

Job No.	Drawing No.	Rev.
1444	D/056	