
do not scale



PROPOSED ELEVATION

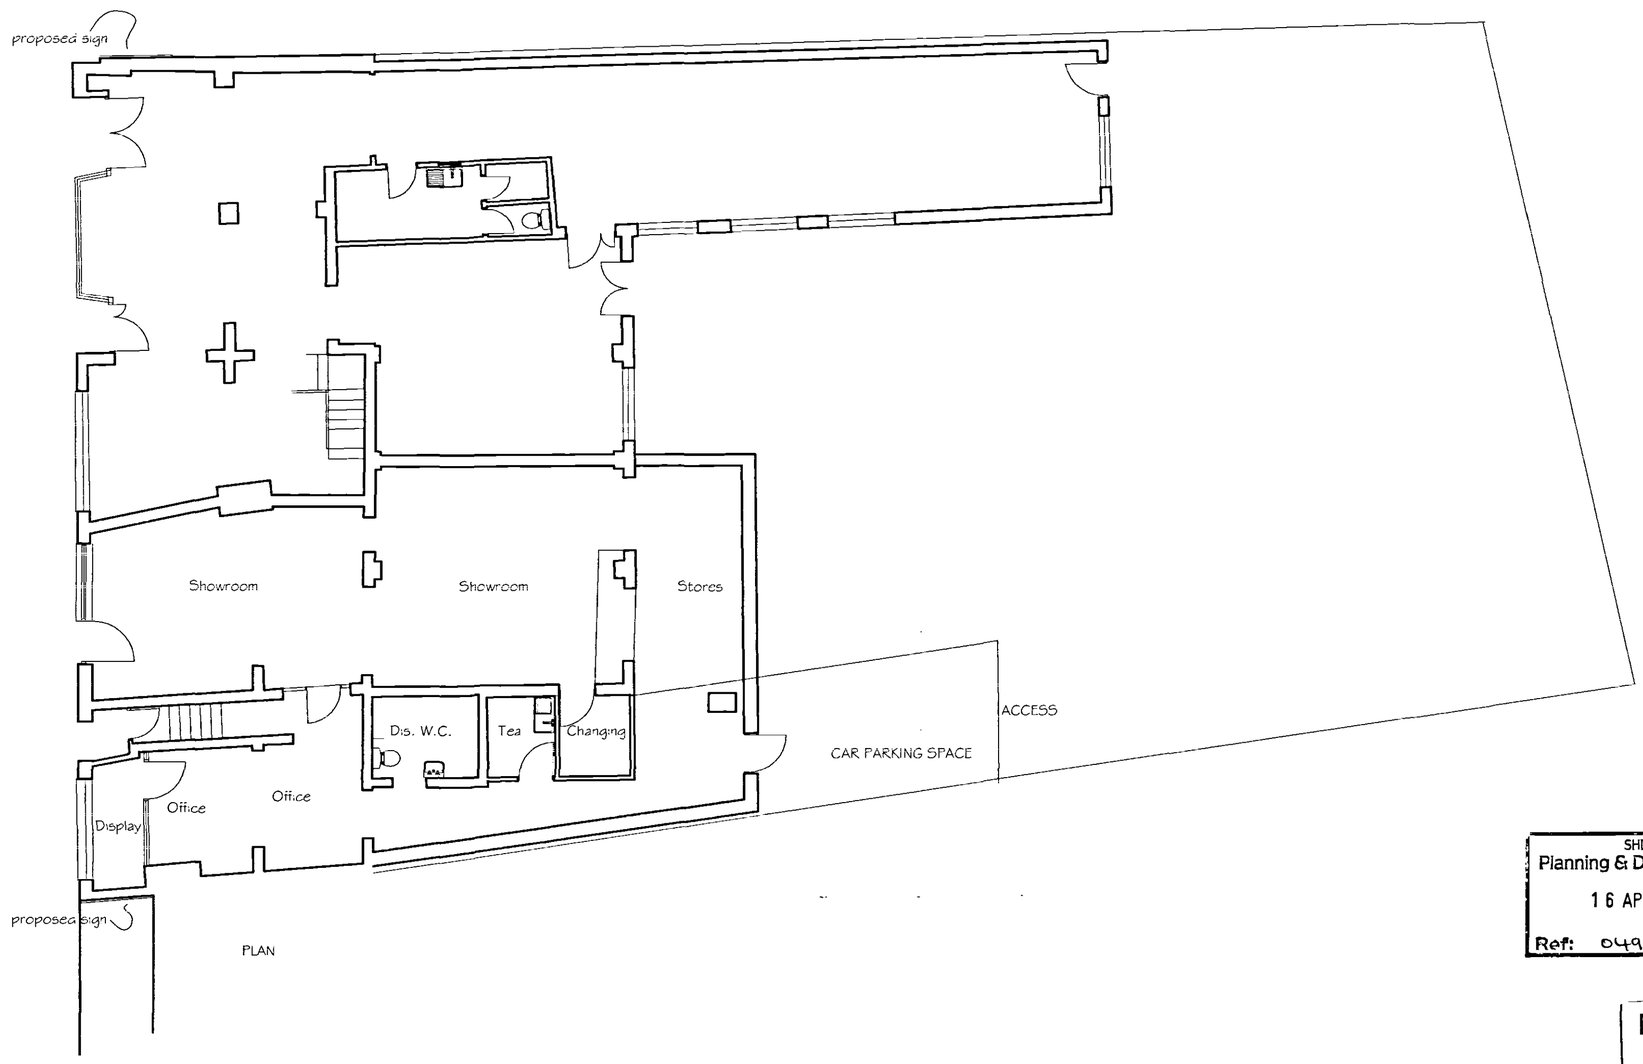

PLAN

SHDC
Planning & Development
16 APR 2007
Ref: 04951/07

DETERMINED
PLAN

DAVID BIGGADIKE Maps

Architectural Technician

The Barn, Partney Mill, Spilsby,
Lincolnshire. PE23 4PE
Tel: 01790 752905
Fax: 01790 752905
E-Mail: david.biggadike@virgin.net

Client
MR C.H. BIGGADIKE

Project
ALTERATIONS TO EXISTING RETAIL PREMISES
WESTLODE STREET, SPALDING.

Drawing
PLANS AS PROPOSED

Scale 1:100 Date OCT 04

Drawing No 07-db-07/012