
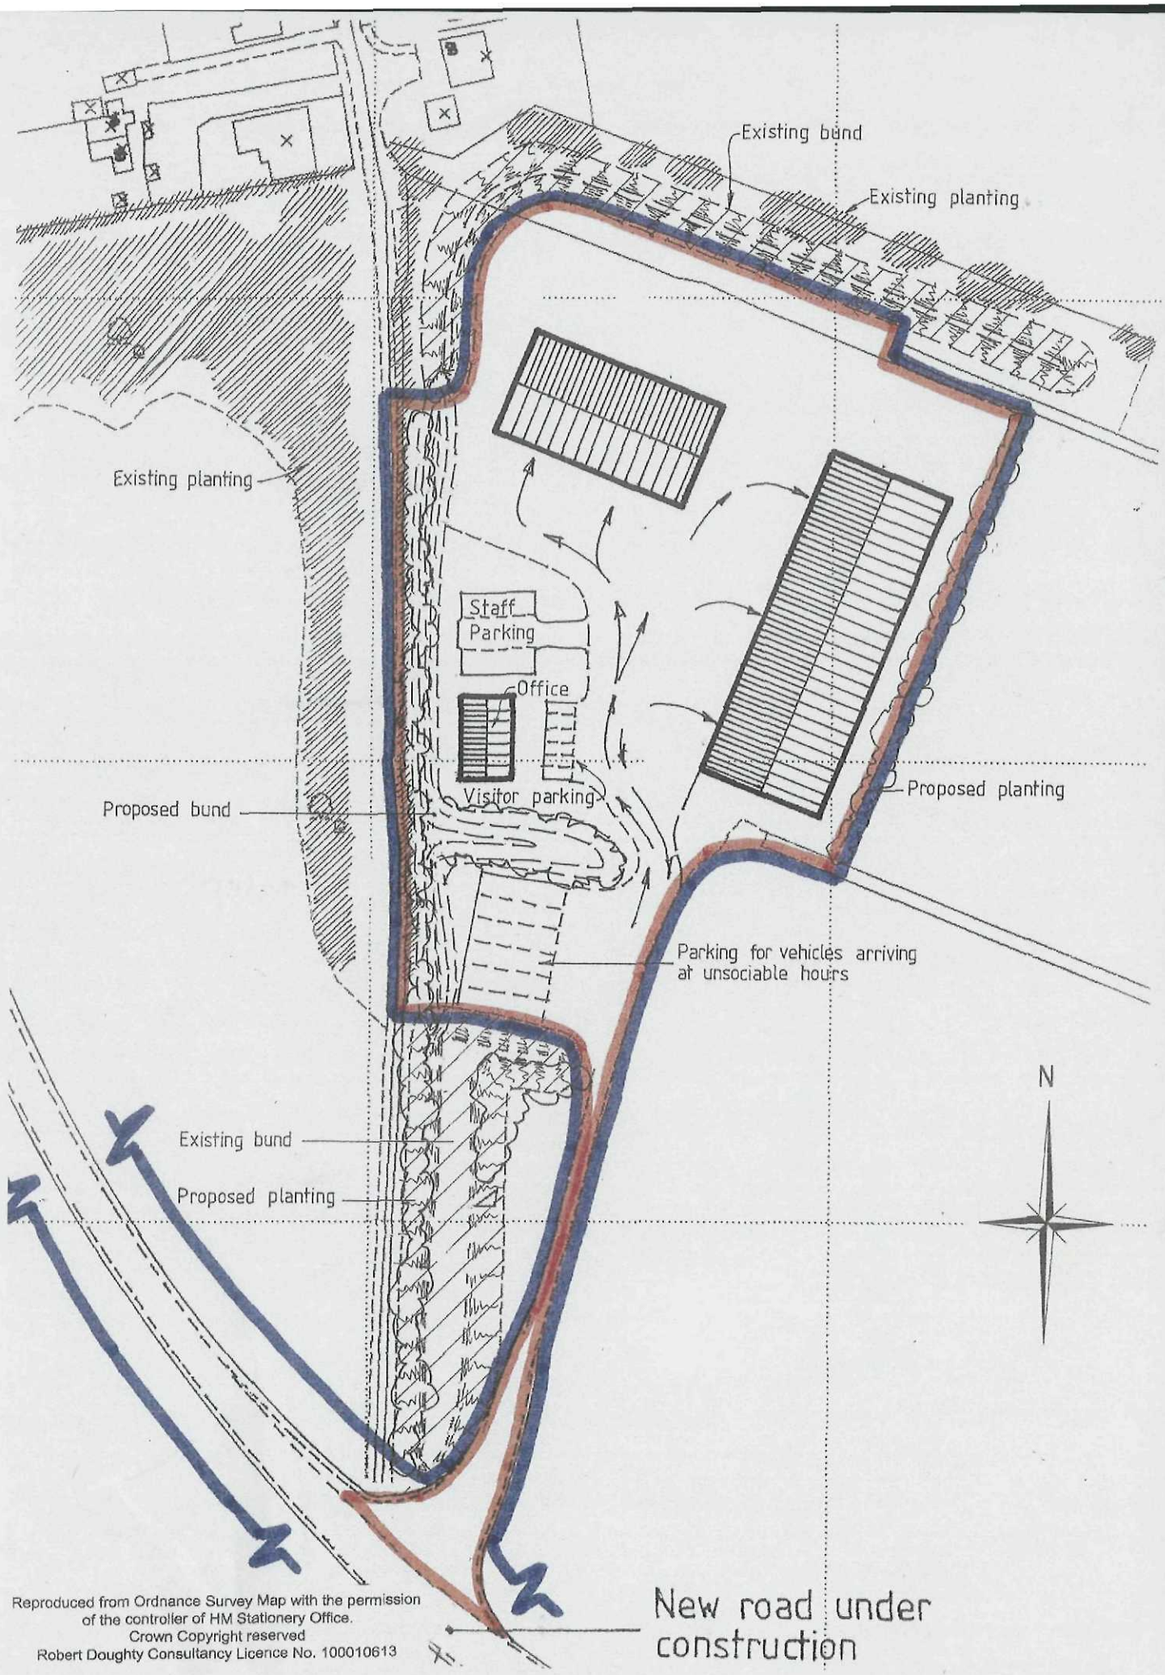


Reproduced from Ordnance Survey Map with the permission of the controller of HM Stationery Office.
Crown Copyright reserved
Robert Doughty Consultancy Licence No. 100010613

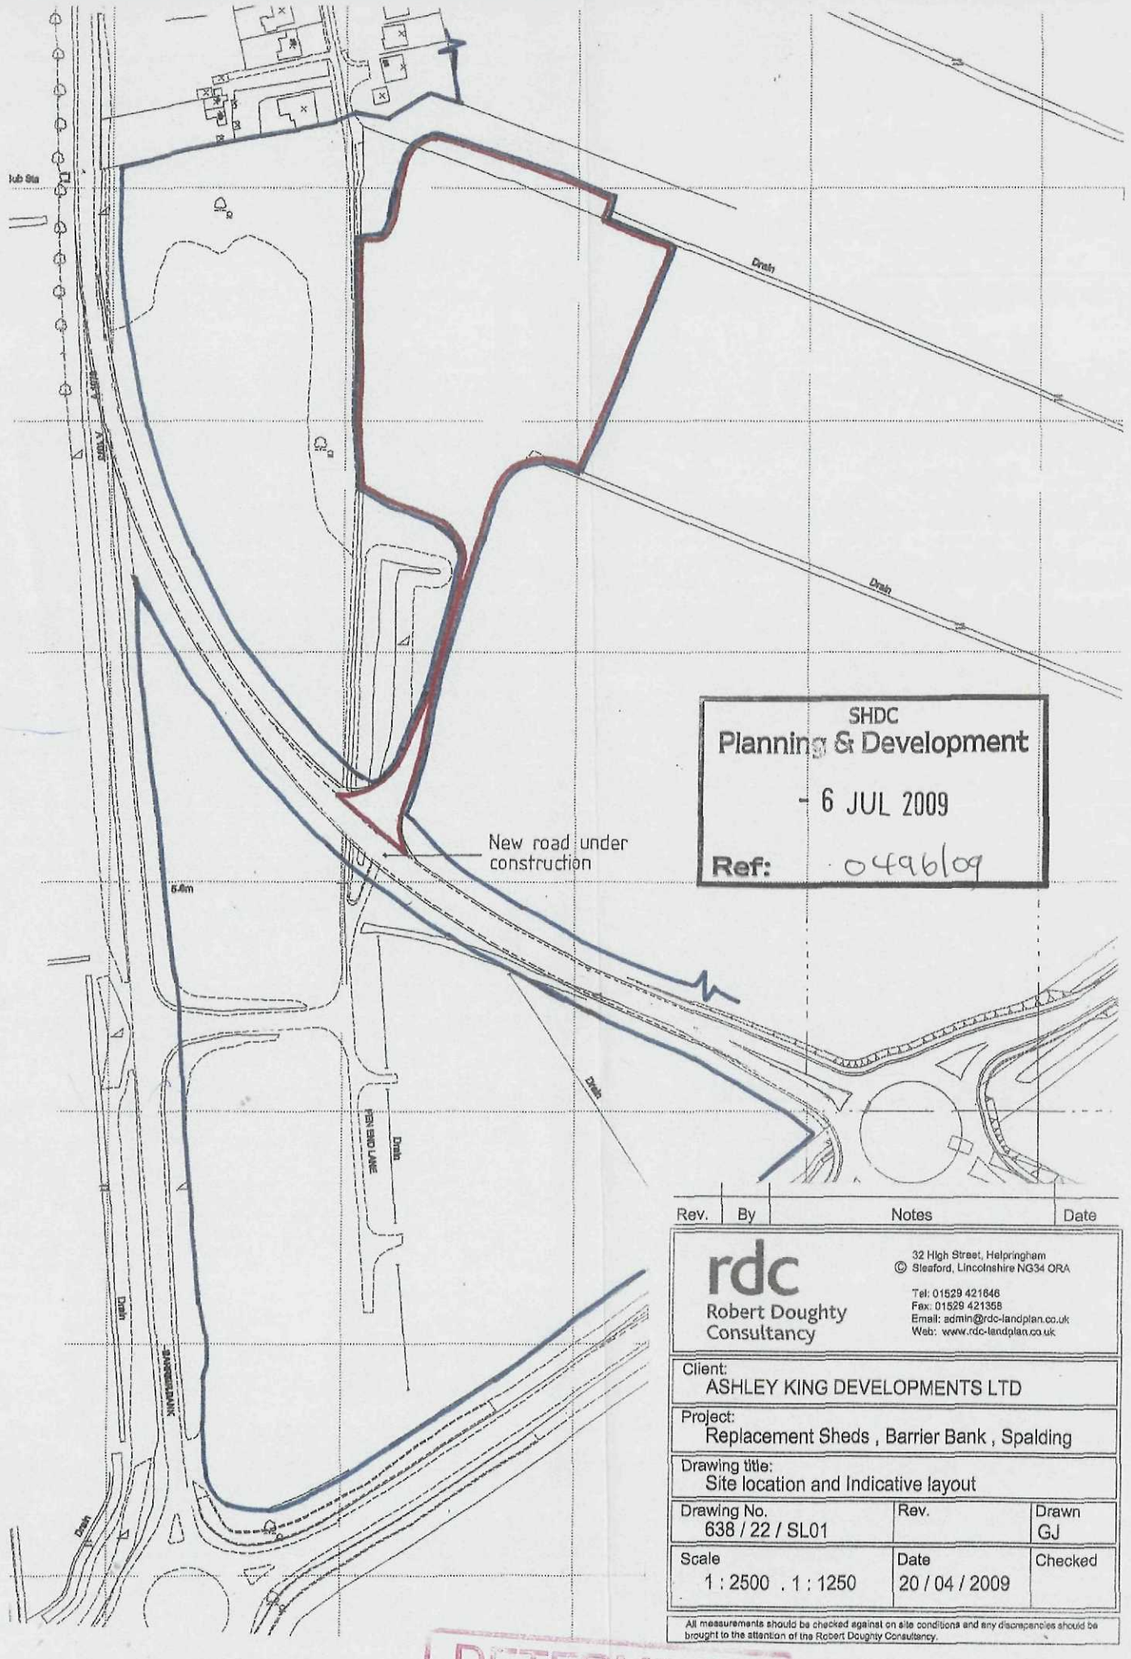

SHDC
Planning & Development
6 JUL 2009
Ref: 0496/09

Rev.	By	Notes	Date

rdc
Robert Doughty Consultancy
32 High Street, Helpringham
© Sleaford, Lincolnshire NG34 0RA
Tel: 01529 421646
Fax: 01529 421358
Email: admin@rdc-landplan.co.uk
Web: www.rdc-landplan.co.uk

Client: ASHLEY KING DEVELOPMENTS LTD

Project: Replacement Sheds , Barrier Bank , Spalding

Drawing title: Site location and Indicative layout

Drawing No.	Rev.	Drawn
638 / 22 / SL01		GJ
Scale	**Date**	**Checked**
1 : 2500 . 1 : 1250	20 / 04 / 2009	

All measurements should be checked against on site conditions and any discrepancies should be brought to the attention of the Robert Doughty Consultancy.

DETERMINED PLAN