

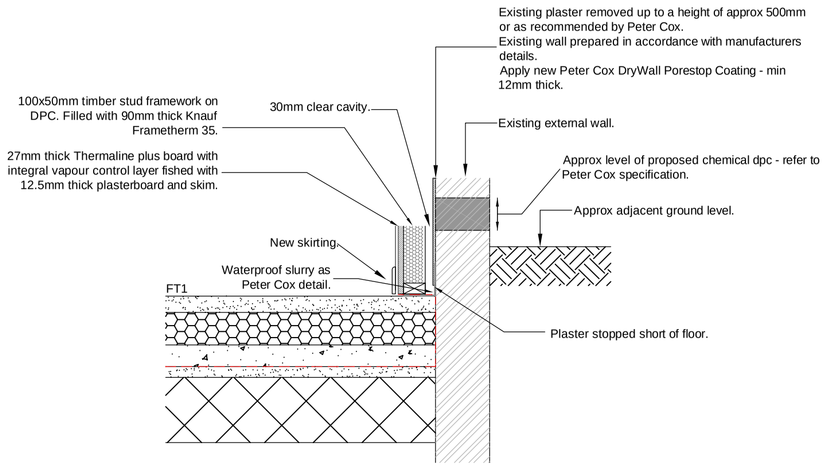



WT1
Wall Type 1
Thermal Upgrade of existing external wall
Scale 1:20

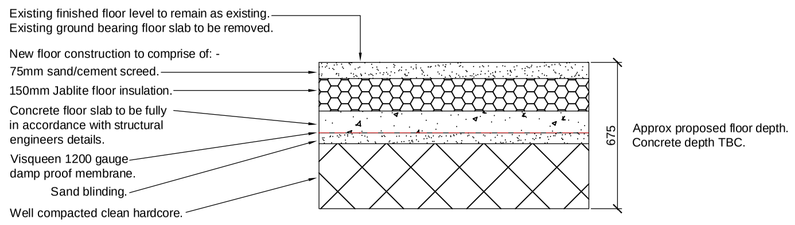

FT1
Floor Type 1
Upgrade of existing ground floor construction.
Scale 1:20

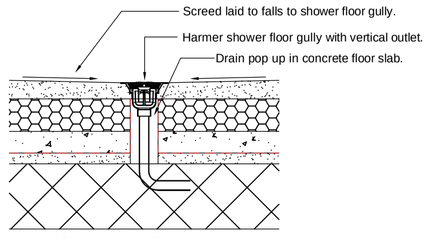

Level Access Shower
Floor Gully Detail
Scale 1:20

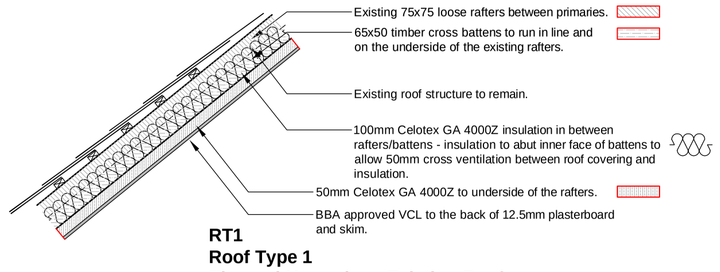

RT1
Roof Type 1
Thermal Upgrade to Existing Roof
Scale 1:20

SCALE 1 : 20
SCALE 1 : 1
0m 0.5m 1m 1.5m 2m
0m 10mm 20mm 40mm 60mm 80mm 100mm

DO NOT SCALE THIS DRAWING. THE CONTRACTOR IS DEEMED TO HAVE CHECKED ALL DIMENSIONS ON SITE AND REPORT ANY DISCREPANCIES TO OGLESBY & LIMB LTD.
THE CONTENTS OF THIS DRAWING ARE COVERED BY COPYRIGHT AND REMAIN THE PROPERTY OF OGLESBY & LIMB LTD. WRITTEN APPROVAL MUST BE OBTAINED FROM OGLESBY & LIMB LTD PRIOR TO DUPLICATION OR REPRODUCTION OF THIS DRAWING OR ITS CONTENTS.
ANY DIMENSIONS NOT SHOWN ARE TO BE CHECKED AND AGREED WITH OGLESBY & LIMB LTD.

Ref.	Date	Description	Initial

Oglesby & Limb Ltd
Chartered Architect
Suites 4 & 5, Market Chambers
12 Market Place, Spalding, Lincs
PE11 1SL
Tel: 01775 761196
e-mail: design@o-l-ltd.co.uk

Client:
Taylor Pearson Ltd

Project:
Proposed works to outbuilding
8 Church Street
Spalding
Lincolnshire
PE11 2PB

Drawing Title:
Details as proposed

PLANNING & LBC APPLICATION ISSUE

Date:	Scale:
05.05.16	as shown @ A1
Drawn by: RCW	Checked by: AJO

Drawing Number: **A1184 - 11**
Rev: **pr1**

PDF created with pdfFactory trial version www.pdffactory.com