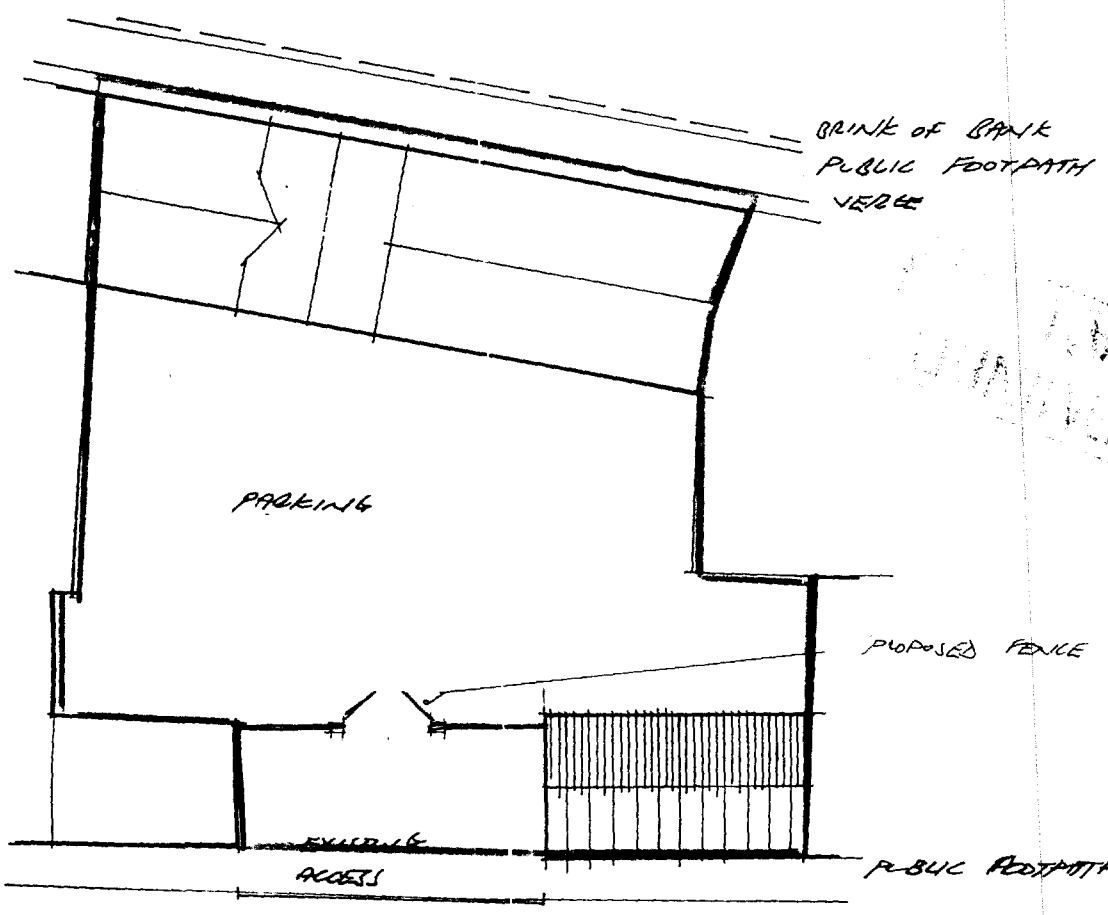


NORTH

POSSINGTONS
44 DOUBLE STREET
SPALDING
LINCS


PROPOSED FENCE


1-50 2569-14
APRIL 95

SITE PLAN 1-250

DOUBLE STREET

SOUTH HOLLAND DC
HOUSING & PLANNING
12 MAY 1995
Ref: 0498/95

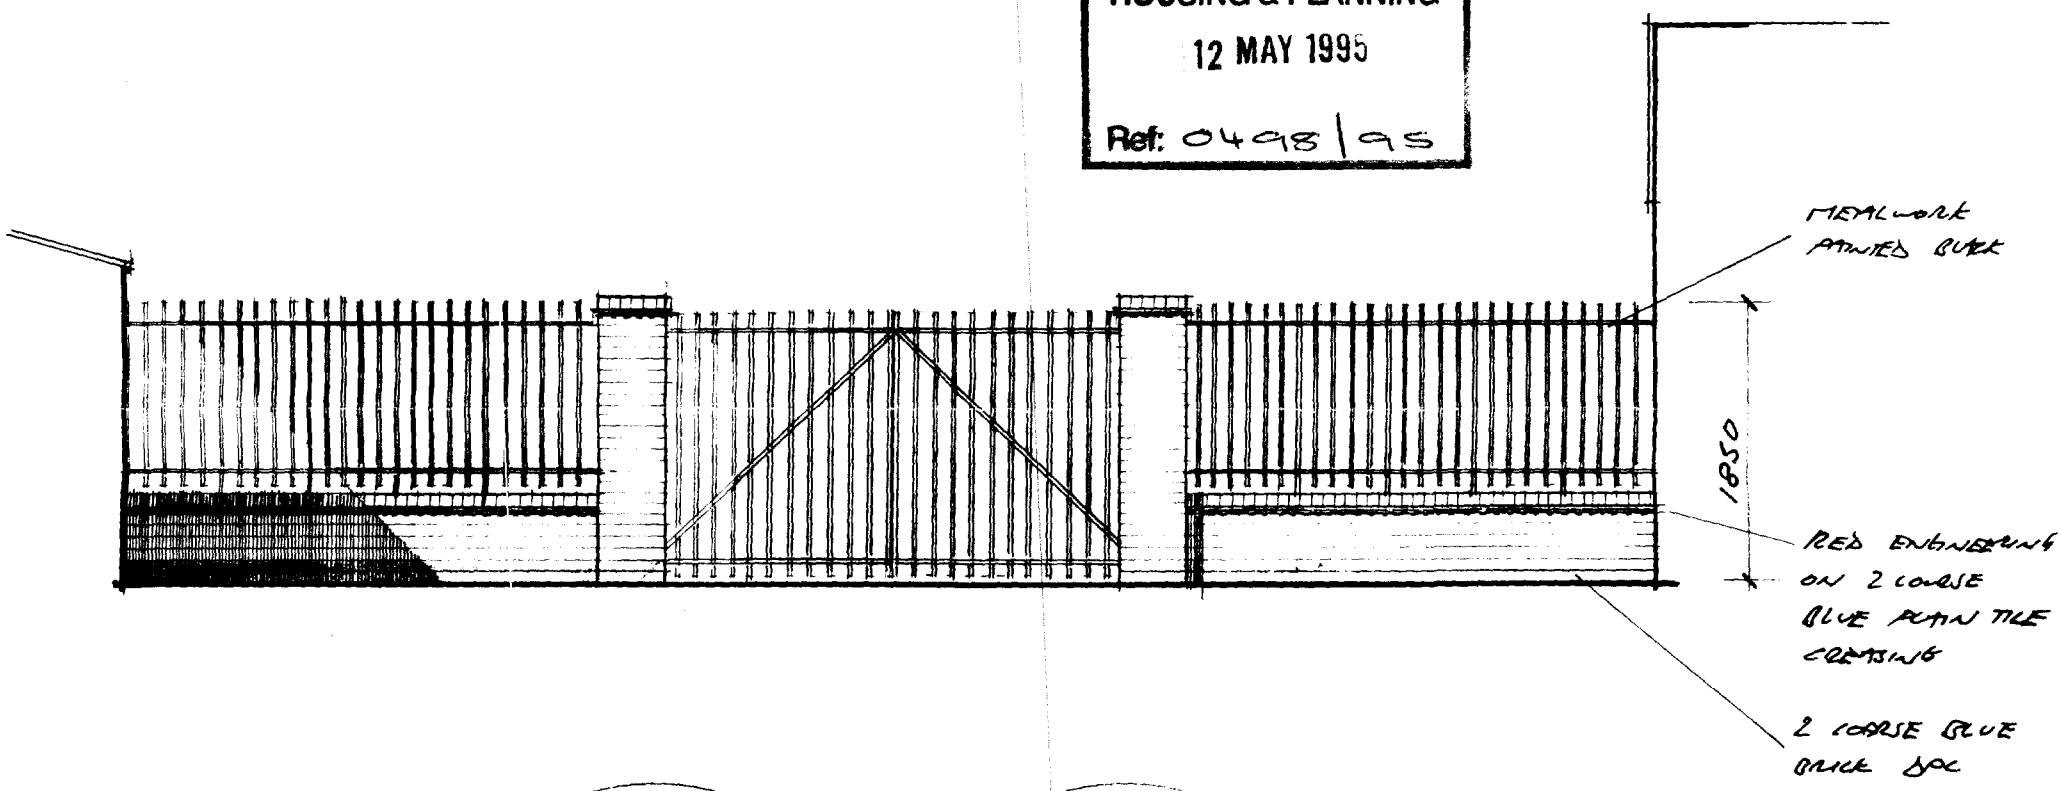

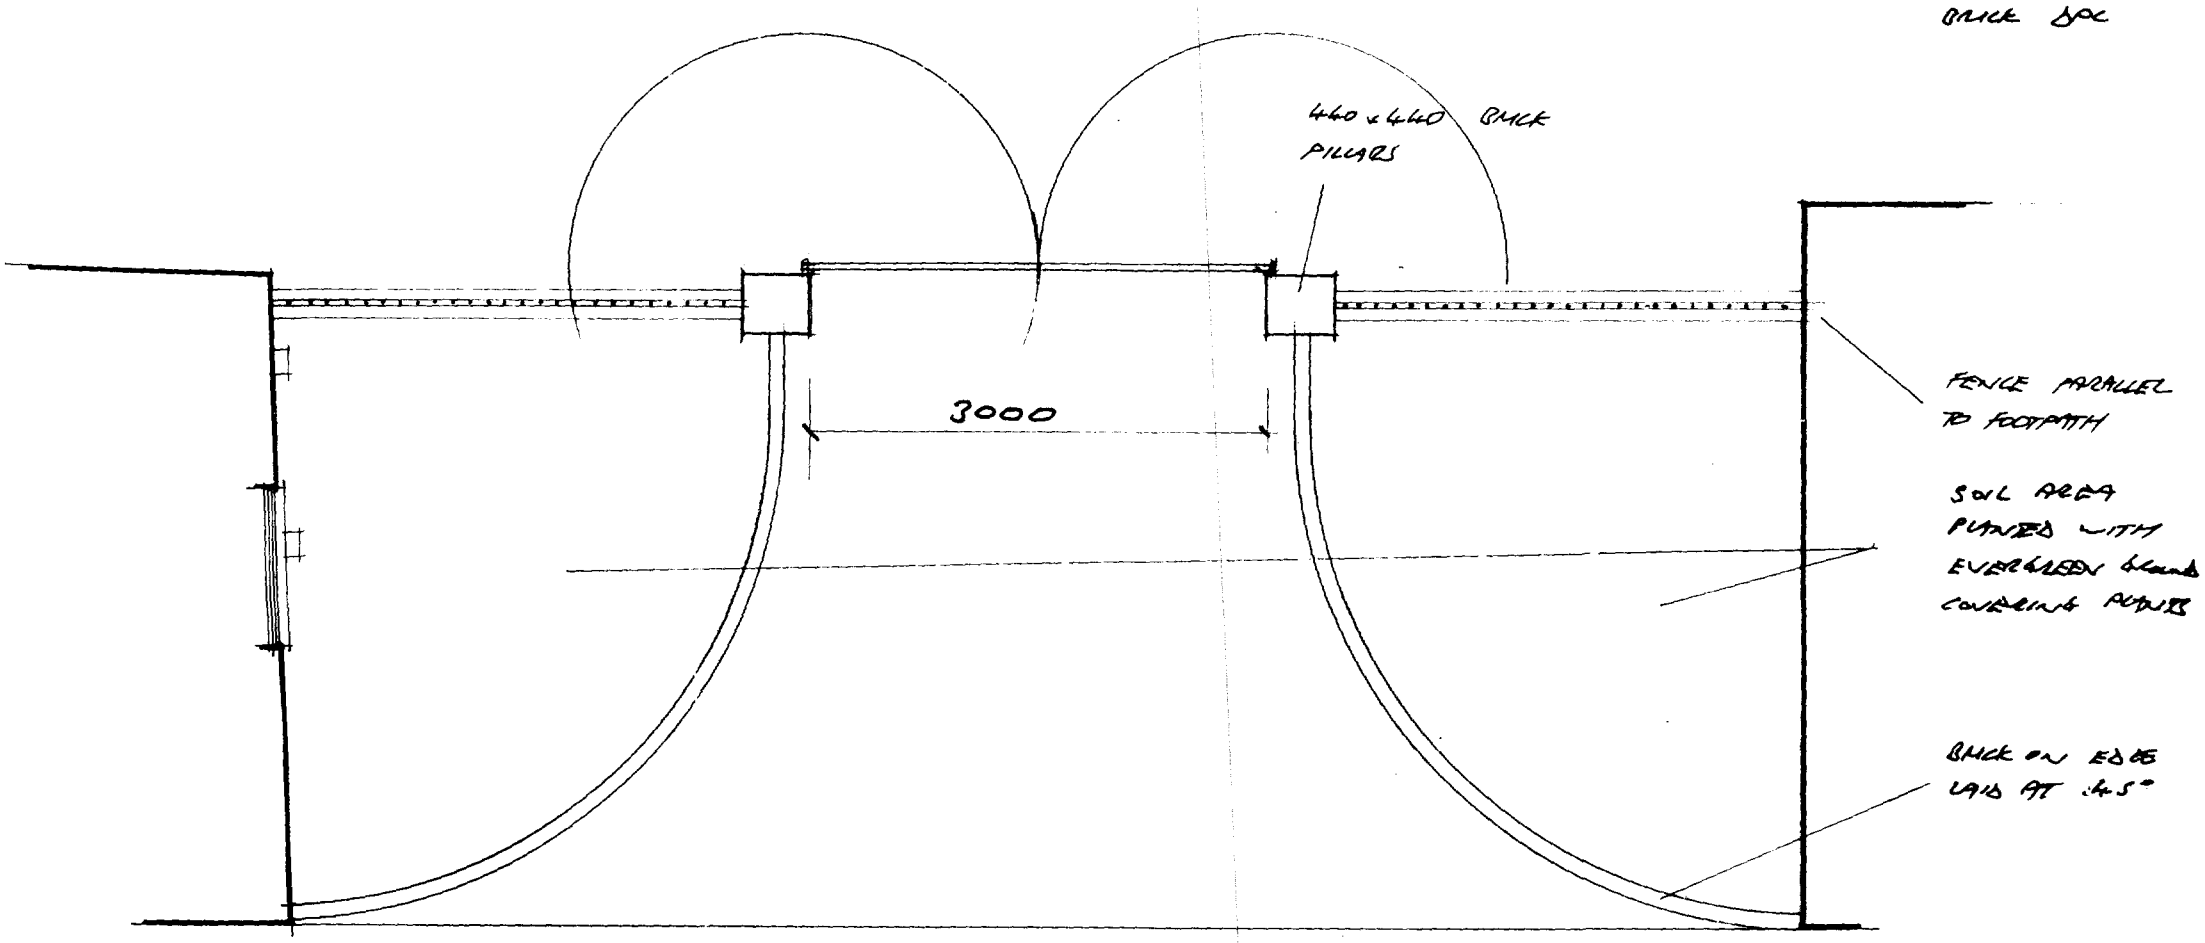

PUBLIC FOOTPATH