
L. A. BUILDING DESIGN
Architectural Practice
55 Hannam Boulevard
Spalding Lincolnshire
Telephone Spalding (01775) 711437


H16/0500/07

PLAN


REPRODUCED FROM THE ORDNANCE SURVEY 1: 2500 SCALE MAP
WITH THE PERMISSION OF THE CONTROLLER OF HER MAJESTY'S STATIONERY OFFICE
CROWN COPYRIGHT RESERVED

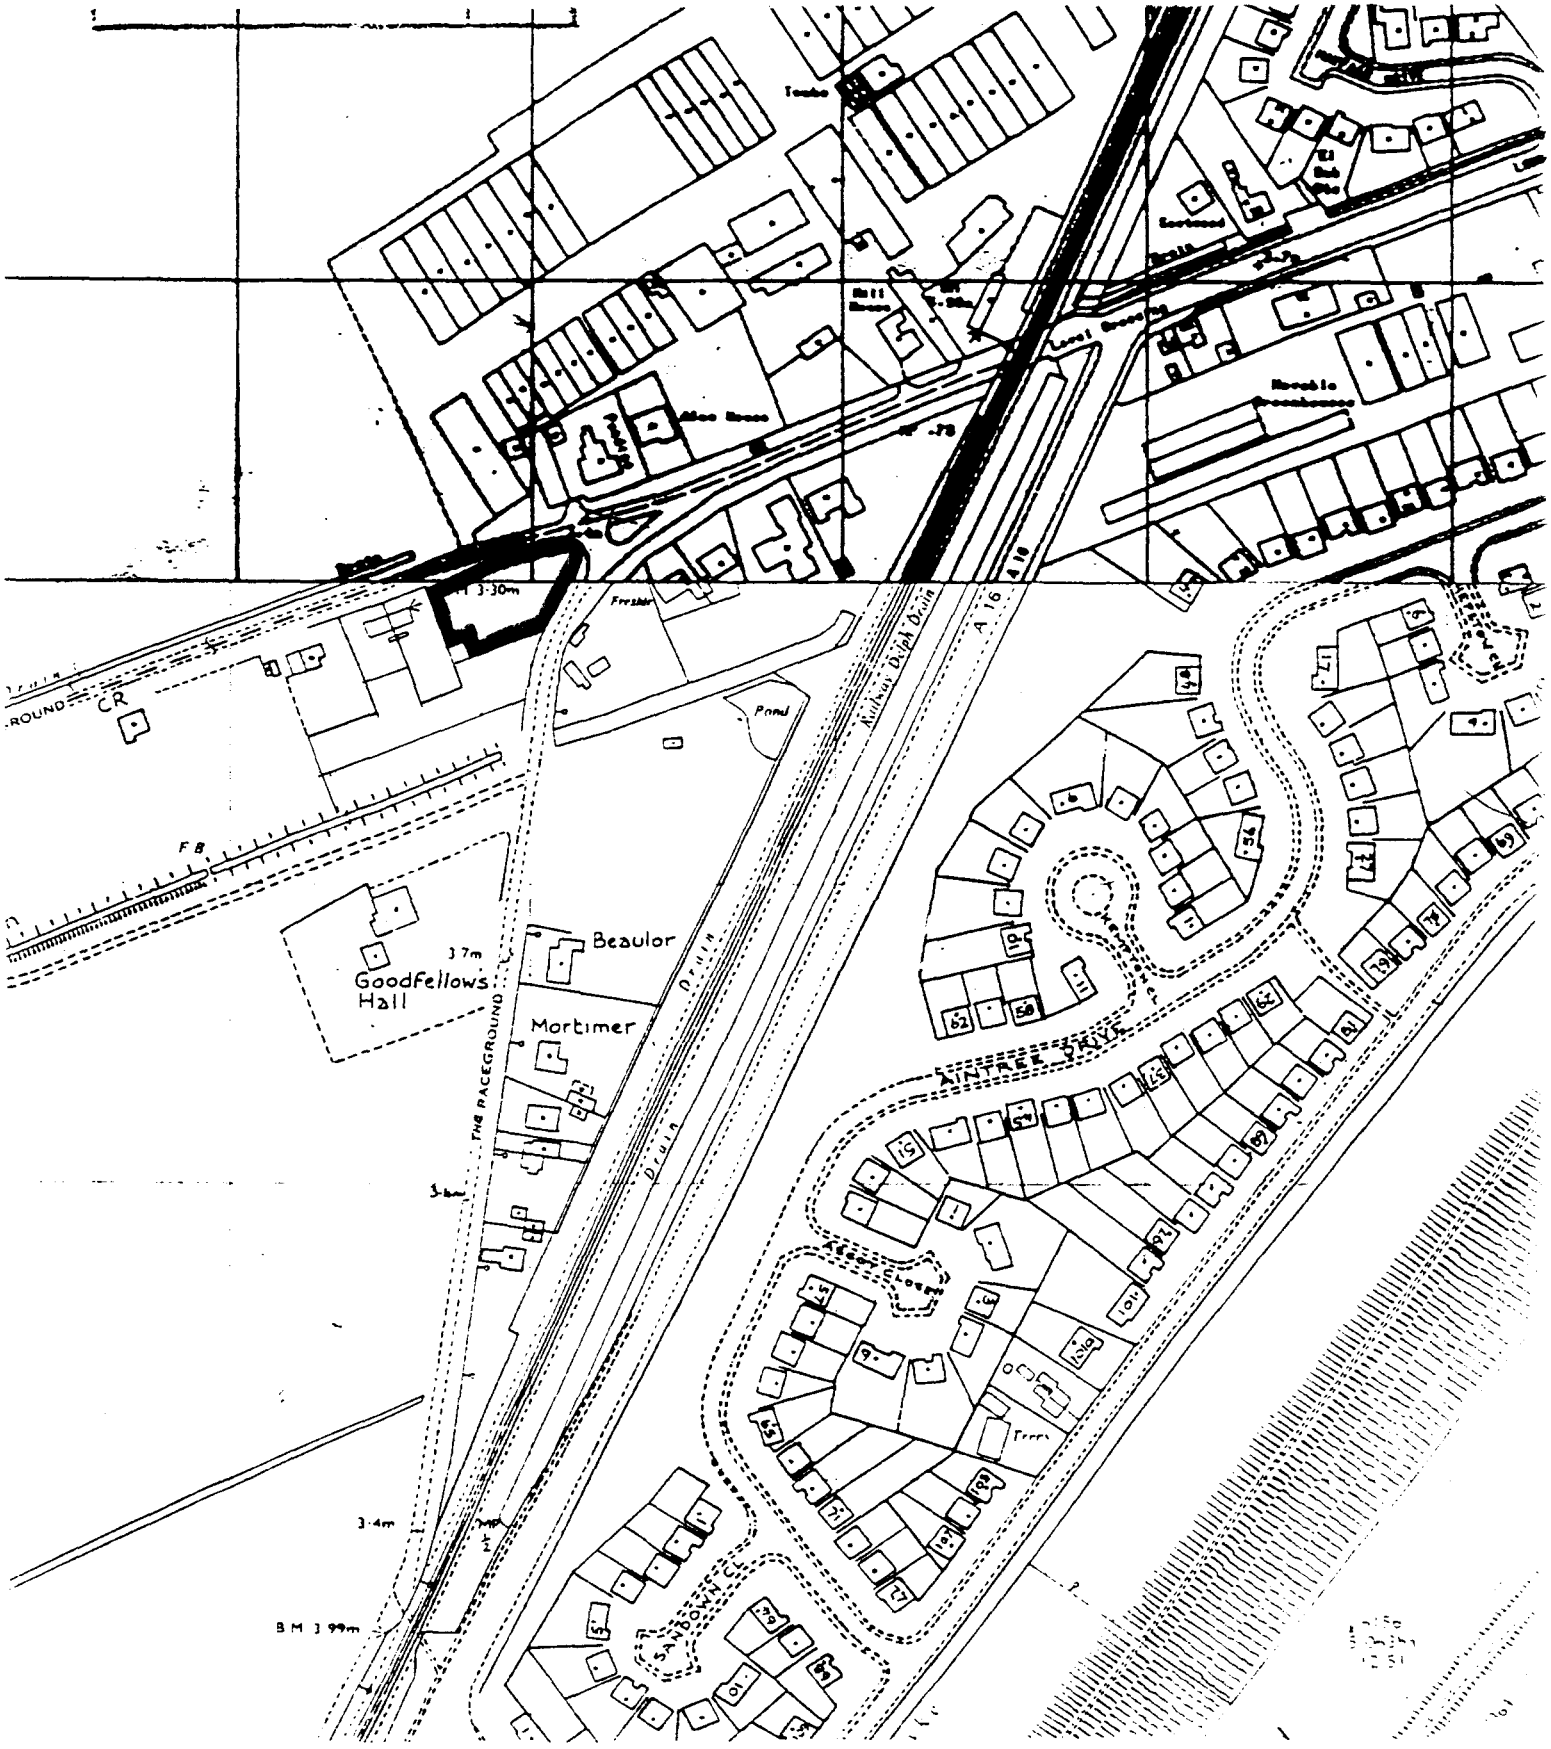


E L E V A T I O N S

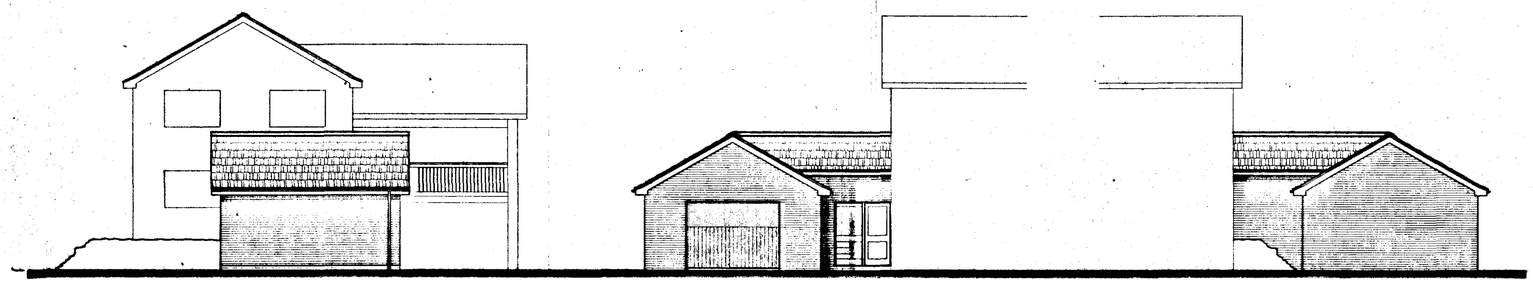

front side side

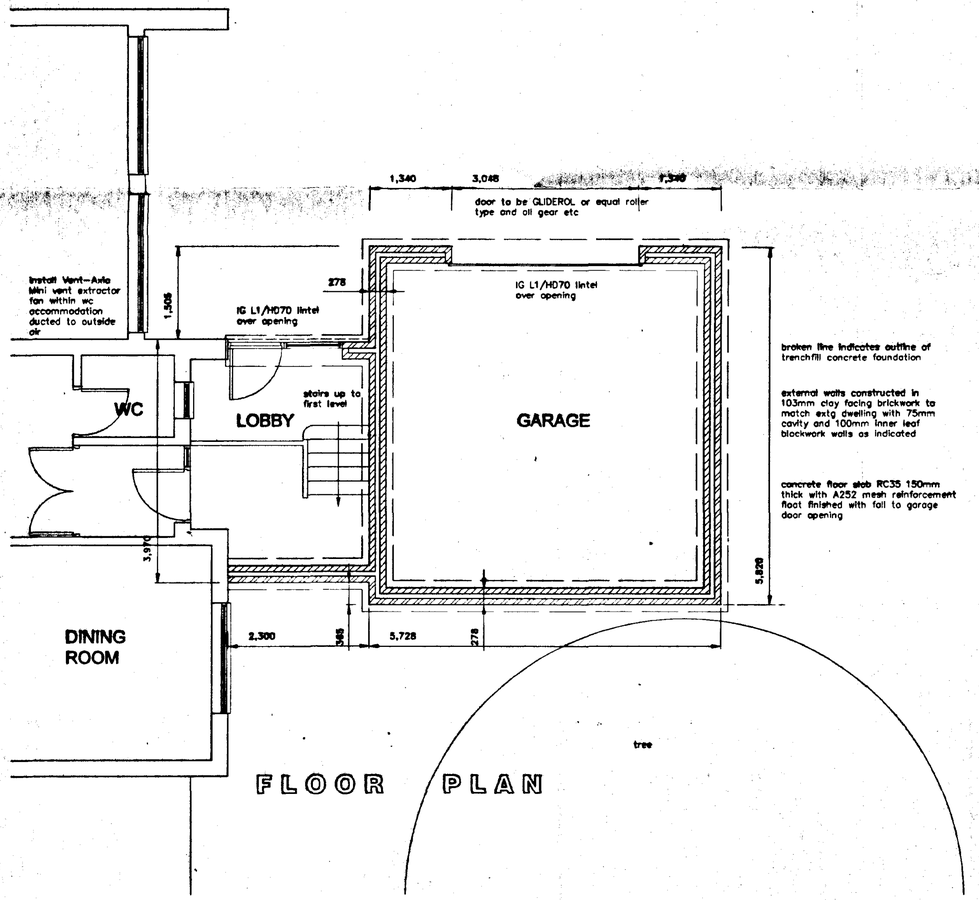

F L O O R P L A N

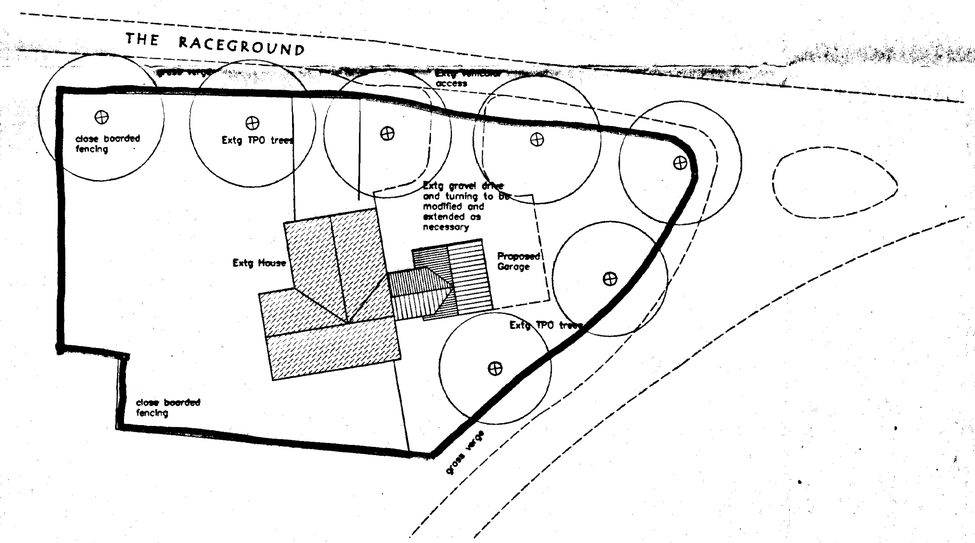

B L O C K P L A N

Scale 1:250

NOTES:

Brickwork to match existing dwelling

Roof tiles to match existing dwelling

Garage to be built on 350mm wide x 1500mm deep trenchfill concrete foundation in RC35 SRPC (Sulphate Resisting Portland Cement) concrete

Fascias and bargeboards etc to be stained to match dwelling

SOUTH HOLLAND DC
HOUSING & PLANNING
26 APR 2001
Seeley
DETERMINED
PLAN

AMENDMENTS

A Elevation added and notes amended
28/04/2001

L. A. Building Design
Architectural and Surveying Practice
86 Hammam Boulevard
Spalding
Lincolnshire PE11 1LB
Telephone/Fax: Spalding (01775) 711457

Peter S Lithgow MCIOB MBIAT
Member of the Chartered Institute of Building and
Member of the British Institute of Architectural Technologists

project
Wagtail House
The Race Ground
Spalding, Lincolnshire

client
Mr and Mrs David Earth

drawing
Design Drawing
Garage Extension
Planning Submission Drawing

date	scale(s)
April 2001	1:50 1:100 1:250
drawn by	checked
Peter Lithgow	
job no	drawing no
01/03	03A