

DETERMINED PLAN

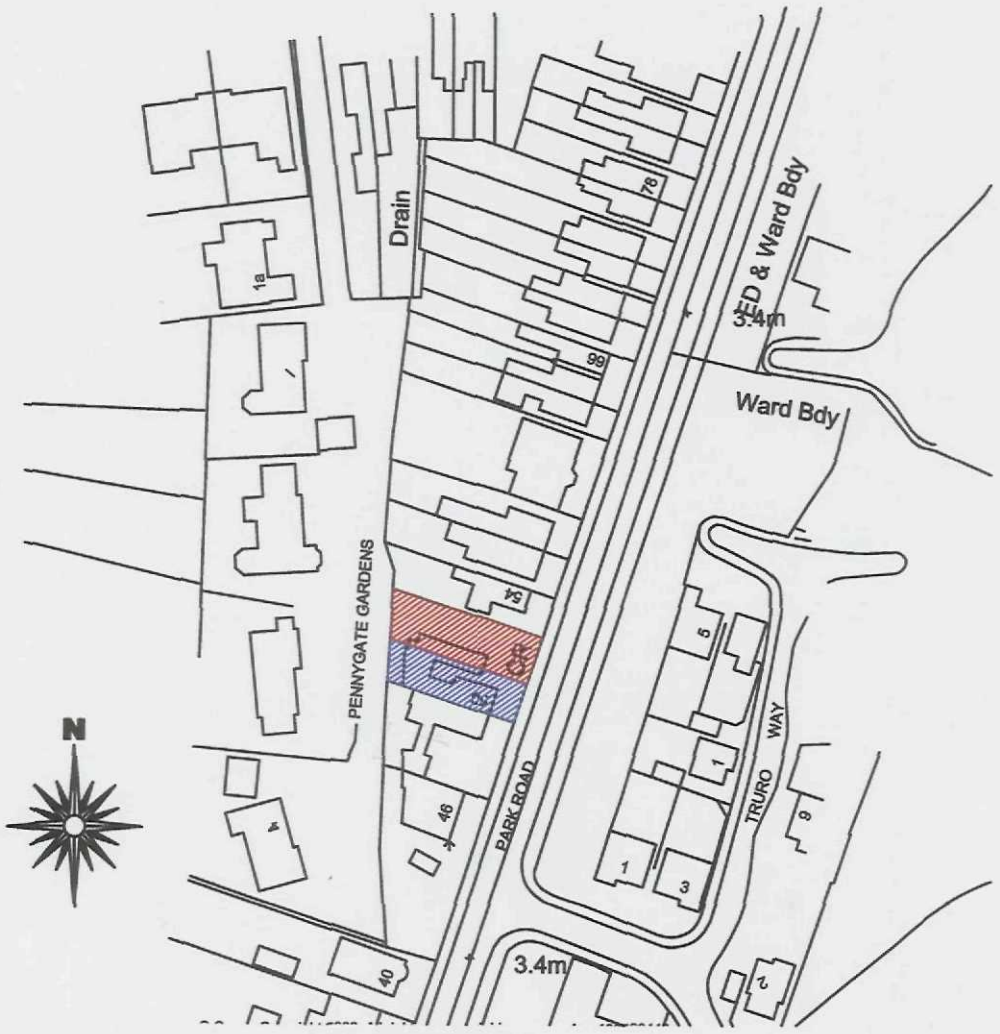

Site Location Plan

Scale 1:1250

SHDC
Planning & Development
- 7 JUL 2009
Ref: 0500/09

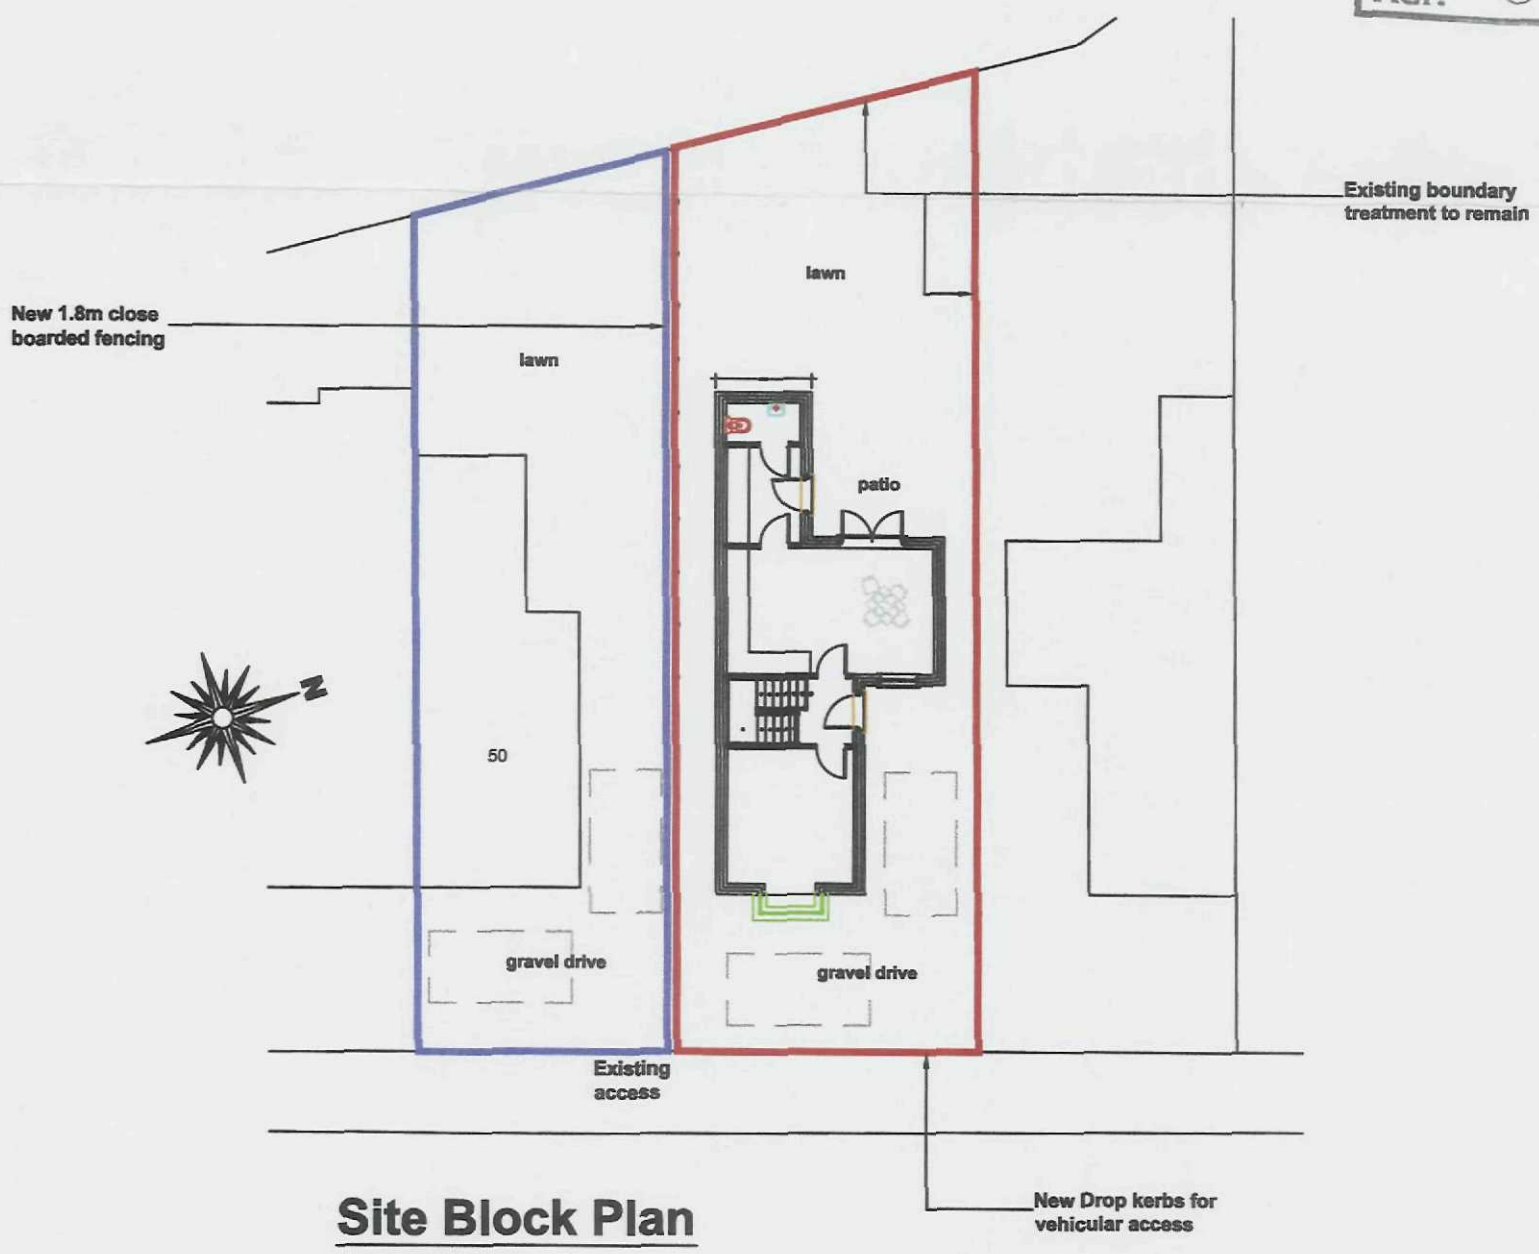

Site Block Plan

Scale 1:200

remway Design Ltd
2nd Floor - 5B Sheepmarket
Spalding
PE11 1BH
Tel: 01775 768 921
e-mail: enquiries@remwaydesign.co.uk

Site :
Residential Development at:
50 Park Road
Spalding

Client :
Mr P Baker

Date : ******
Scale : **as noted**

Drawing No:
A3- 1752 - 02