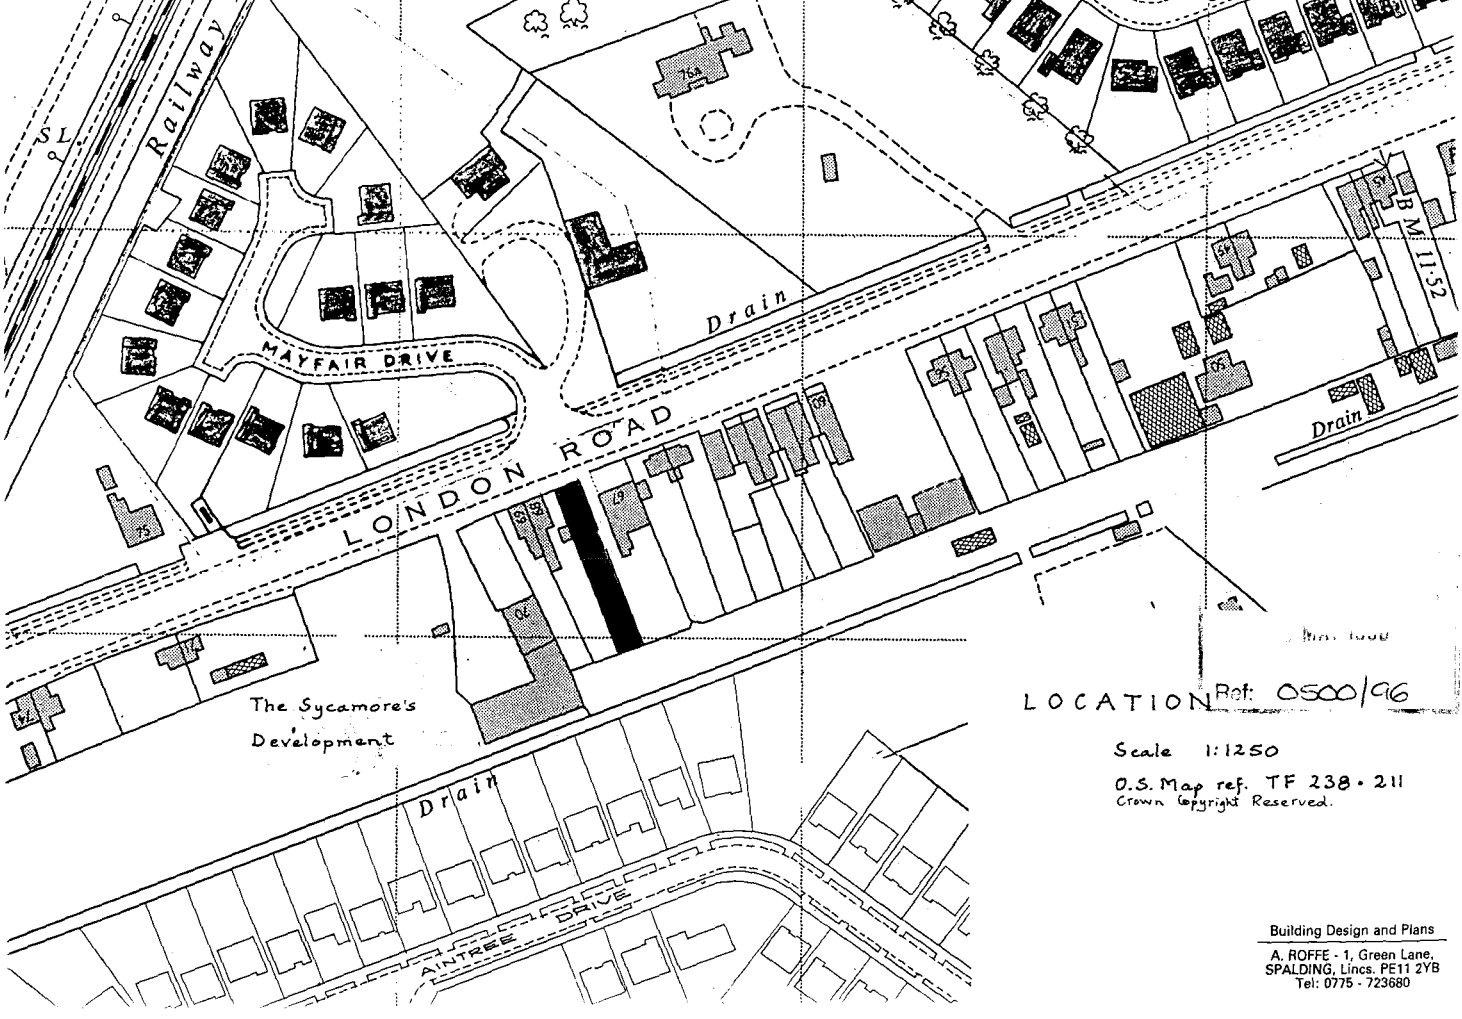


LOCATION Ref: 0500/96

Scale 1:1250

O.S. Map ref. TF 238 • 211

Crown Copyright Reserved.

Building Design and Plans

A. ROFFE - 1, Green Lane,
SPALDING, Lincs. PE11 2YB
Tel: 0775 - 723680