


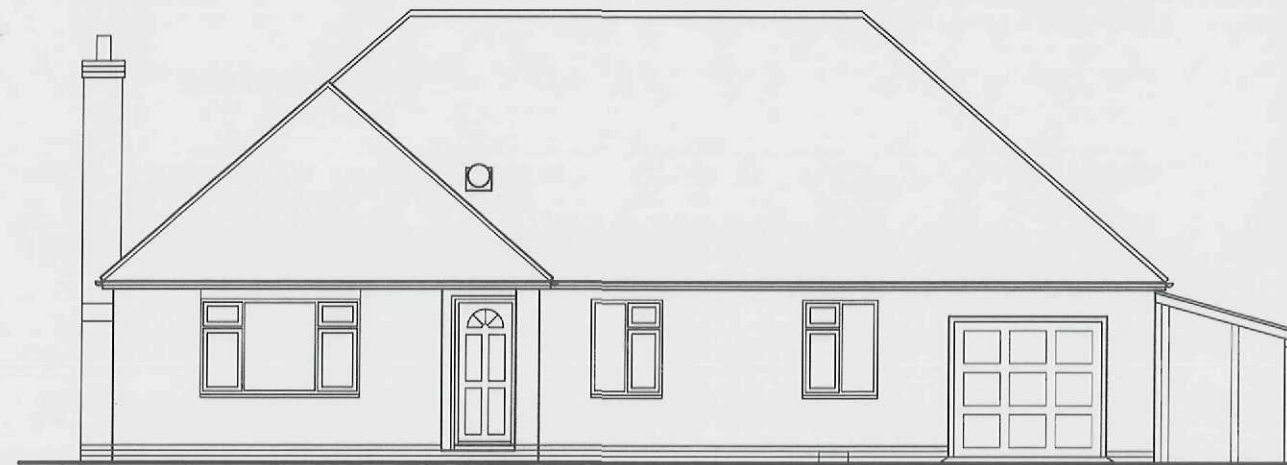


Front Elevation (East)



Side Elevation (North)



Rear Elevation (West)

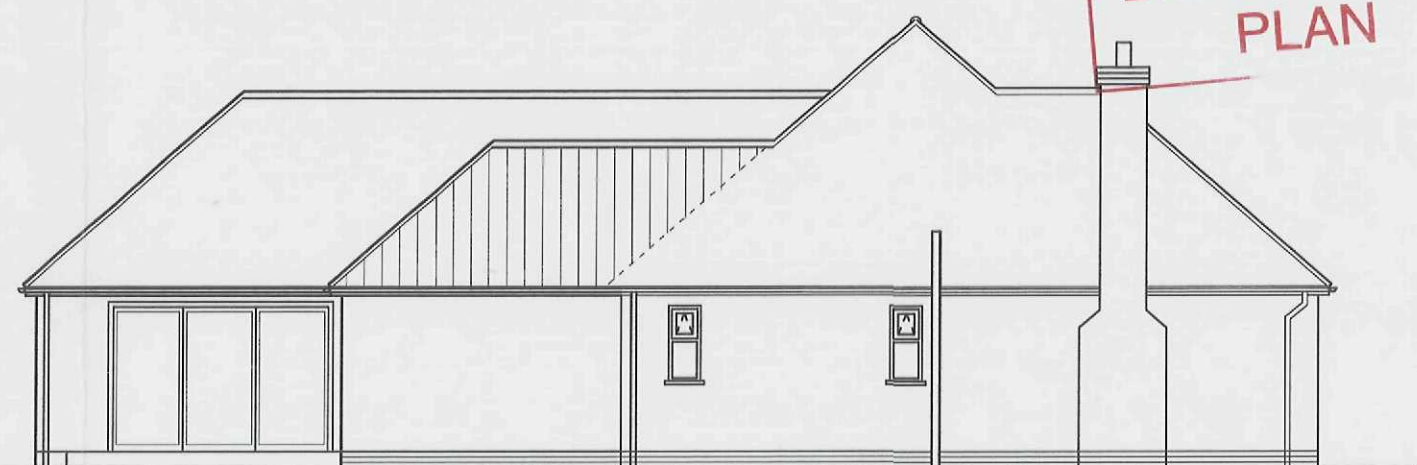

Side Elevation (South)




Elevations As Proposed

Rev B July 2009 Flat roof revised, hall sun pipe added.

Rev A June 2009 Updated since meeting with clients

Jenny McIntee Architectural Design			
www.jennymcintee.co.uk info@jennymcintee.co.uk Tel 07921 003153			
Project:	Alterations & Extension	Date:	June 2009
Address:	Glenfield, Fulney Lane North Spalding, Lincs PE12 6EP	Scale:	1:100 on A3
Client:	Mr & Mrs N Horsley	Project:	0919
Drawing Title:	Proposed Elevations	Dwg No:	07 B

SHDC
Planning & Development
- 7 JUL 2009
Ref: 0501/09

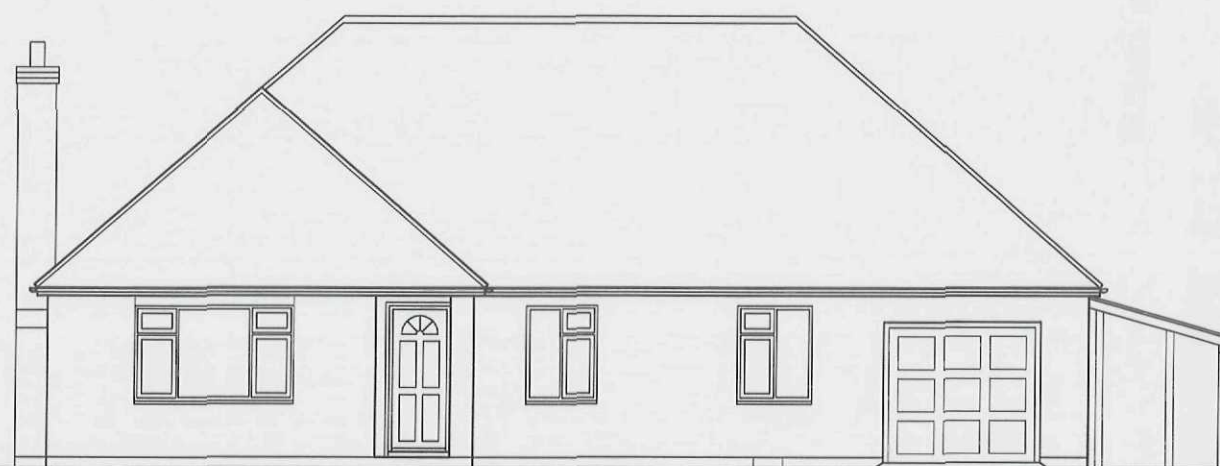


Front Elevation (East)



Side Elevation (North)



Rear Elevation (West)

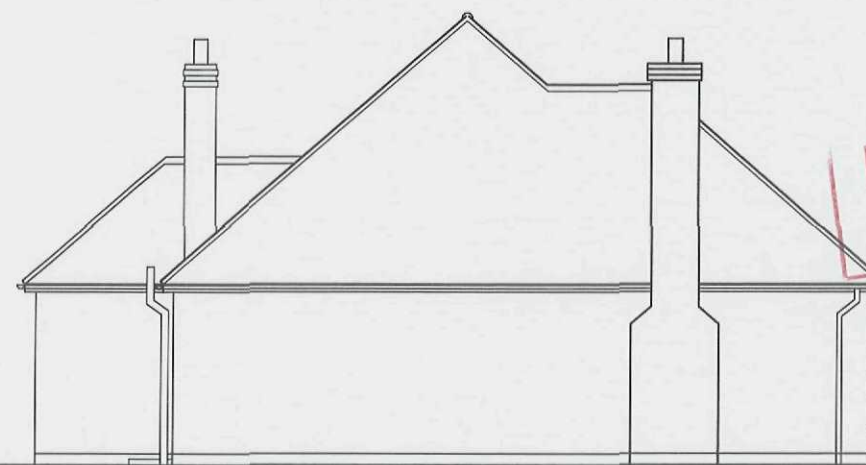


Side Elevation (South)

Rev A June 2009 side elevations updated since re-check



Jenny McIntee Architectural Design www.jennymcintee.co.uk info@jennymcintee.co.uk Tel 07921 003153			
Project:	Alterations & Extension	Date:	June 2009
Address:	Glenfield, Fulney Lane North Spalding, Lincs PE12 6EP	Scale:	1:100 on A3
Client:	Mr & Mrs N Horsley	Project:	0919
Drawing Title:	Existing Elevations	Dwg No:	04 A



Elevations As Existing

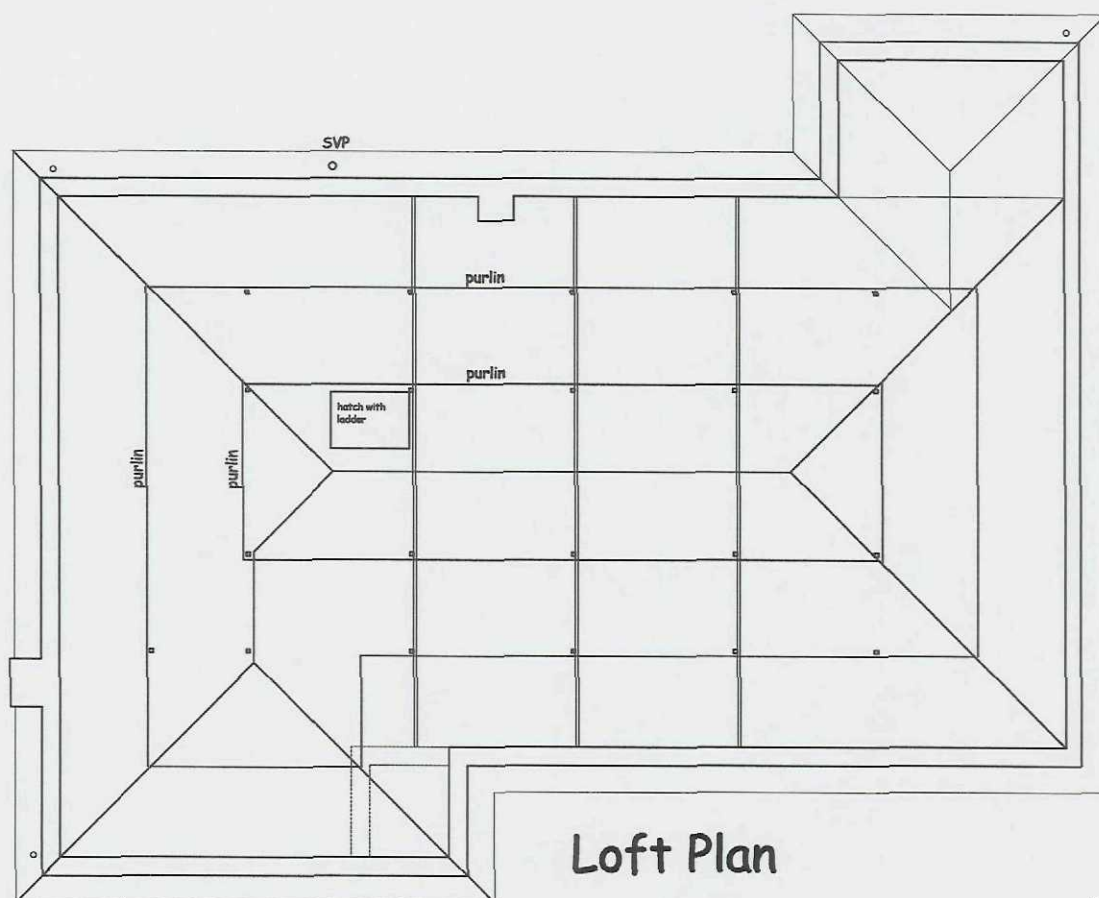


Loft Plan

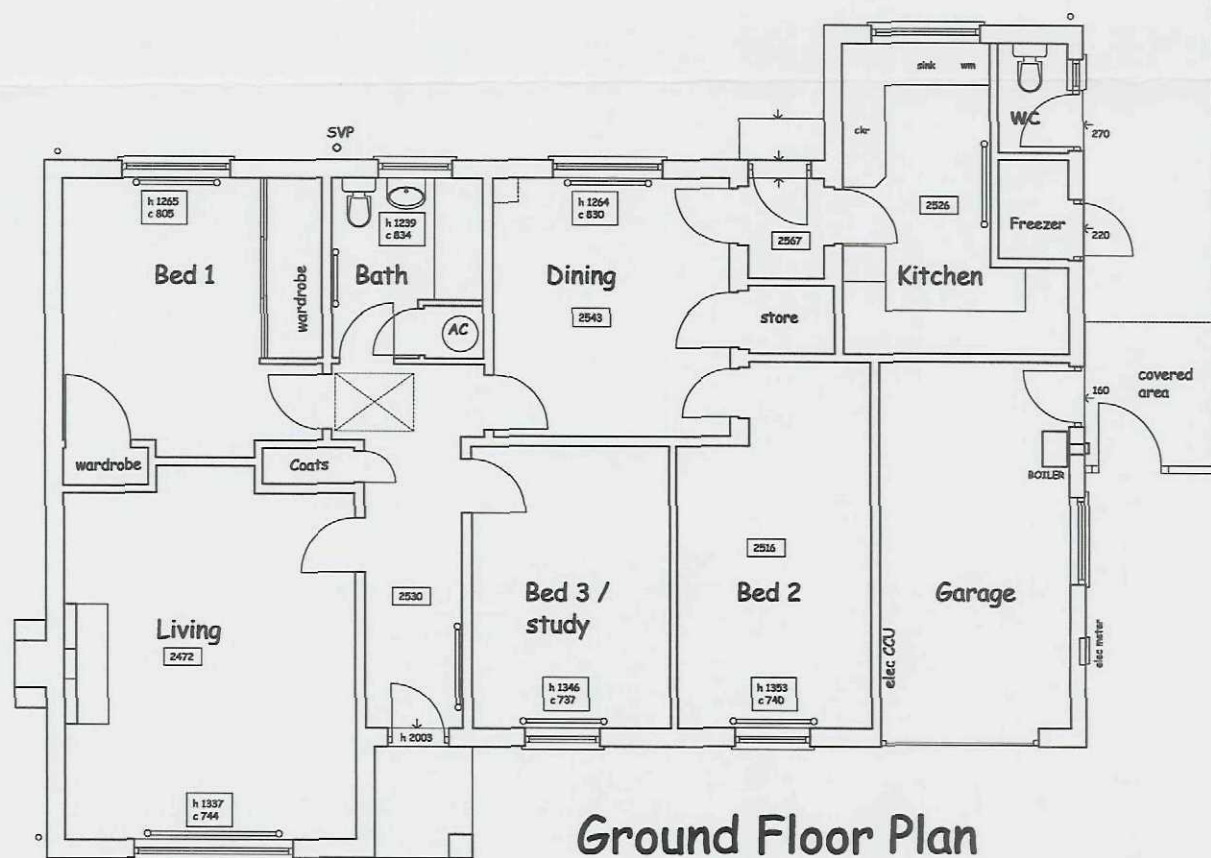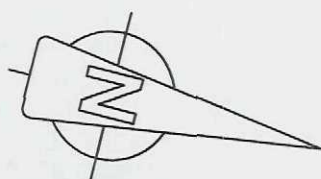

Ground Floor Plan

Plan As Existing

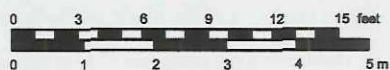

Rev A June 2009 side chimney & garage window updated since re-check

Jenny McIntee Architectural Design www.jennymcintee.co.uk info@jennymcintee.co.uk Tel 07921 003153			
Project:	Alterations & Extension	Date:	June 2009
Address:	Glenfield, Fulney Lane North Spalding, Lincs PE12 6EP	Scale:	1:100 on A3
Client:	Mr & Mrs N Horsley	Project:	0919
Drawing Title:	Existing Floor Plans	Dwg No:	03 A

SHDC
Planning & Development
- 7 JUL 2009
Ref: 050109

DETERMINED
PLAN

