



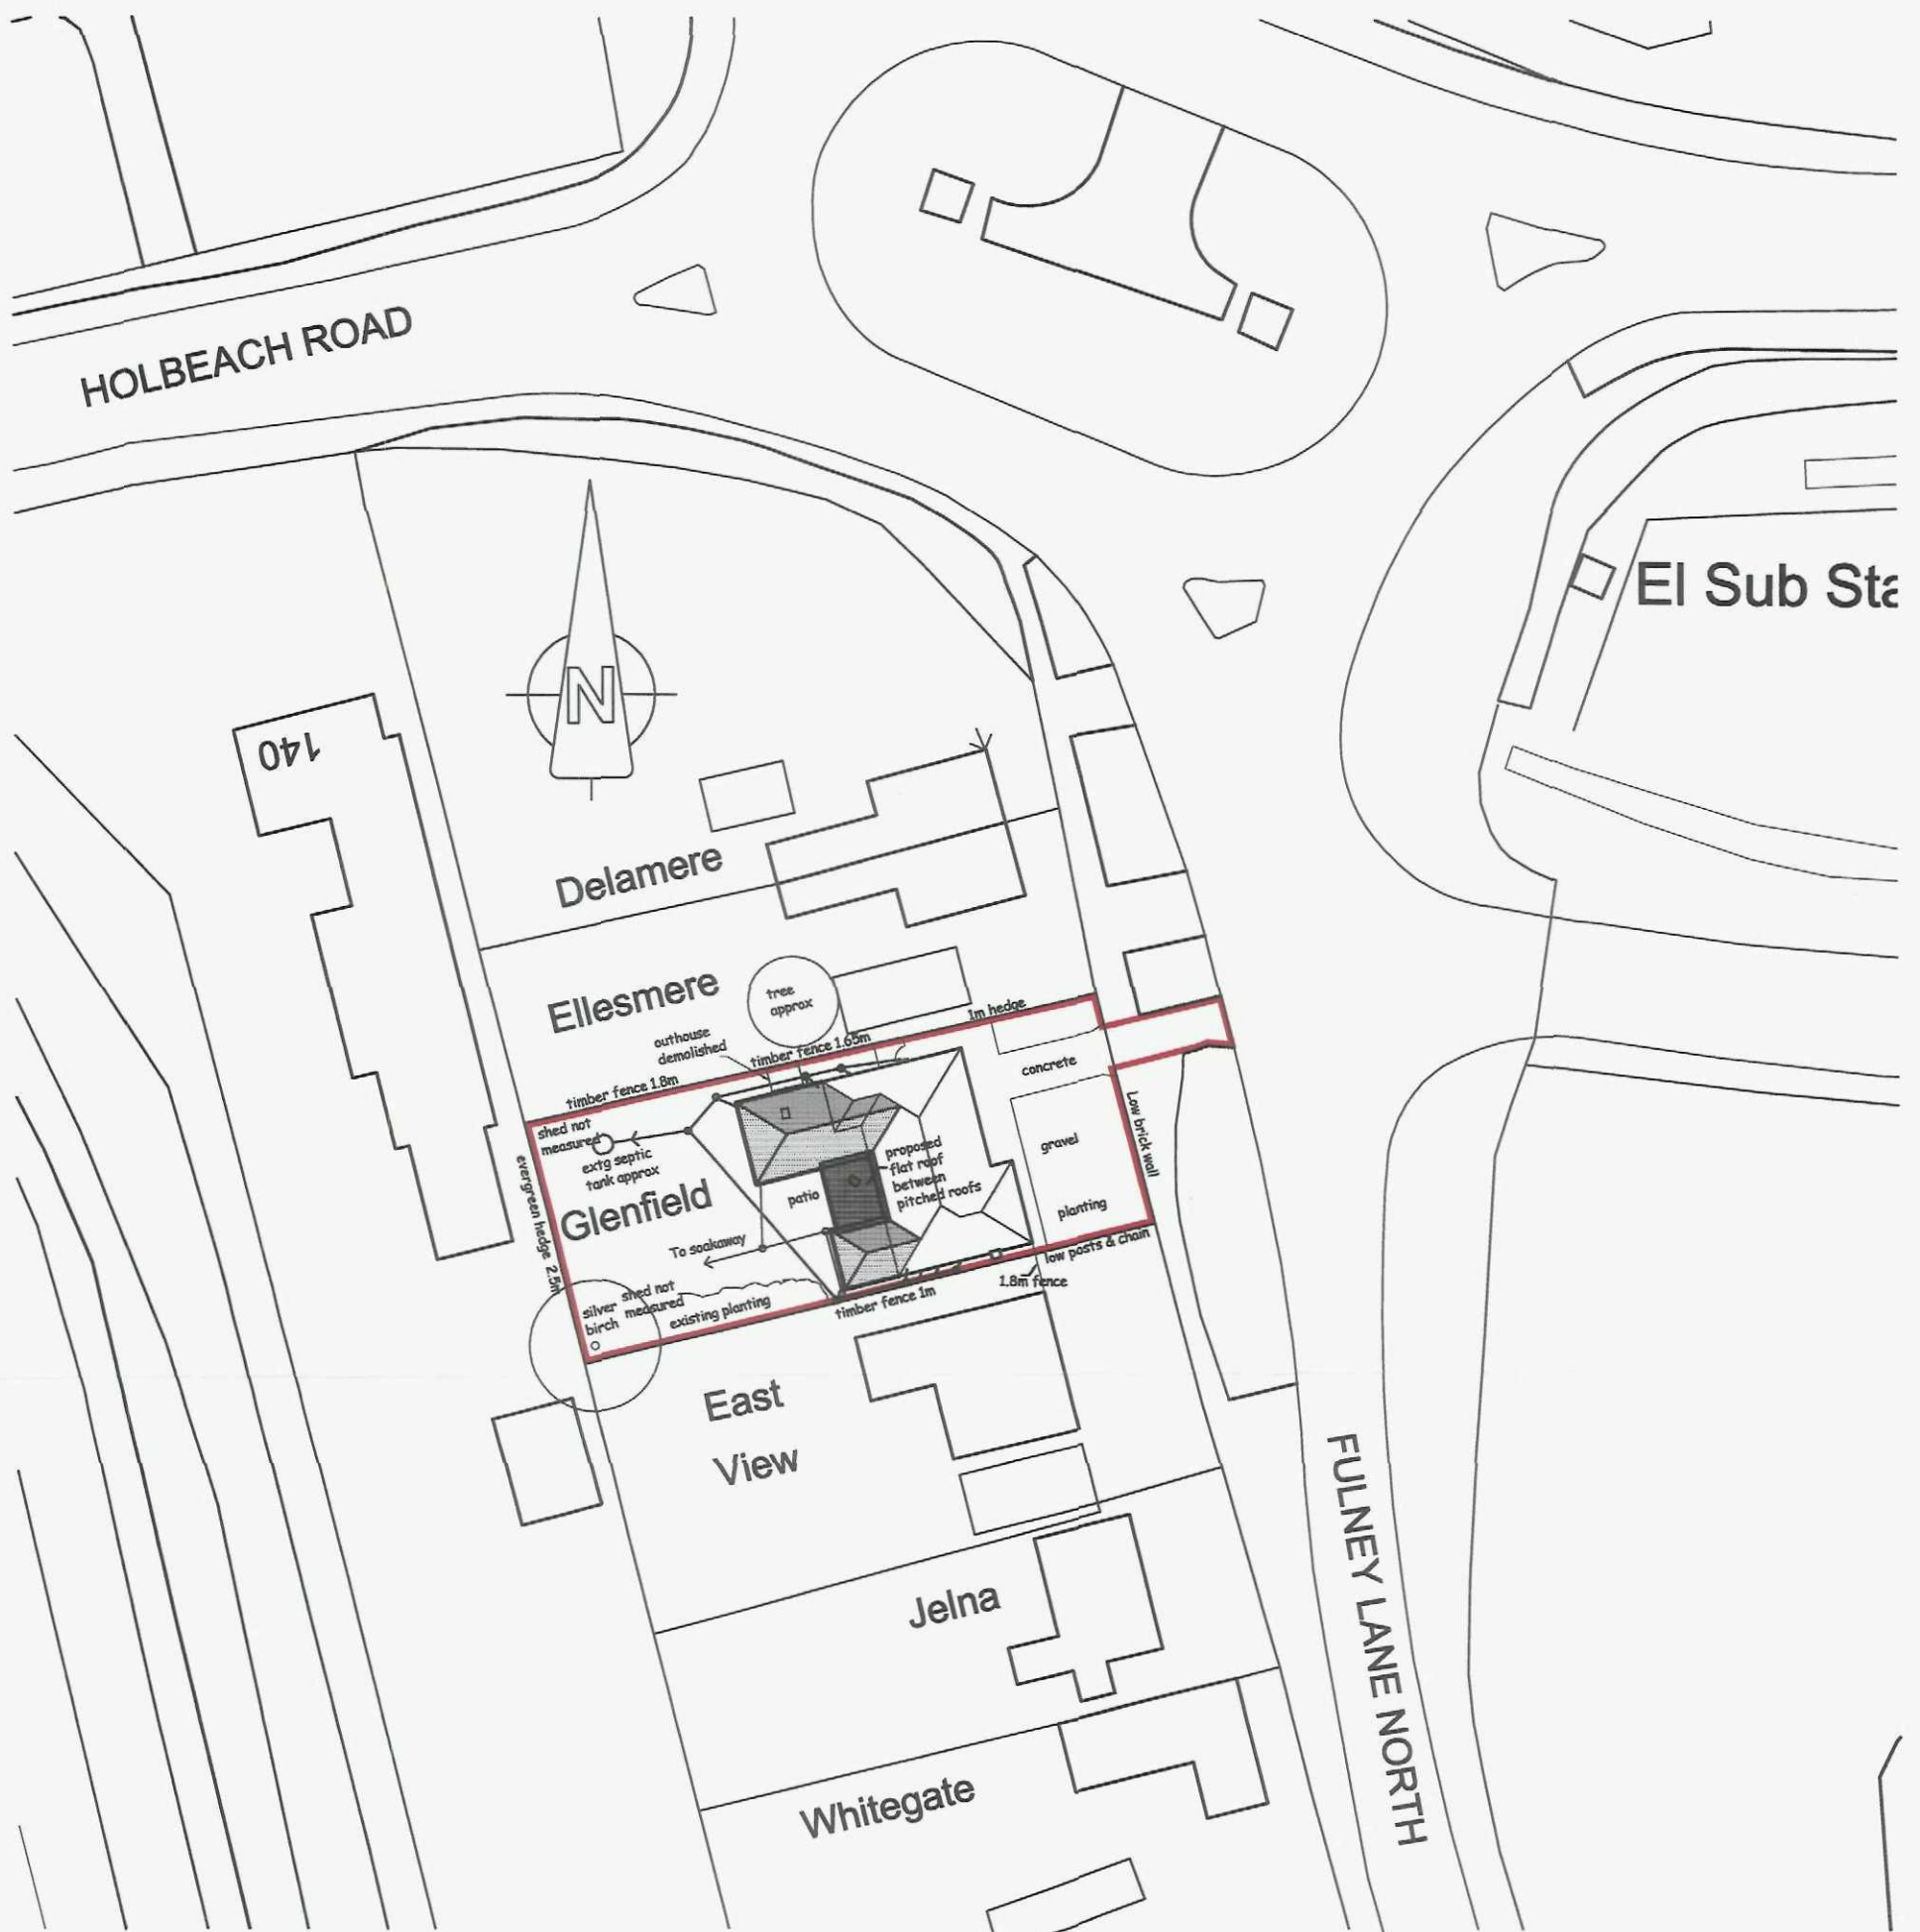

Site Block Plan @1:500 scale As Proposed

Rev B July 2009 updated since email



Rev A June 2009 updated since meeting with clients, sw drainage added.

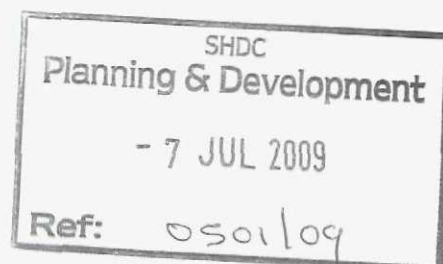

Jenny McIntee Architectural Design www.jennymcintee.co.uk info@jennymcintee.co.uk Tel 07921 003153			
Project:	Alterations & Extension	Date:	June 2009
Address:	Glenfield, Fulney Lane North Spalding, Lincs PE12 6EP	Scale:	1:500 on A3
Client:	Mr & Mrs N Horsley	Project:	0919
Drawing Title:	Site Block Plan	Dwg No:	02 B



DETERMINED
PLAN

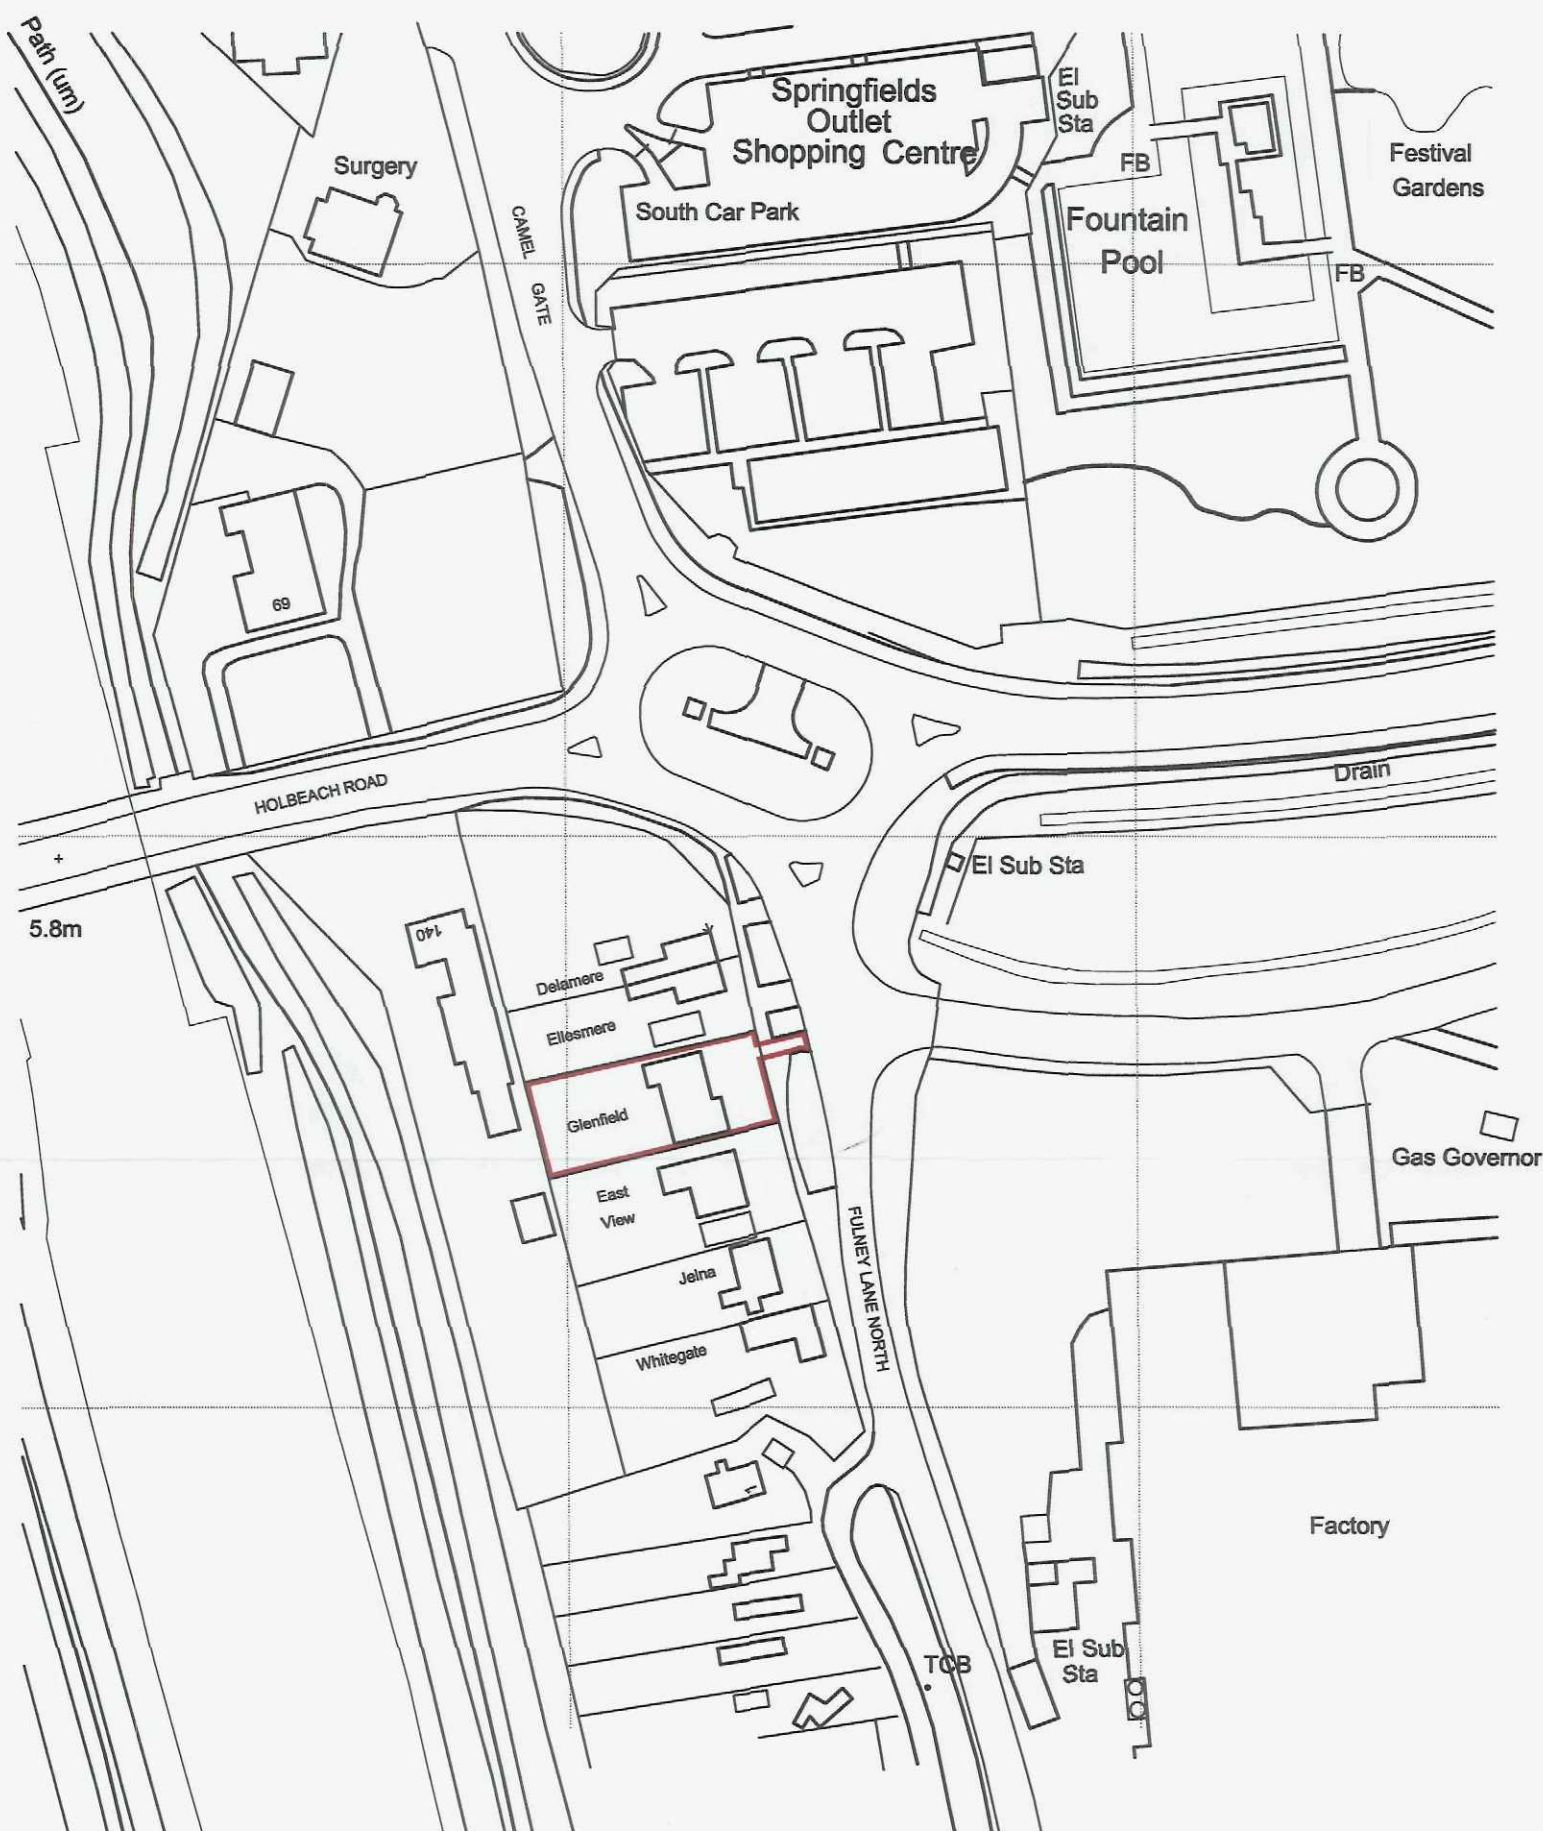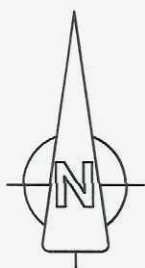

© Crown Copyright 2009. All rights reserved. Licence number 100020449

OS Location Plan 1:1250 scale

Jenny McIntee Architectural Design www.jennymcintee.co.uk info@jennymcintee.co.uk Tel 07921 003153			
Project:	Alterations & Extension	Date:	June 2009
Address:	Glenfield, Fulney Lane North Spalding, Lincs PE12 6EP	Scale:	1:1250 on A3
Client:	Mr & Mrs N Horsley	Project:	0919
Drawing Title:	OS Location Plan	Dwg No:	01

SHDC
Planning & Development
- 7 JUL 2009
Ref: 050109

DETERMINED
PLAN