
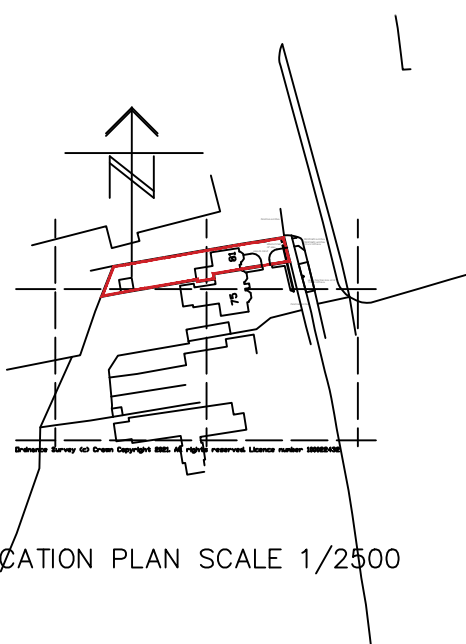


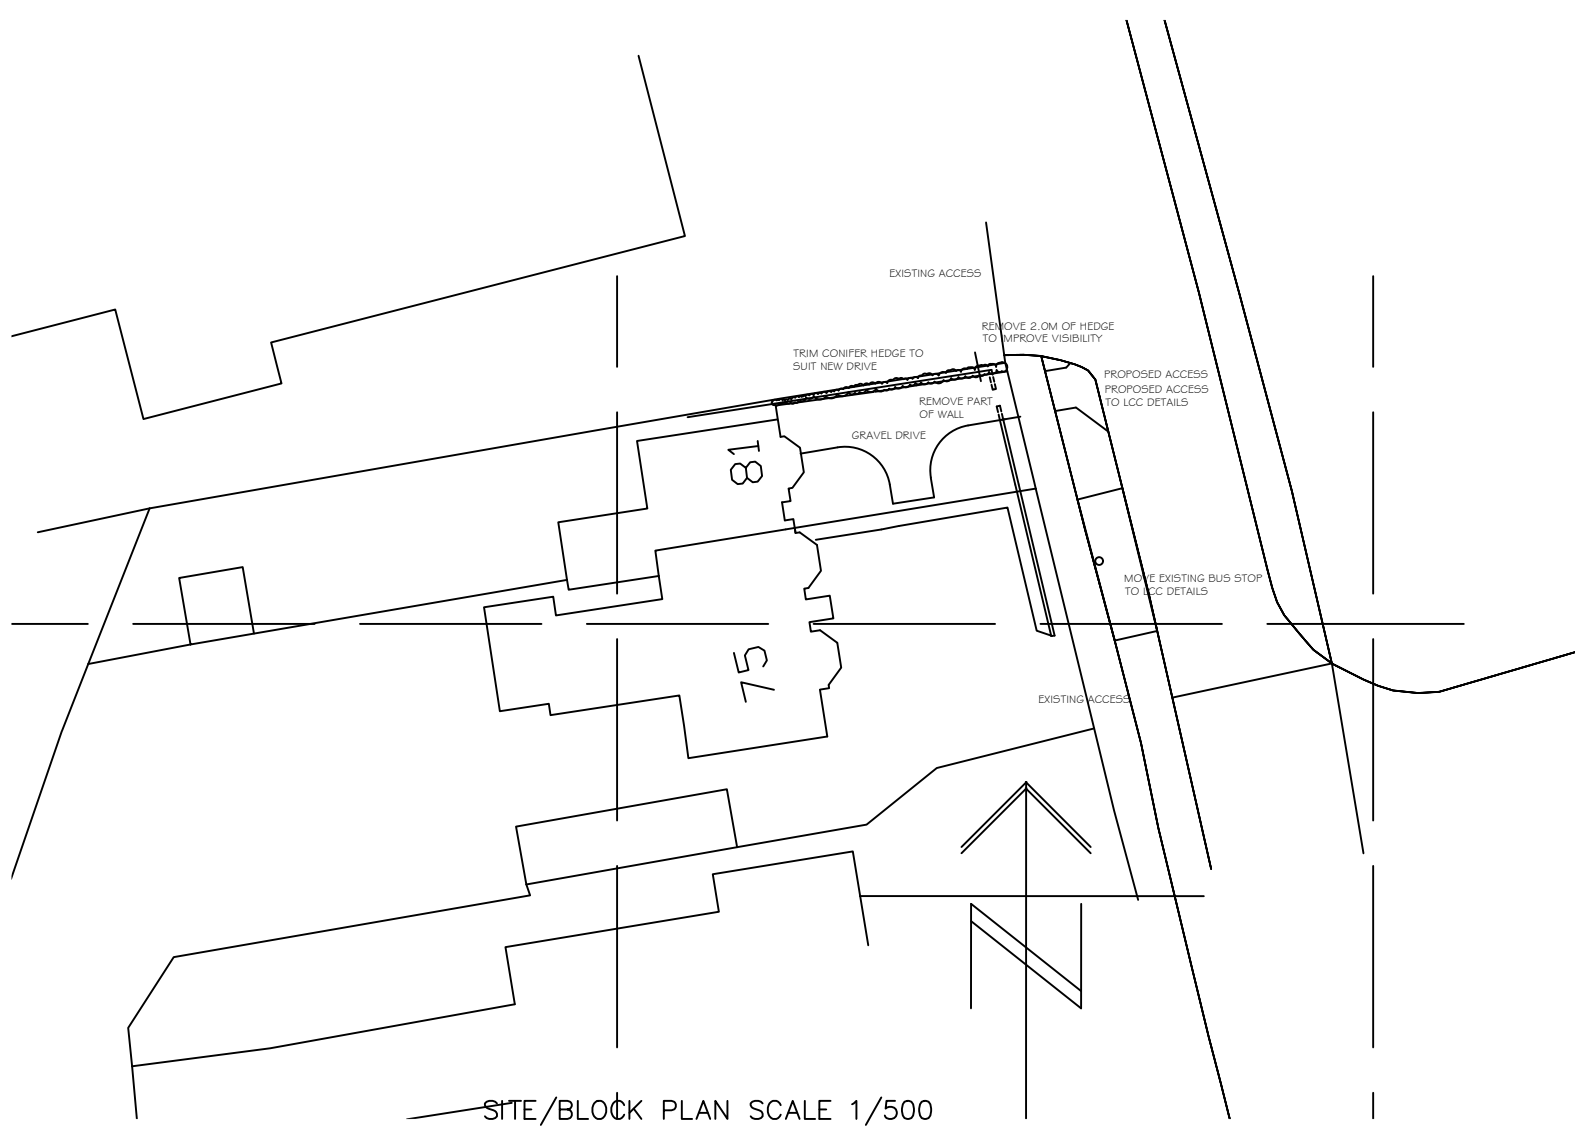

Drawing Title PLANS

Drawing number

DC / 604/1 / 101

Scale 1:1200

Drawn db

Revision

Date FEB 21

Checked

A

Client MR K INGLETON

Project 81, PINCHBECH ROAD, SPALDING, LINCOLNSHIRE

DC ARCHITECTURAL SERVICES LTD

ARCHITECTURAL AND PLANNING SERVICES

The Barn, Partney Mill, Spilsby, Lincolnshire, PE24 4PE

TEL NO. PHONE 01790 752865 mobile 07776227893

e-mail davidbiggadike@btconnect.com

