Do not scale from this drawing
The Contractor is to check all
dimensions on site and report descrepancies
to the Architect
This drawing is copyright

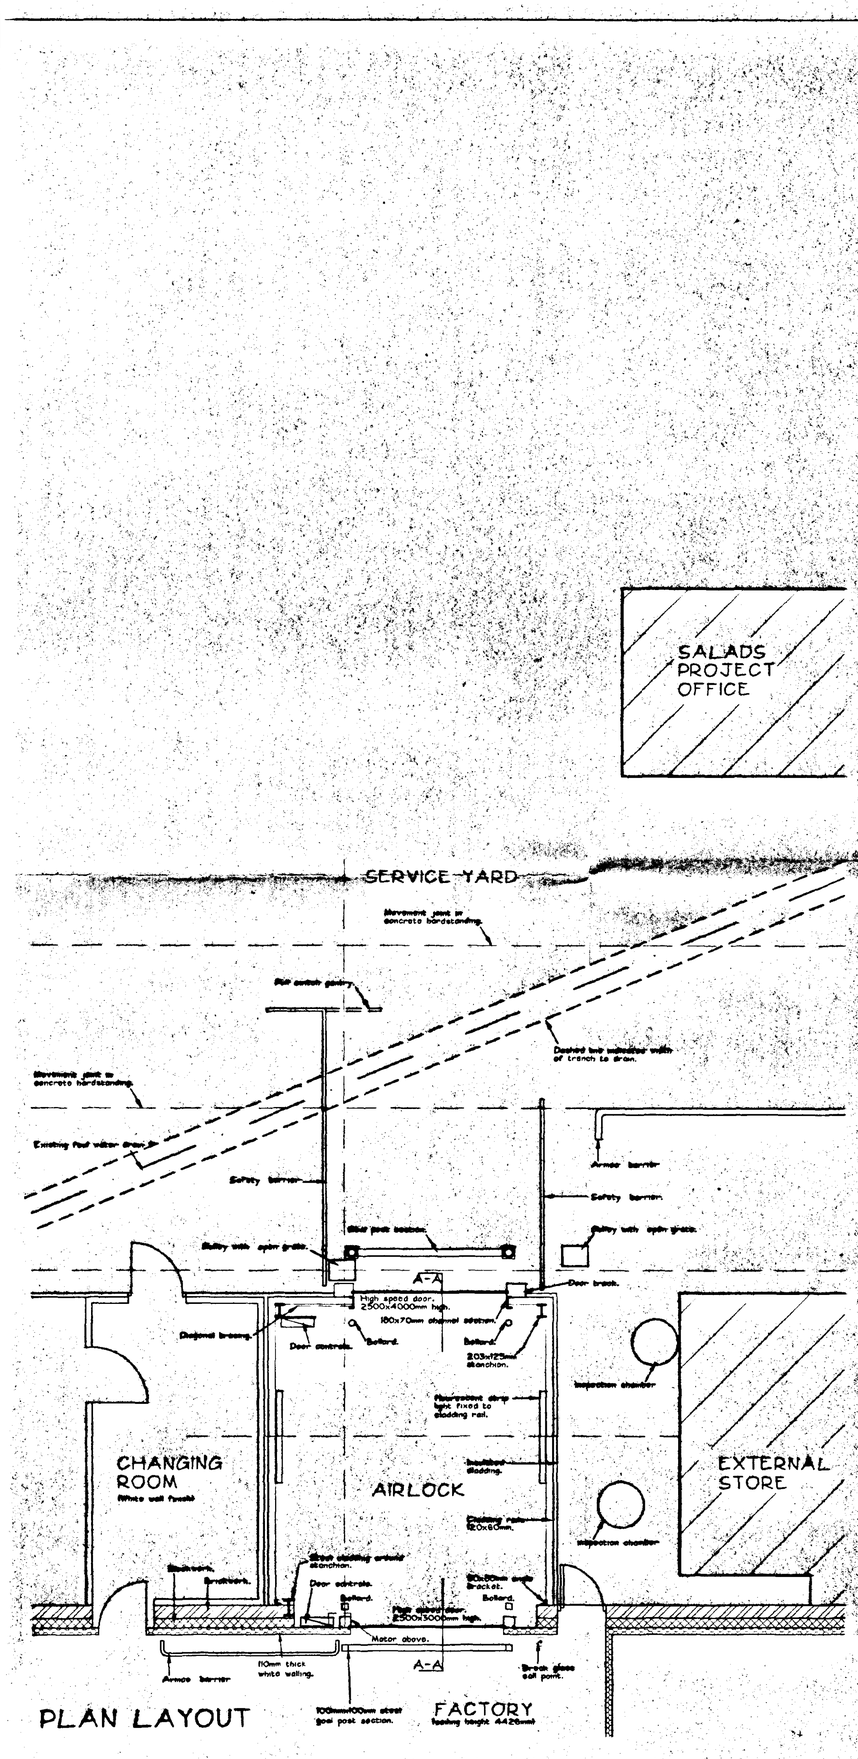

PLAN LAYOUT

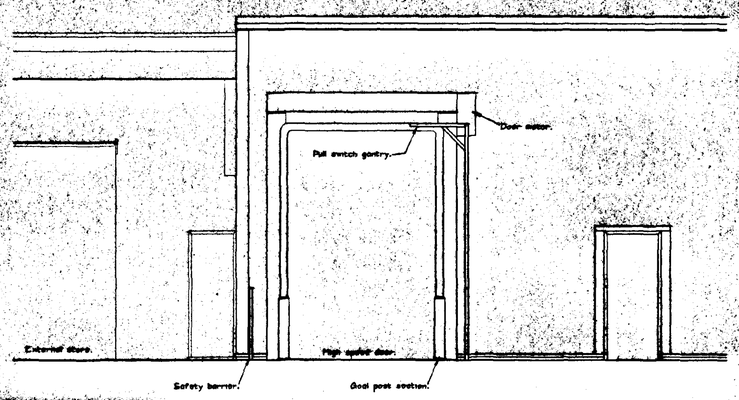

FRONT ELEVATION

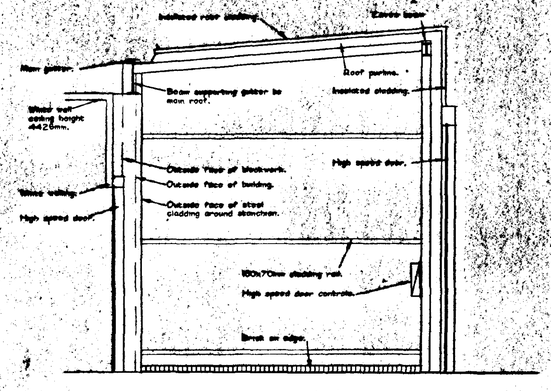

SECTION A-A

SOUTH HOLLAND DC
HOUSING & PLANNING
08 MAY 1997
Ref: 0505/97

DETERMINED
PLAN

REV.	DATE	NOTES ADDED
A	18/4/97	FURTHER NOTES ADDED

drawn	check
G.L.C.	

JEFFERSON SHEARD
ARCHITECTS
1 Scotgate Mews, Scotgate Stamford Peterborough PE9 2FX
Telephone (01780) 757576 Fax (01780) 754980

PROJECT
Geest Prepared Foods Plc
West Marsh Road
Spalding

DRAWING
Proposed Alterations
to Air Lock
Plans as Existing

scale	date
1:50	04/97

ref	NUMBER	rev
97-08	AS 03	A

Do not scale from this drawing
The Contractor is to check all dimensions on site and report descrepancies to the Architect
This drawing is copyright

SALADS PROJECT OFFICE

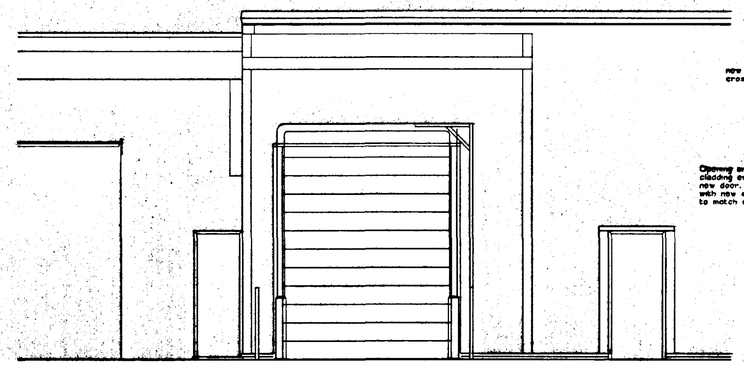

FRONT ELEVATION

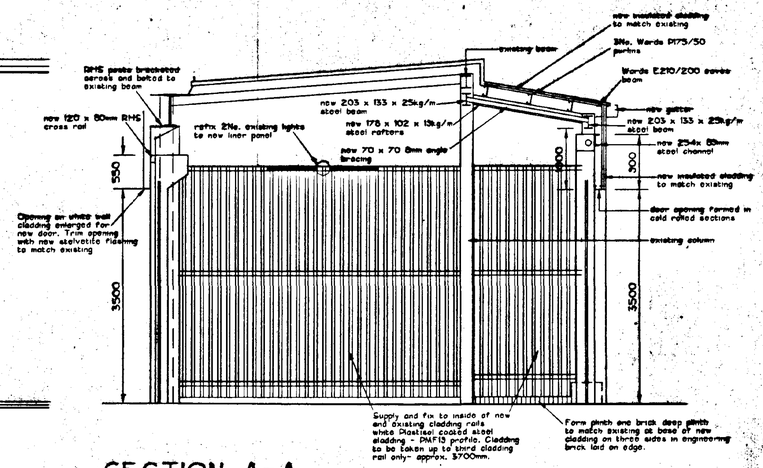

SECTION A-A

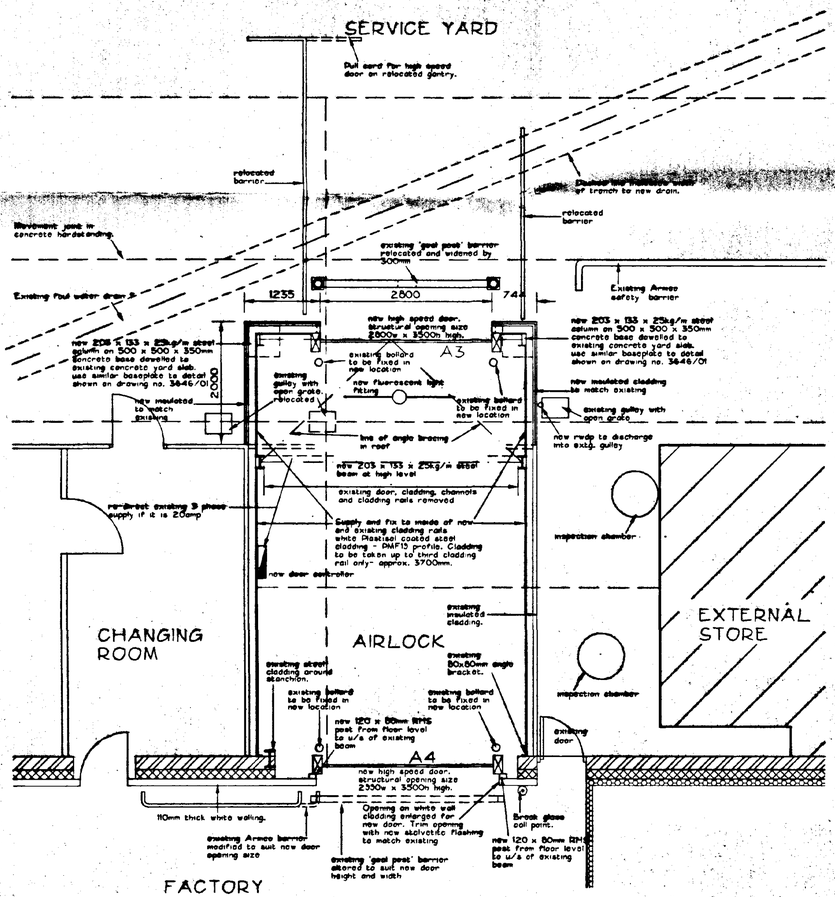

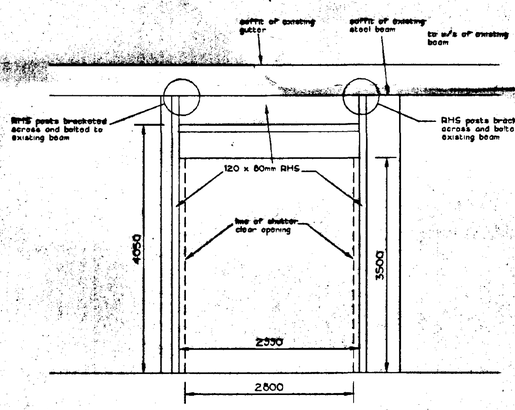

A ELEVATION OF SUPPORT STEELWORK TO SHUTTER A4

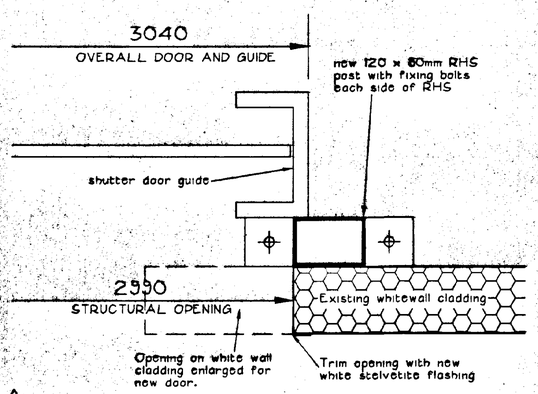

A DETAIL OF JAMB TO SHUTTER A4

STRUCTURAL NOTES

1. Refer to Steelwork Specification for roof steelwork and door frames
2. All loads given above are ultimate loads to BS 5350.
3. Design all connections for ± 20kN Axial ± 25kN Shear

SOUTH HOLLAND DC
HOUSING & PLANNING
08 MAY 1997
Ref: 0505/97

DETERMINED 23/4/97
PLAN

REV.	
	ELEVATION OF SHUTTER A4 STEELWORK ADDED
	NOTES RE. EXISTING BOLLARDS ADDED
	SHUTTER DOOR JAMB DETAIL ADDED
	WIDTH OF SHUTTER OPENING A4 AMENDED

drawn: CAS
check:

JEFFERSON SHEARD
ARCHITECTS
1 Scotgate Mews, Scotgate Stamford Peterborough PE9 2FX
Telephone (01780) 757576 Fax (01780) 754980

PROJECT
Geest Prepared Foods Plc
West Marsh Road
Spalding

DRAWING
Proposed Alterations to Extg Air Lock
New Layout

scale: 1:50
date: 04/97

ref: 97-08 NUMBER: 07 rev: A

This drawing is copied from Ordnance Survey based material under the authority of Copyright Licence AR27043R to Jefferson Sheard Architects

site boundary

location of building works

DETERMINED PLAN

N

WEST MARSH ROAD

HOLBEACH ROAD

RIVER WELLAND

to Spalding

to Spalding Peterborough

drawn: G.L.C.

check:

JEFFERSON SHEARD ARCHITECTS

PROJECT
Geest Prepared Food Plc.
West Marsh Road
Spalding

DRAWING
Coleslaw Extension
Site Location Plan

scale: 1:2500

date: 3/97

ref: 97-08

NUMBER: AL01

rev: