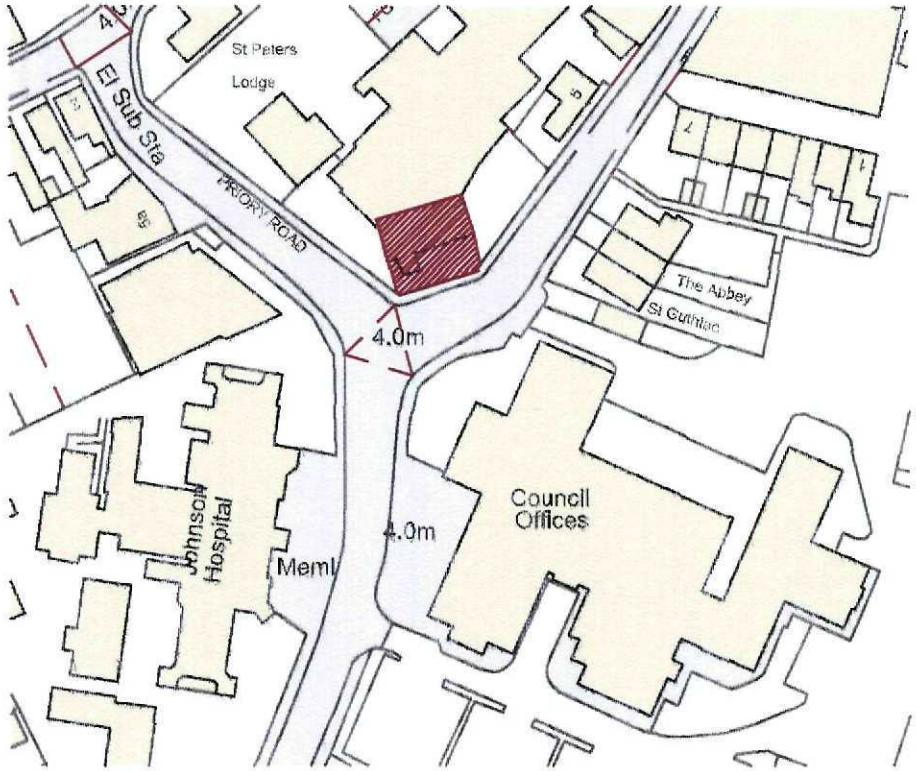


SHDC
Planning & Development
17 JUN 2010
Ref: 0506-10

Site Location Plan

Scale 1:1250

remway Design Ltd
2nd Floor - 5B Sheepmarket
Spalding
PE11 1BH
Tel: 01775 768 921
e-mail: enquiries@remwaydesign.co.uk


Site :
George Adams Store
Priory Road
Spalding

Client :
Mrs R Beresford

Date : *****

Scale : as noted

Drawing No:
1925 - 01

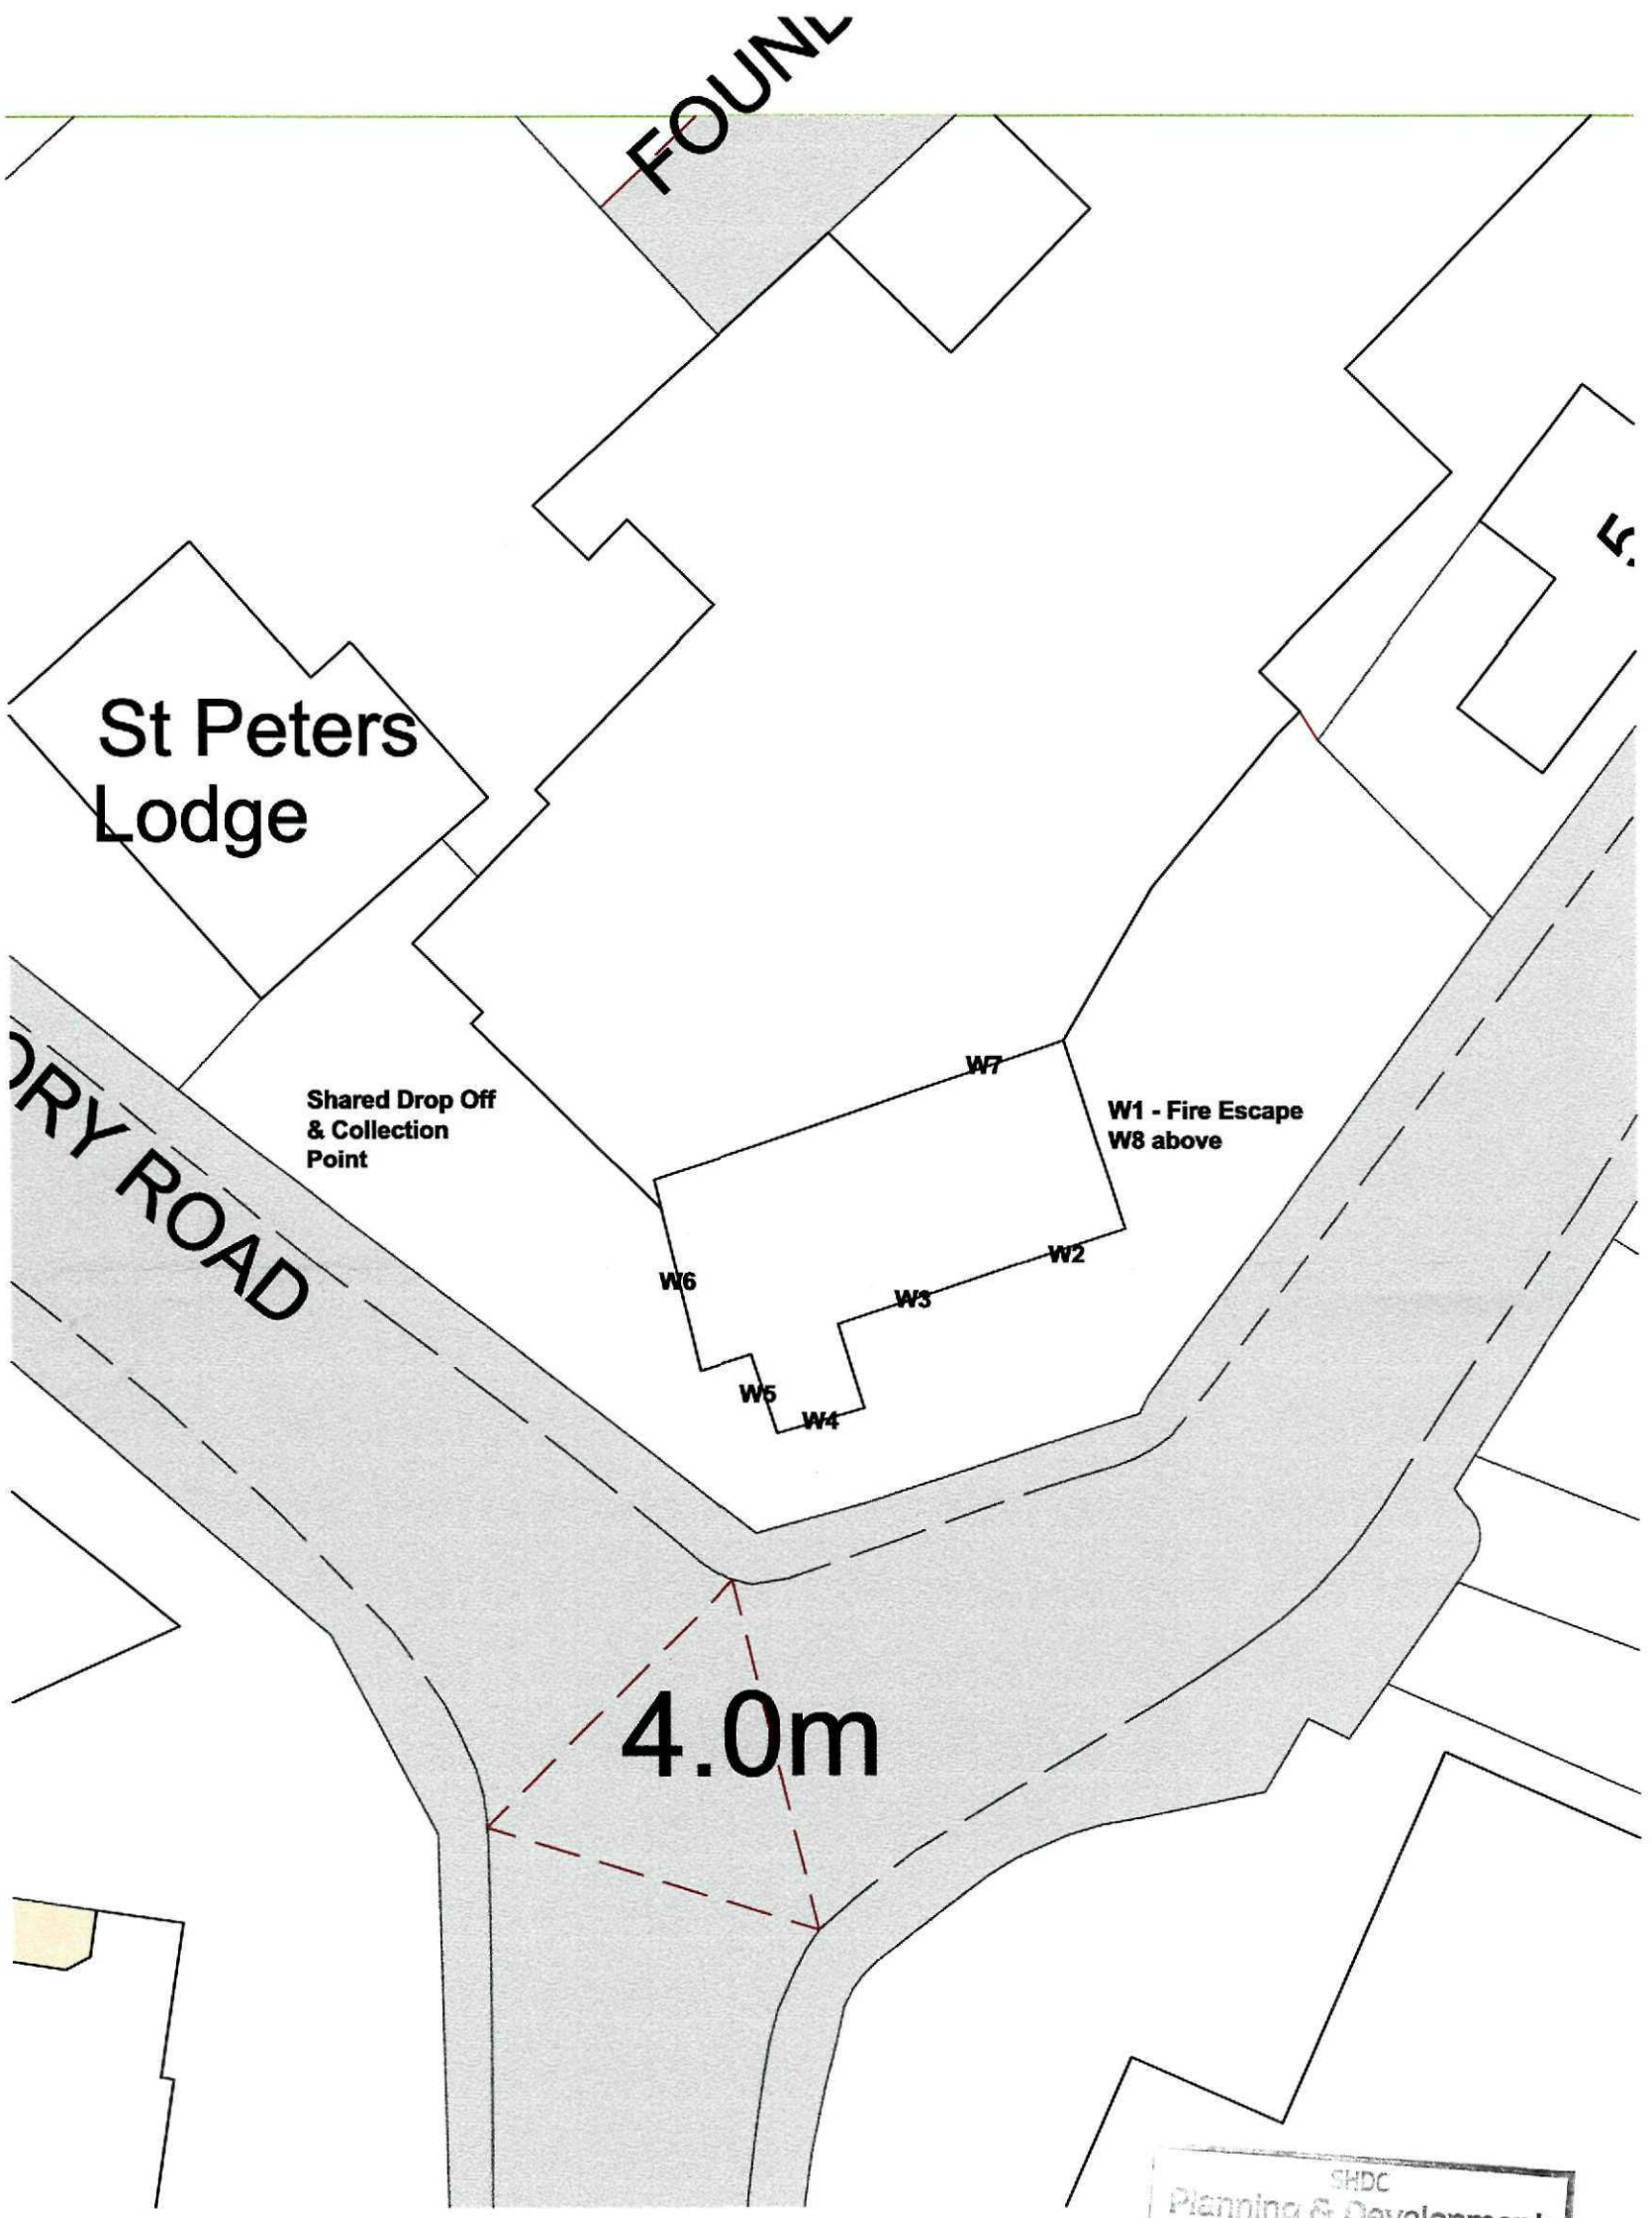

Site Block Plan

Scale 1:250

SHDC
Planning & Development
17 JUN 2010
Ref: 0506-10

N

remway Design Ltd
2nd Floor - 5B Sheepmarket
Spalding
PE11 1BH
Tel: 01775 768 921
e-mail: enquiries@remwaydesign.co.uk

Site :
George Adams Store
Priory Road
Spalding


Client :
Mrs R Beresford

Date : *****

Scale : as noted

Drawing No:
1925 - 02

New Front Door

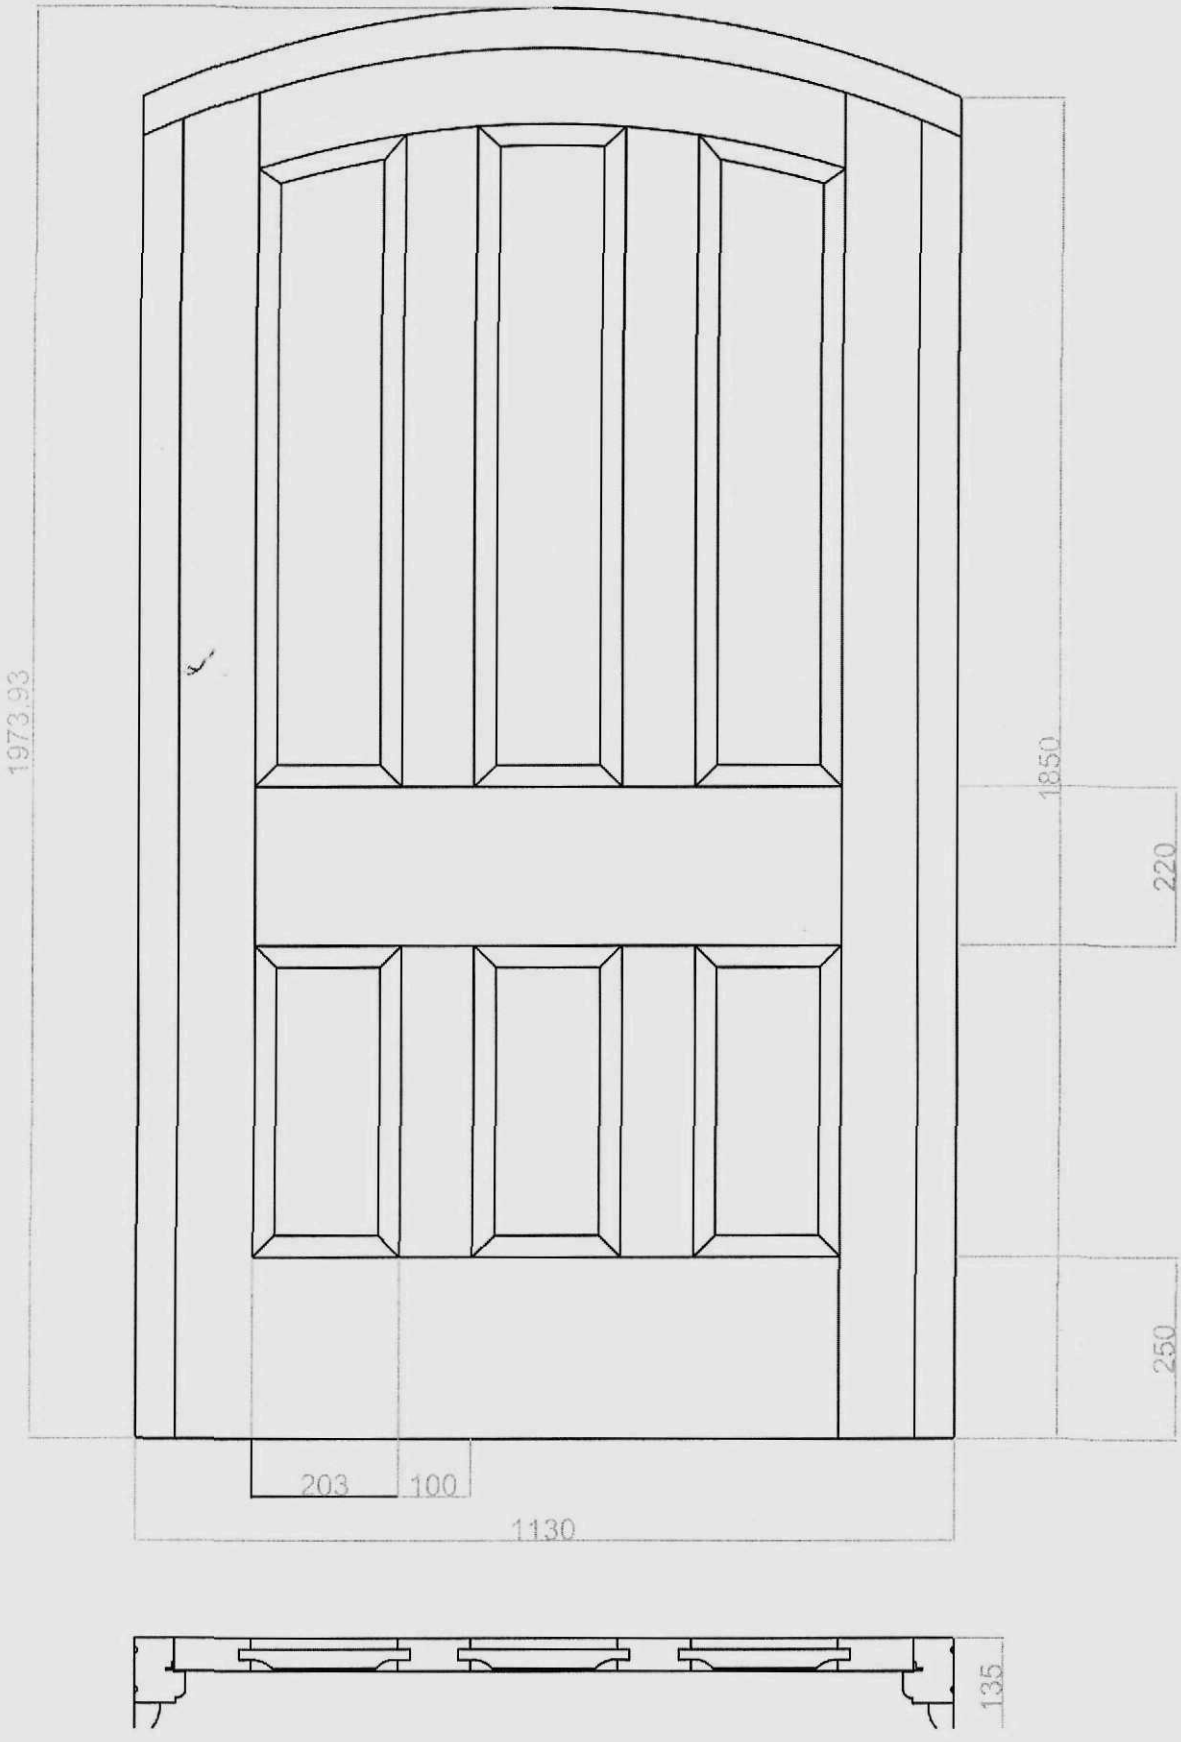

Do Not Scale From This Drawing
All Drawings Copyright Hefford Joinery Ltd.

Back Doors Fire Escape



Do Not Scale From This Drawing
All Drawings Copyright Hefford Joinery Ltd.