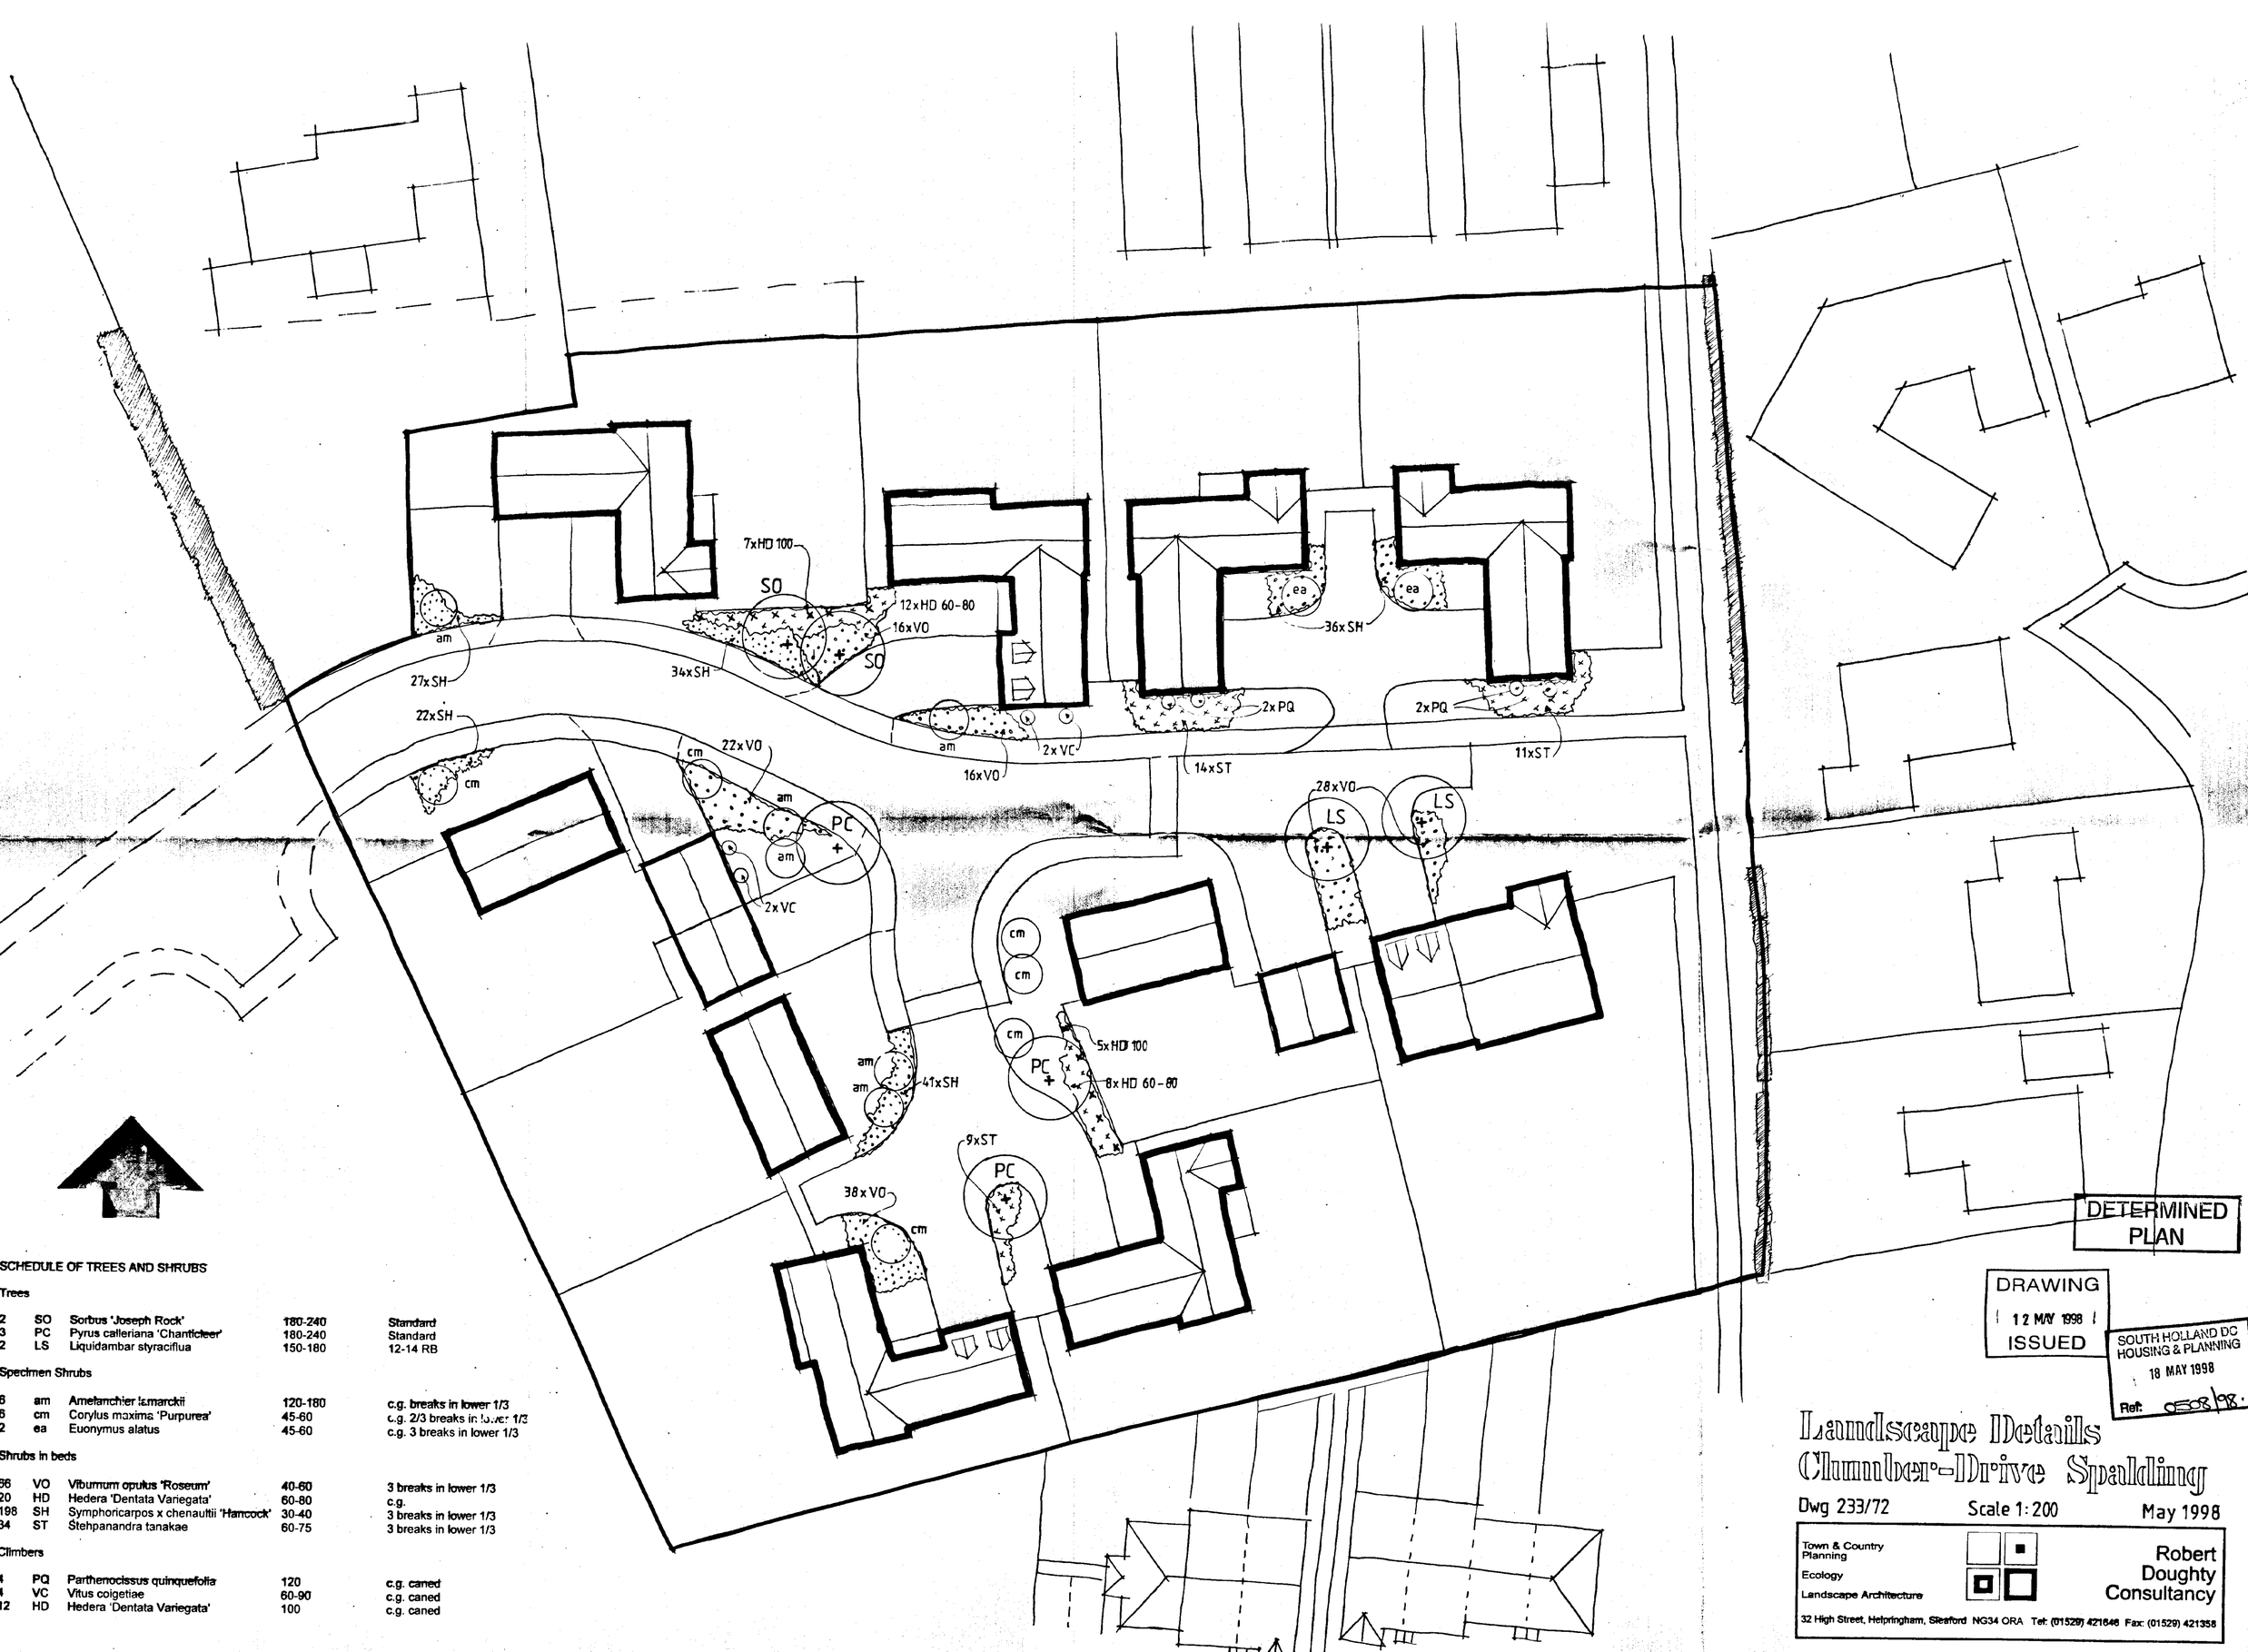


SCHEDULE OF TREES AND SHRUBS

Trees

2	SO	Sorbus 'Joseph Rock'	180-240	Standard
3	PC	Pyrus calleriana 'Chanticleer'	180-240	Standard
2	LS	Liquidambar styraciflua	150-180	12-14 RB

Specimen Shrubs

6	am	Amelanchier lamarckii	120-180	c.g. breaks in lower 1/3
6	cm	Corylus maxima 'Purpurea'	45-60	c.g. 2/3 breaks in lower 1/3
2	ea	Euonymus alatus	45-60	c.g. 3 breaks in lower 1/3

Shrubs in beds

66	VO	Viburnum opulus 'Roseum'	40-60	3 breaks in lower 1/3
20	HD	Hedera 'Dentata Variegata'	60-80	c.g.
198	SH	Symphoricarpos x chenaultii 'Hancock'	30-40	3 breaks in lower 1/3
34	ST	Stehpanandra tanakae	60-75	3 breaks in lower 1/3

Climbers

4	PQ	Parthenocissus quinquefolia	120	c.g. caned
4	VC	Vitus coigetiae	60-90	c.g. caned
12	HD	Hedera 'Dentata Variegata'	100	c.g. caned

DETERMINED PLAN

DRAWING ISSUED 12 MAY 1998

SOUTH HOLLAND DC HOUSING & PLANNING 18 MAY 1998 Ref: 0508/98

Landscape Details Chamber-Drive Spalding

Dwg 233/72 Scale 1:200 May 1998

Town & Country Planning
Ecology
Landscape Architecture
Robert Doughty Consultancy
32 High Street, Helpringham, Sleaford NG34 ORA Tel: (01529) 421646 Fax: (01529) 421358