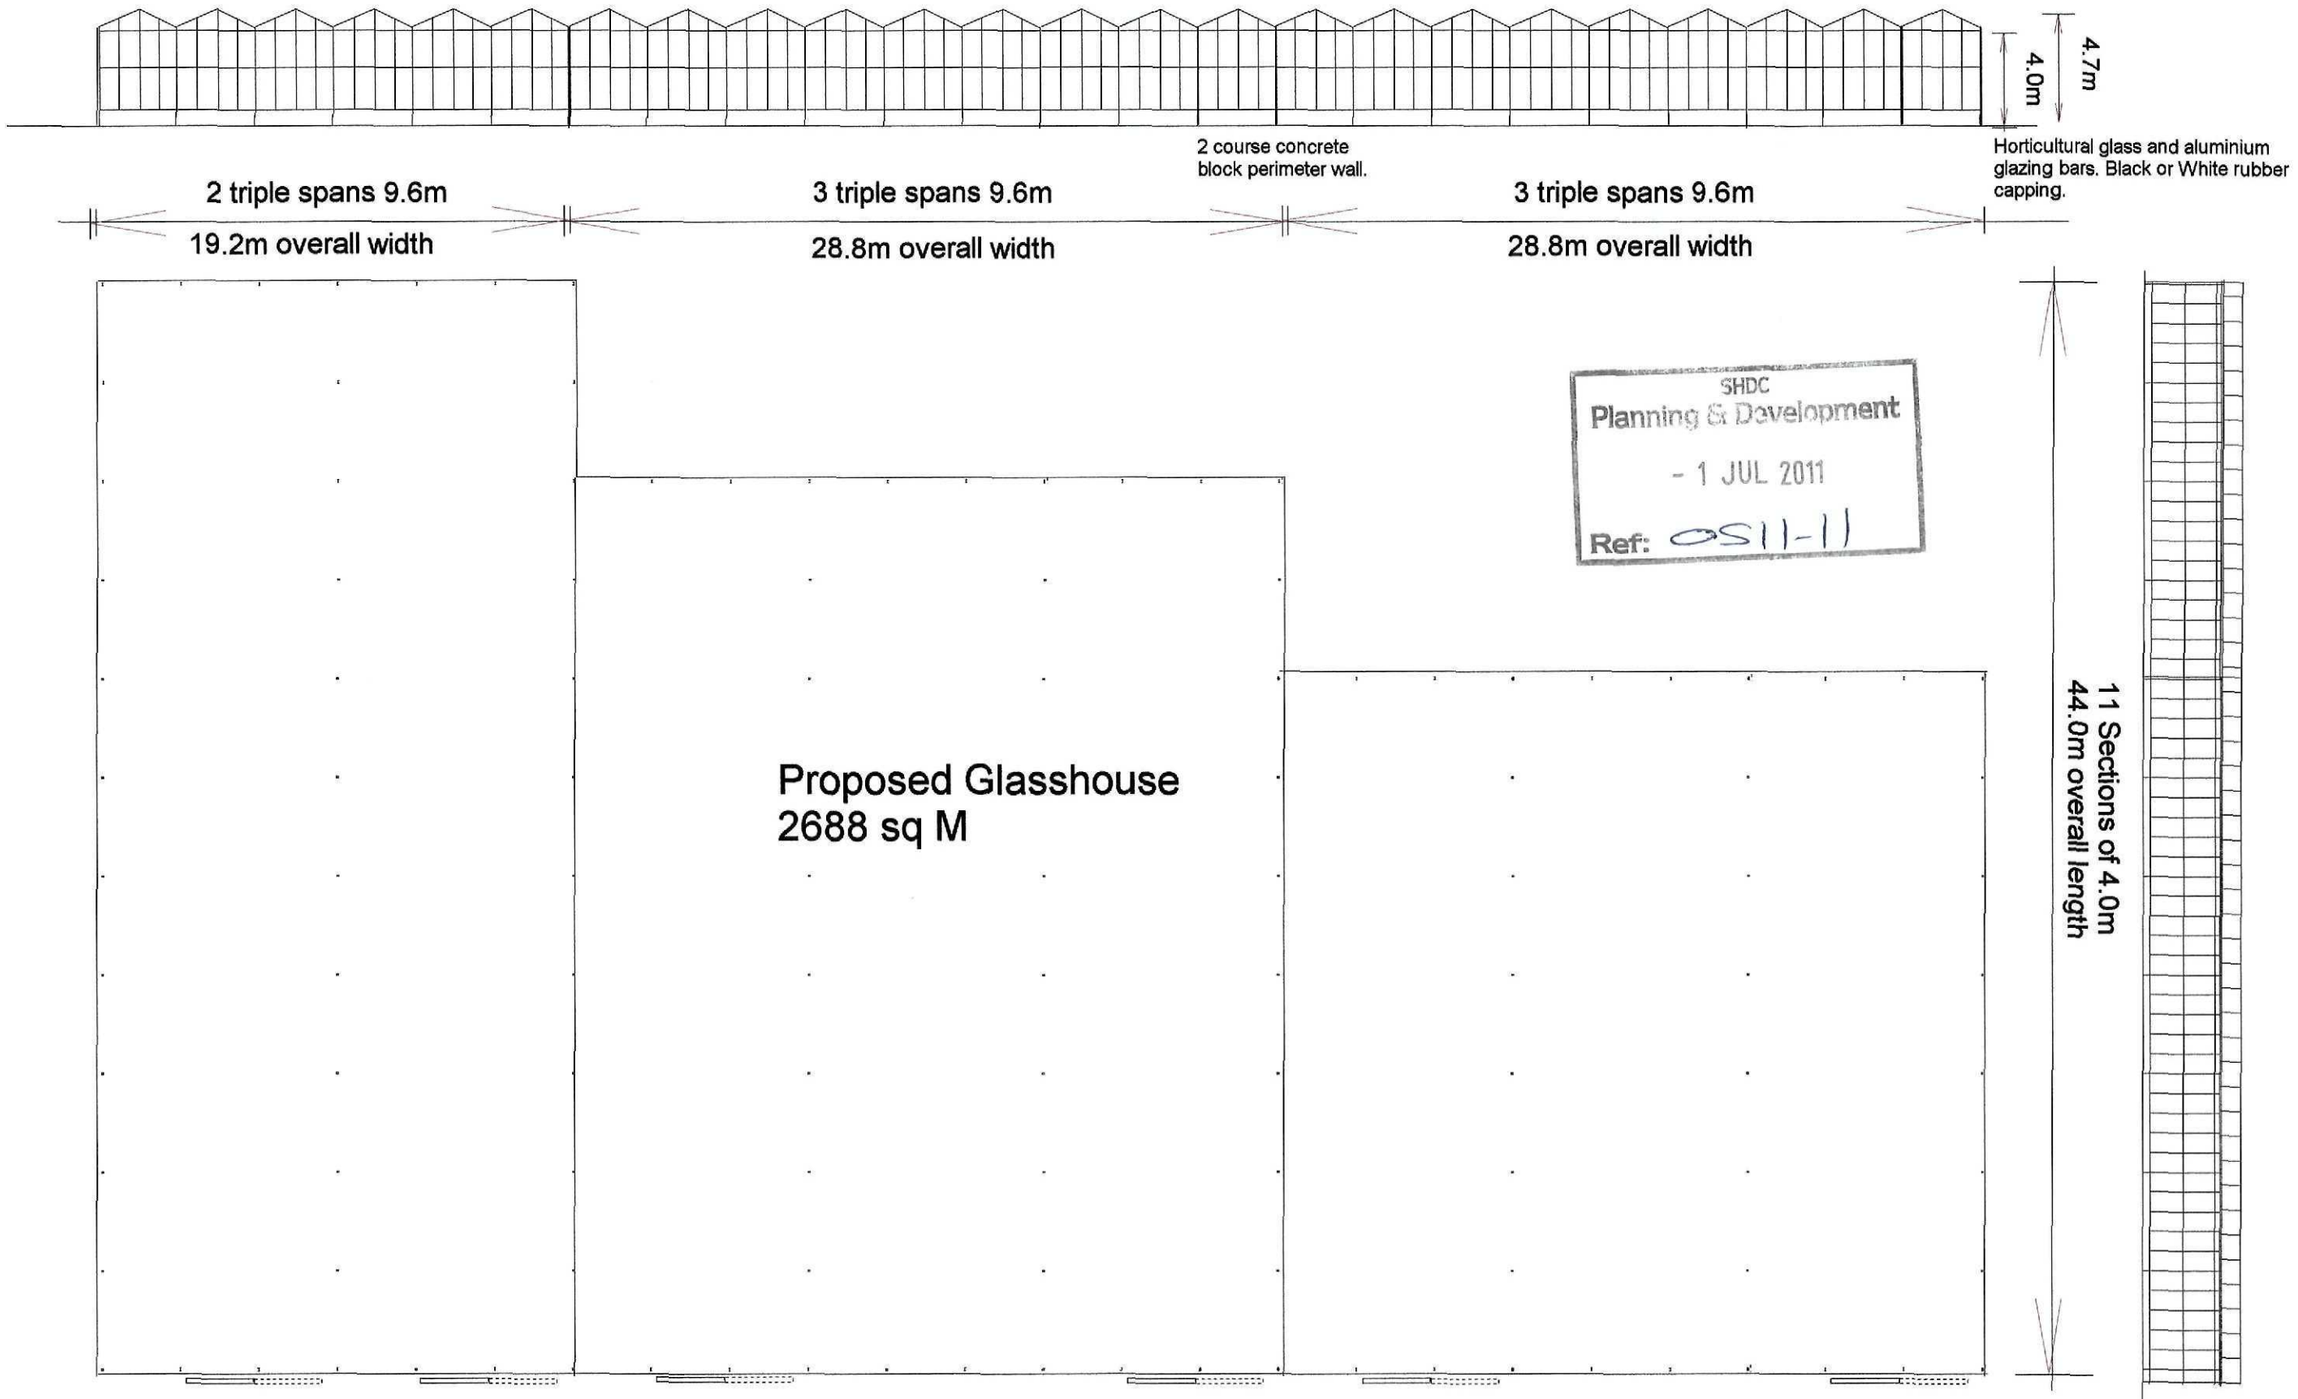


SHDC
Planning & Development
- 1 JUL 2011
Ref: 0511-11

Drg. No. Elsoms/2011/01			CLIENT Elsoms Seeds Ltd., Spalding	DATE May 11	**BRIDGE GREENHOUSES LTD**
			PROJECT Proposed Venlo Glasshouse	DRAWN N.W.	Park Lane, Donington Spalding, Lincs. PE11 4UE Tel: 01775 821191 Fax: 820306
				SCALE 1:250	BRIDGE
No.	REVISION	DATE			