
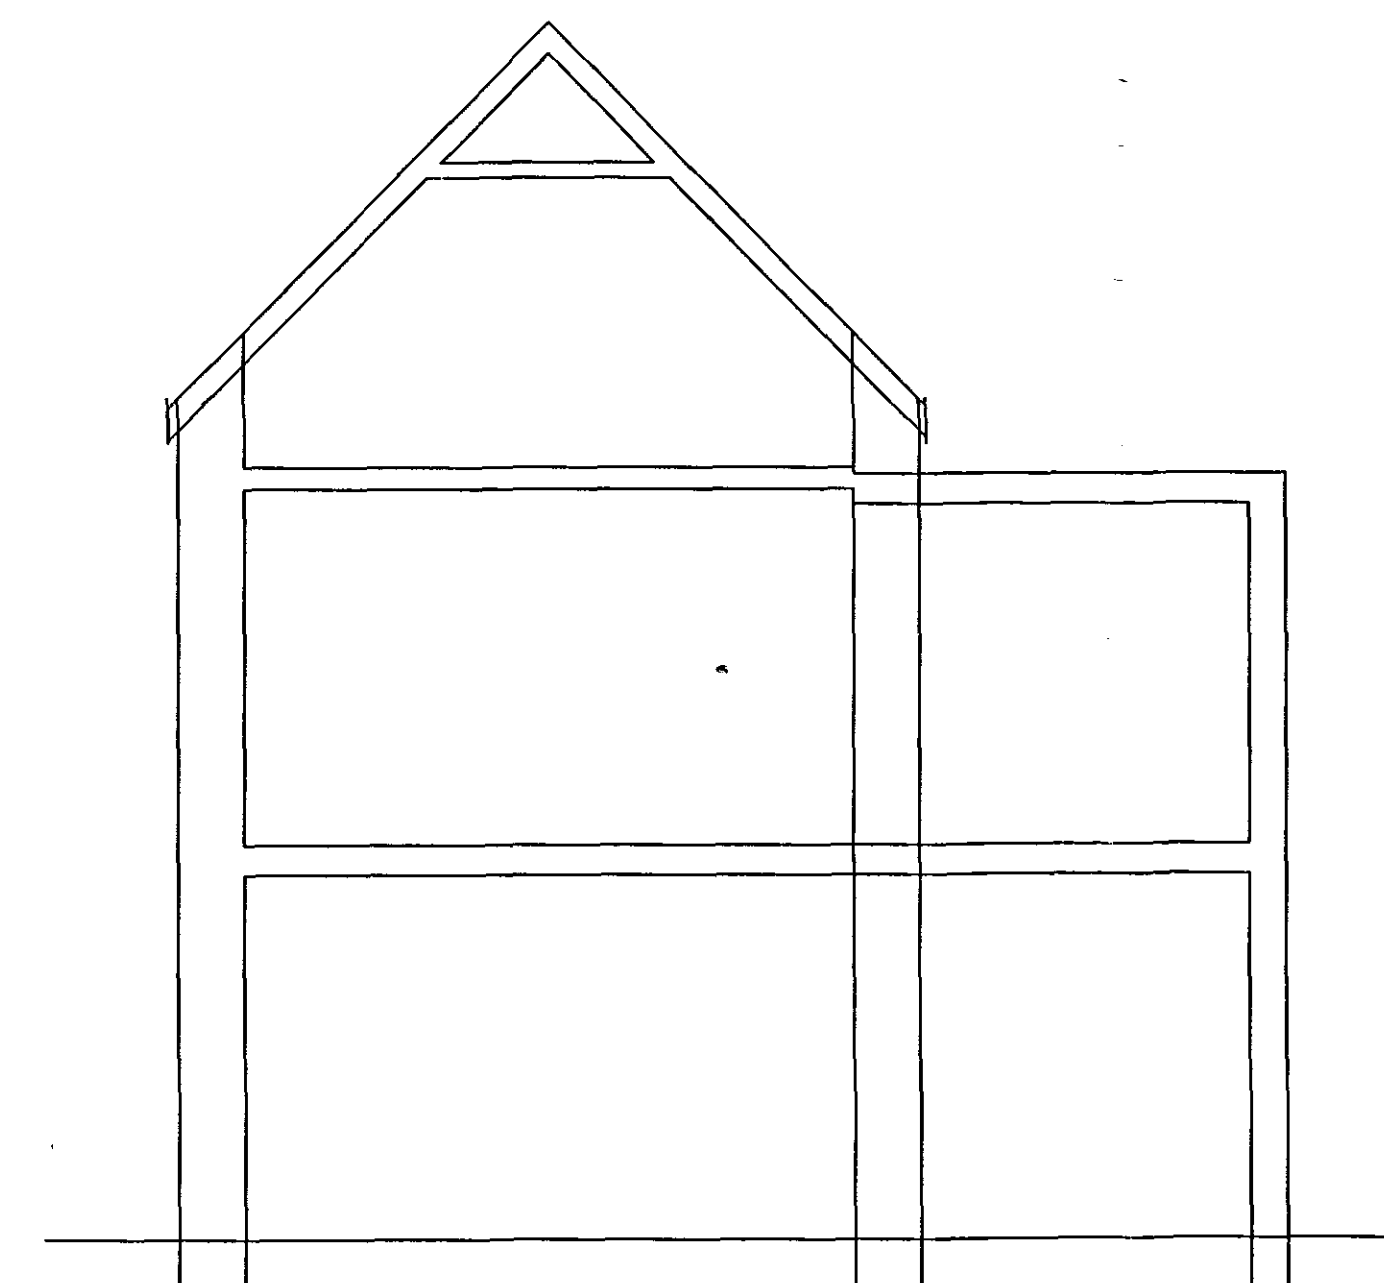
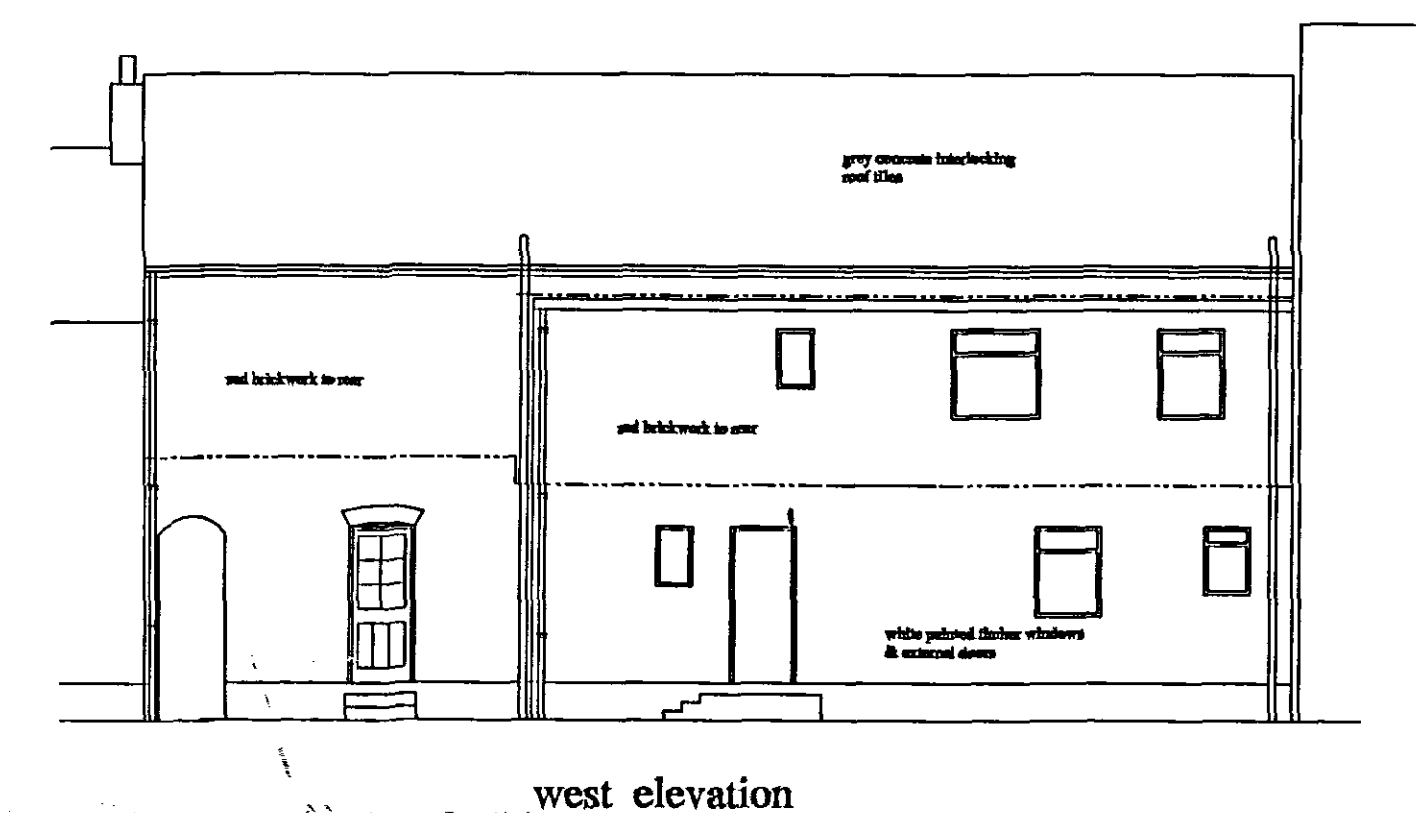
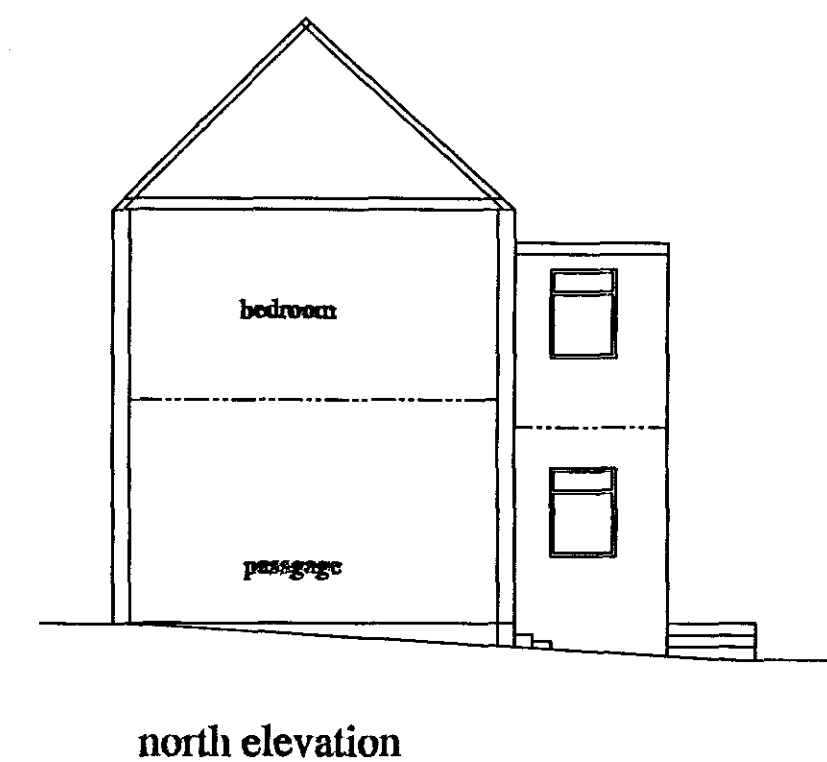
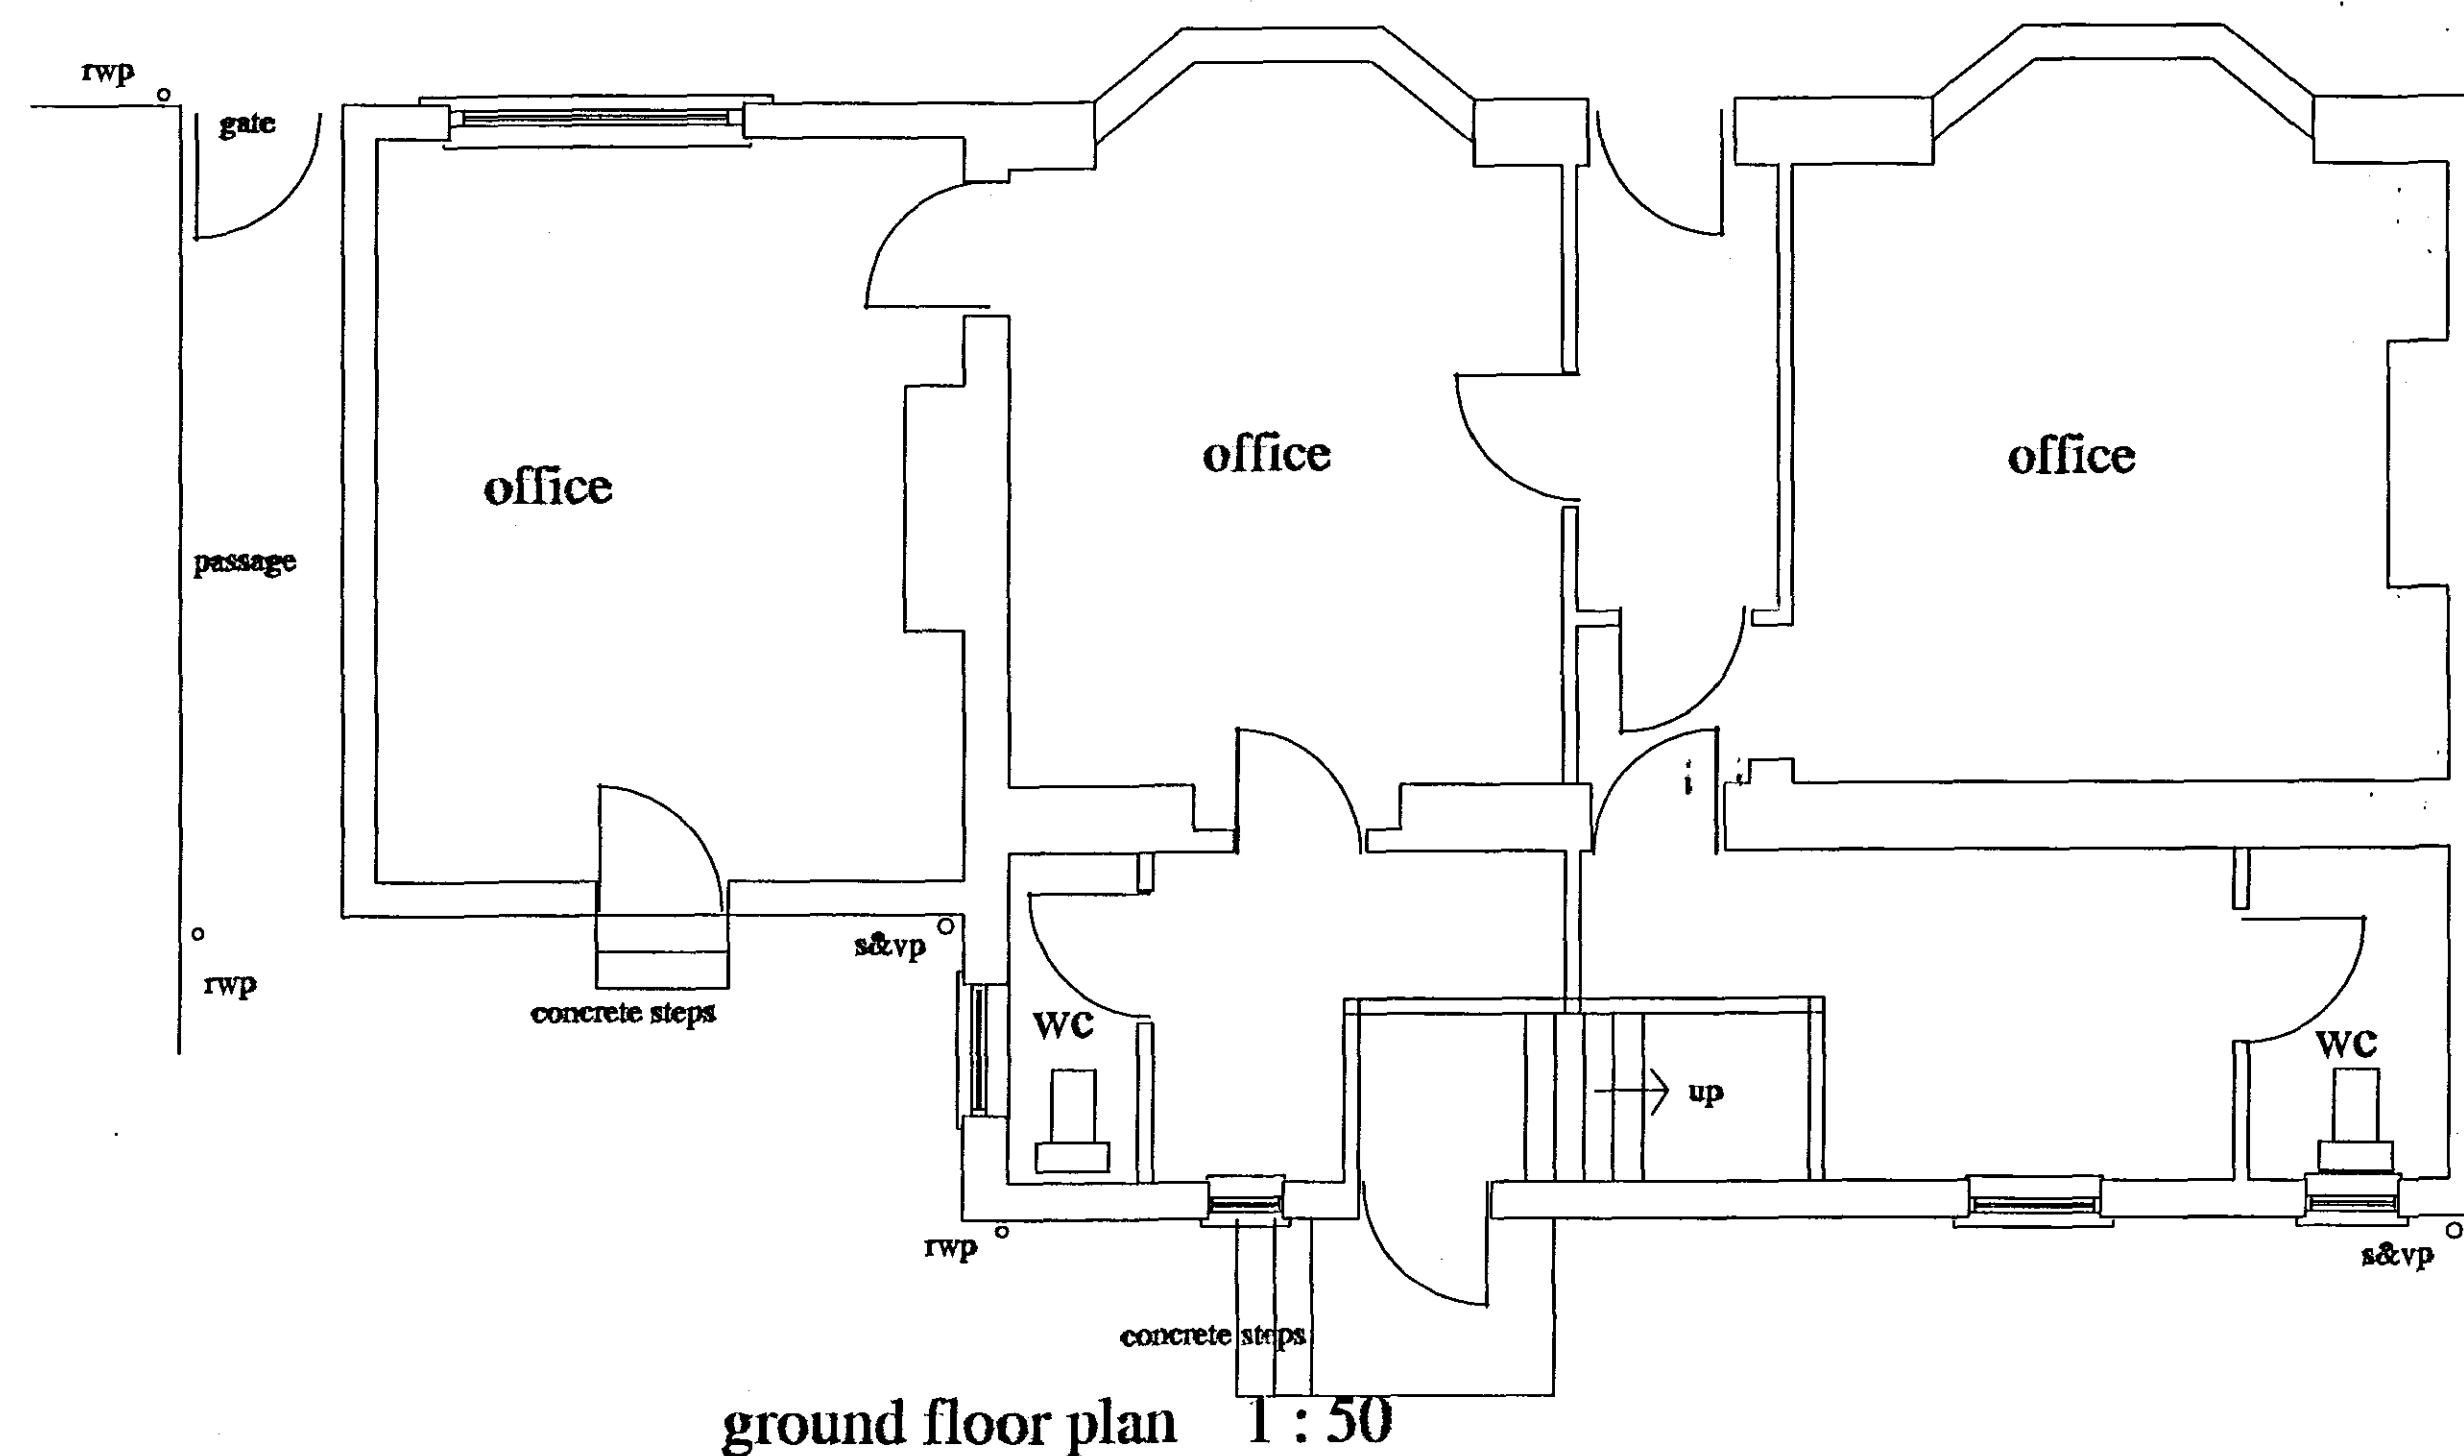
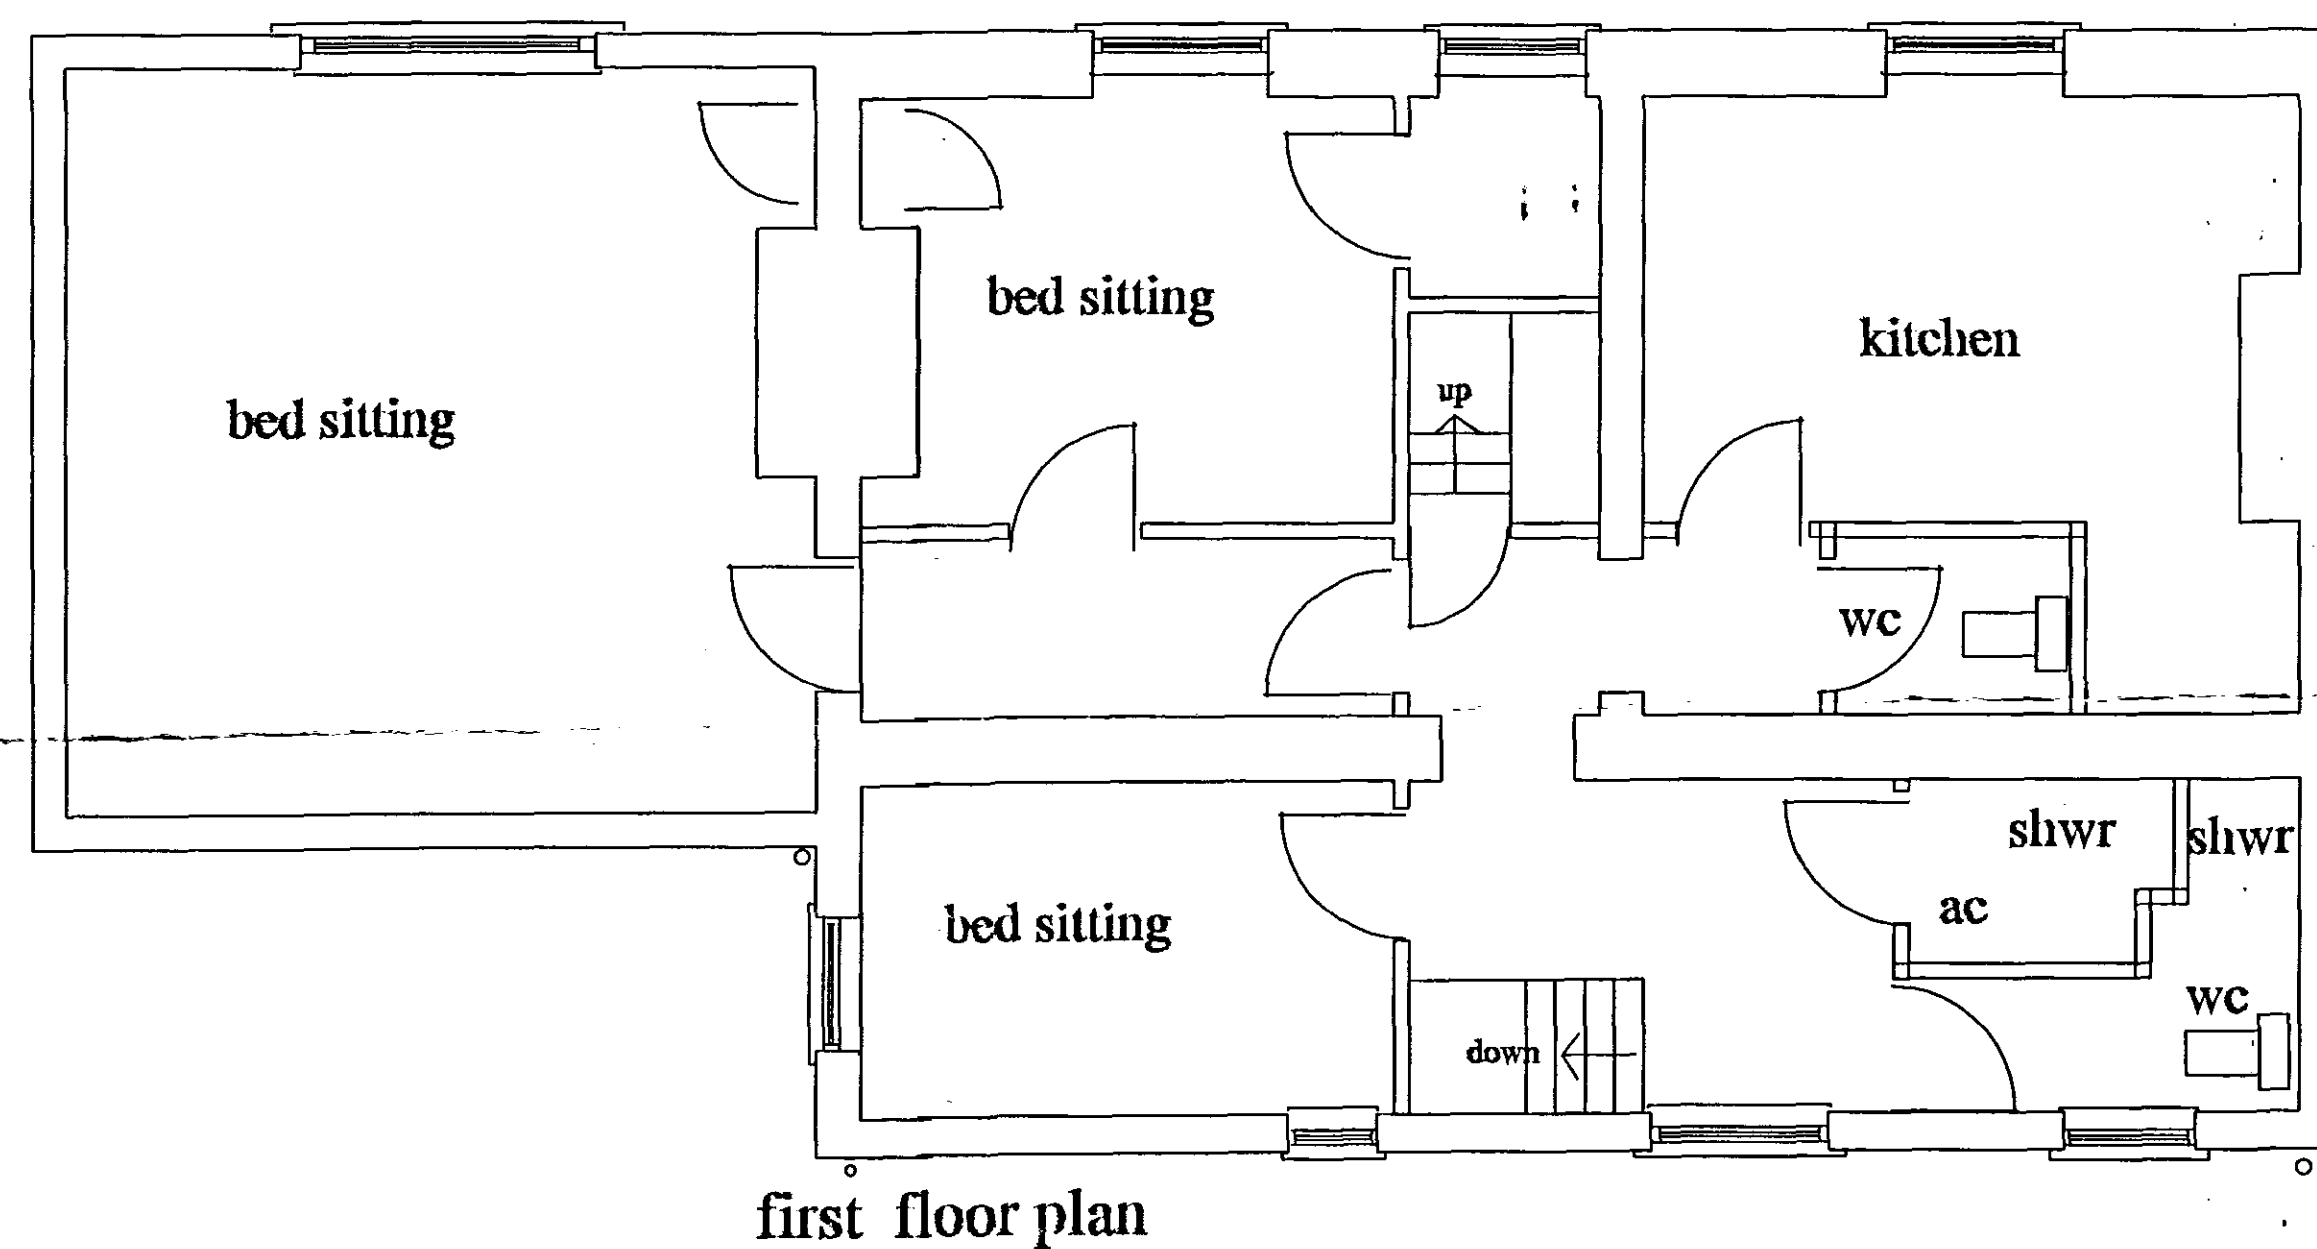


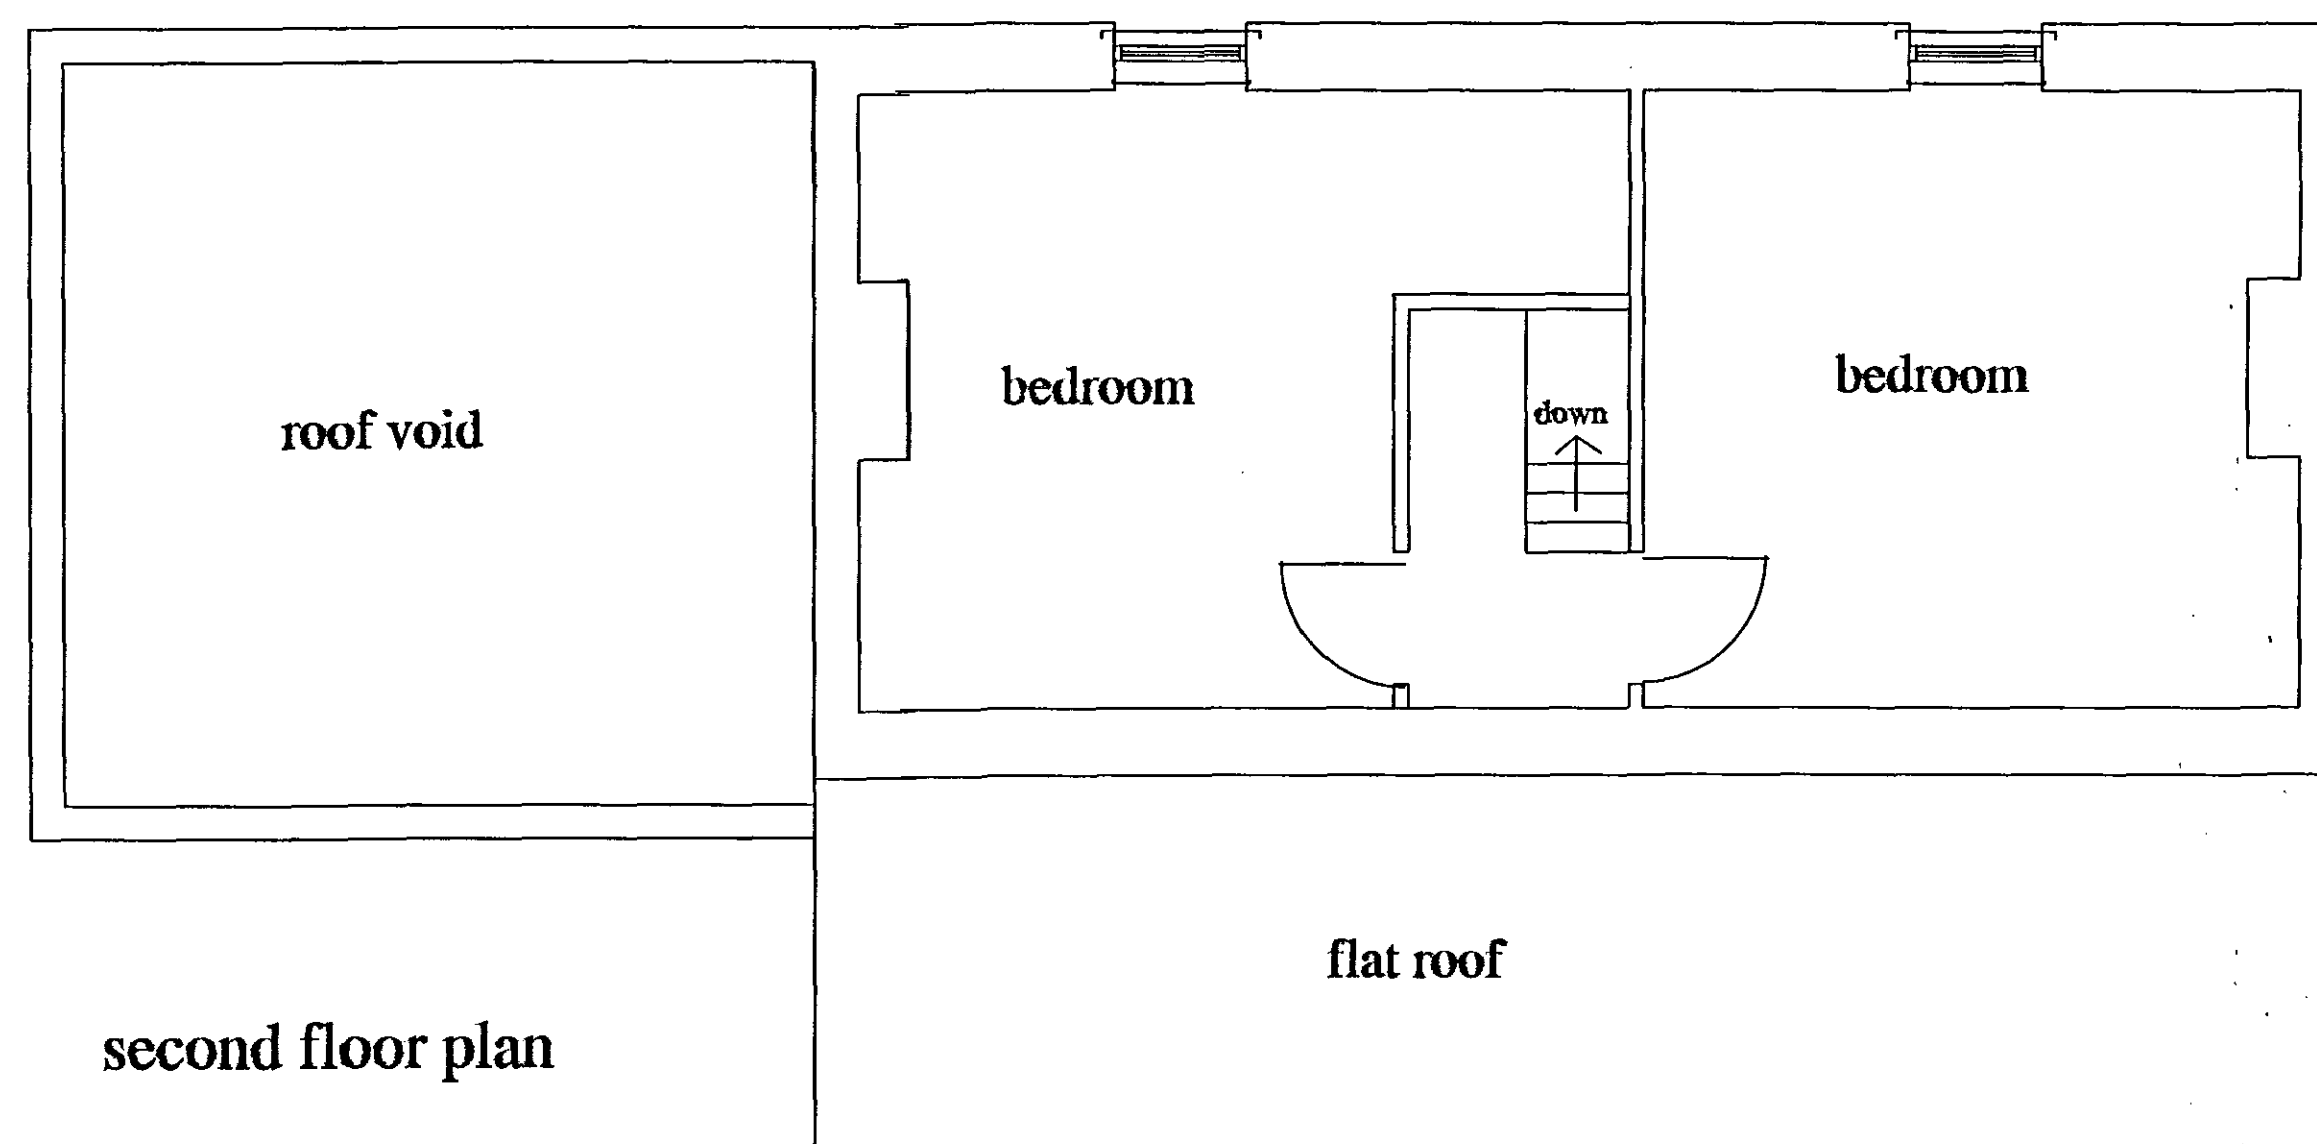

**DETERMINED
PLAN**

SHDC
Planning & Development
23 APR 2008
Ref: 0512/08

SIZE A1 - scales as shown

D. W. Bradley chartered surveyor	
Hawthorn Lodge, Church Lane, Alkirk, Boston, Lincs PE20 2HH Tel : (01205) 469944 Fax : (01205) 469911 Mobile : 07946 569326 EMail : dwb@dwbradley.force9.co.uk	
client : MR T HO	
project : 7 PINCHBECK ROAD SPALDING Lincs	
title : SURVEY OF EXISTING	
date : APR 2008 scales :	
	drg.no. 0849 / 1