

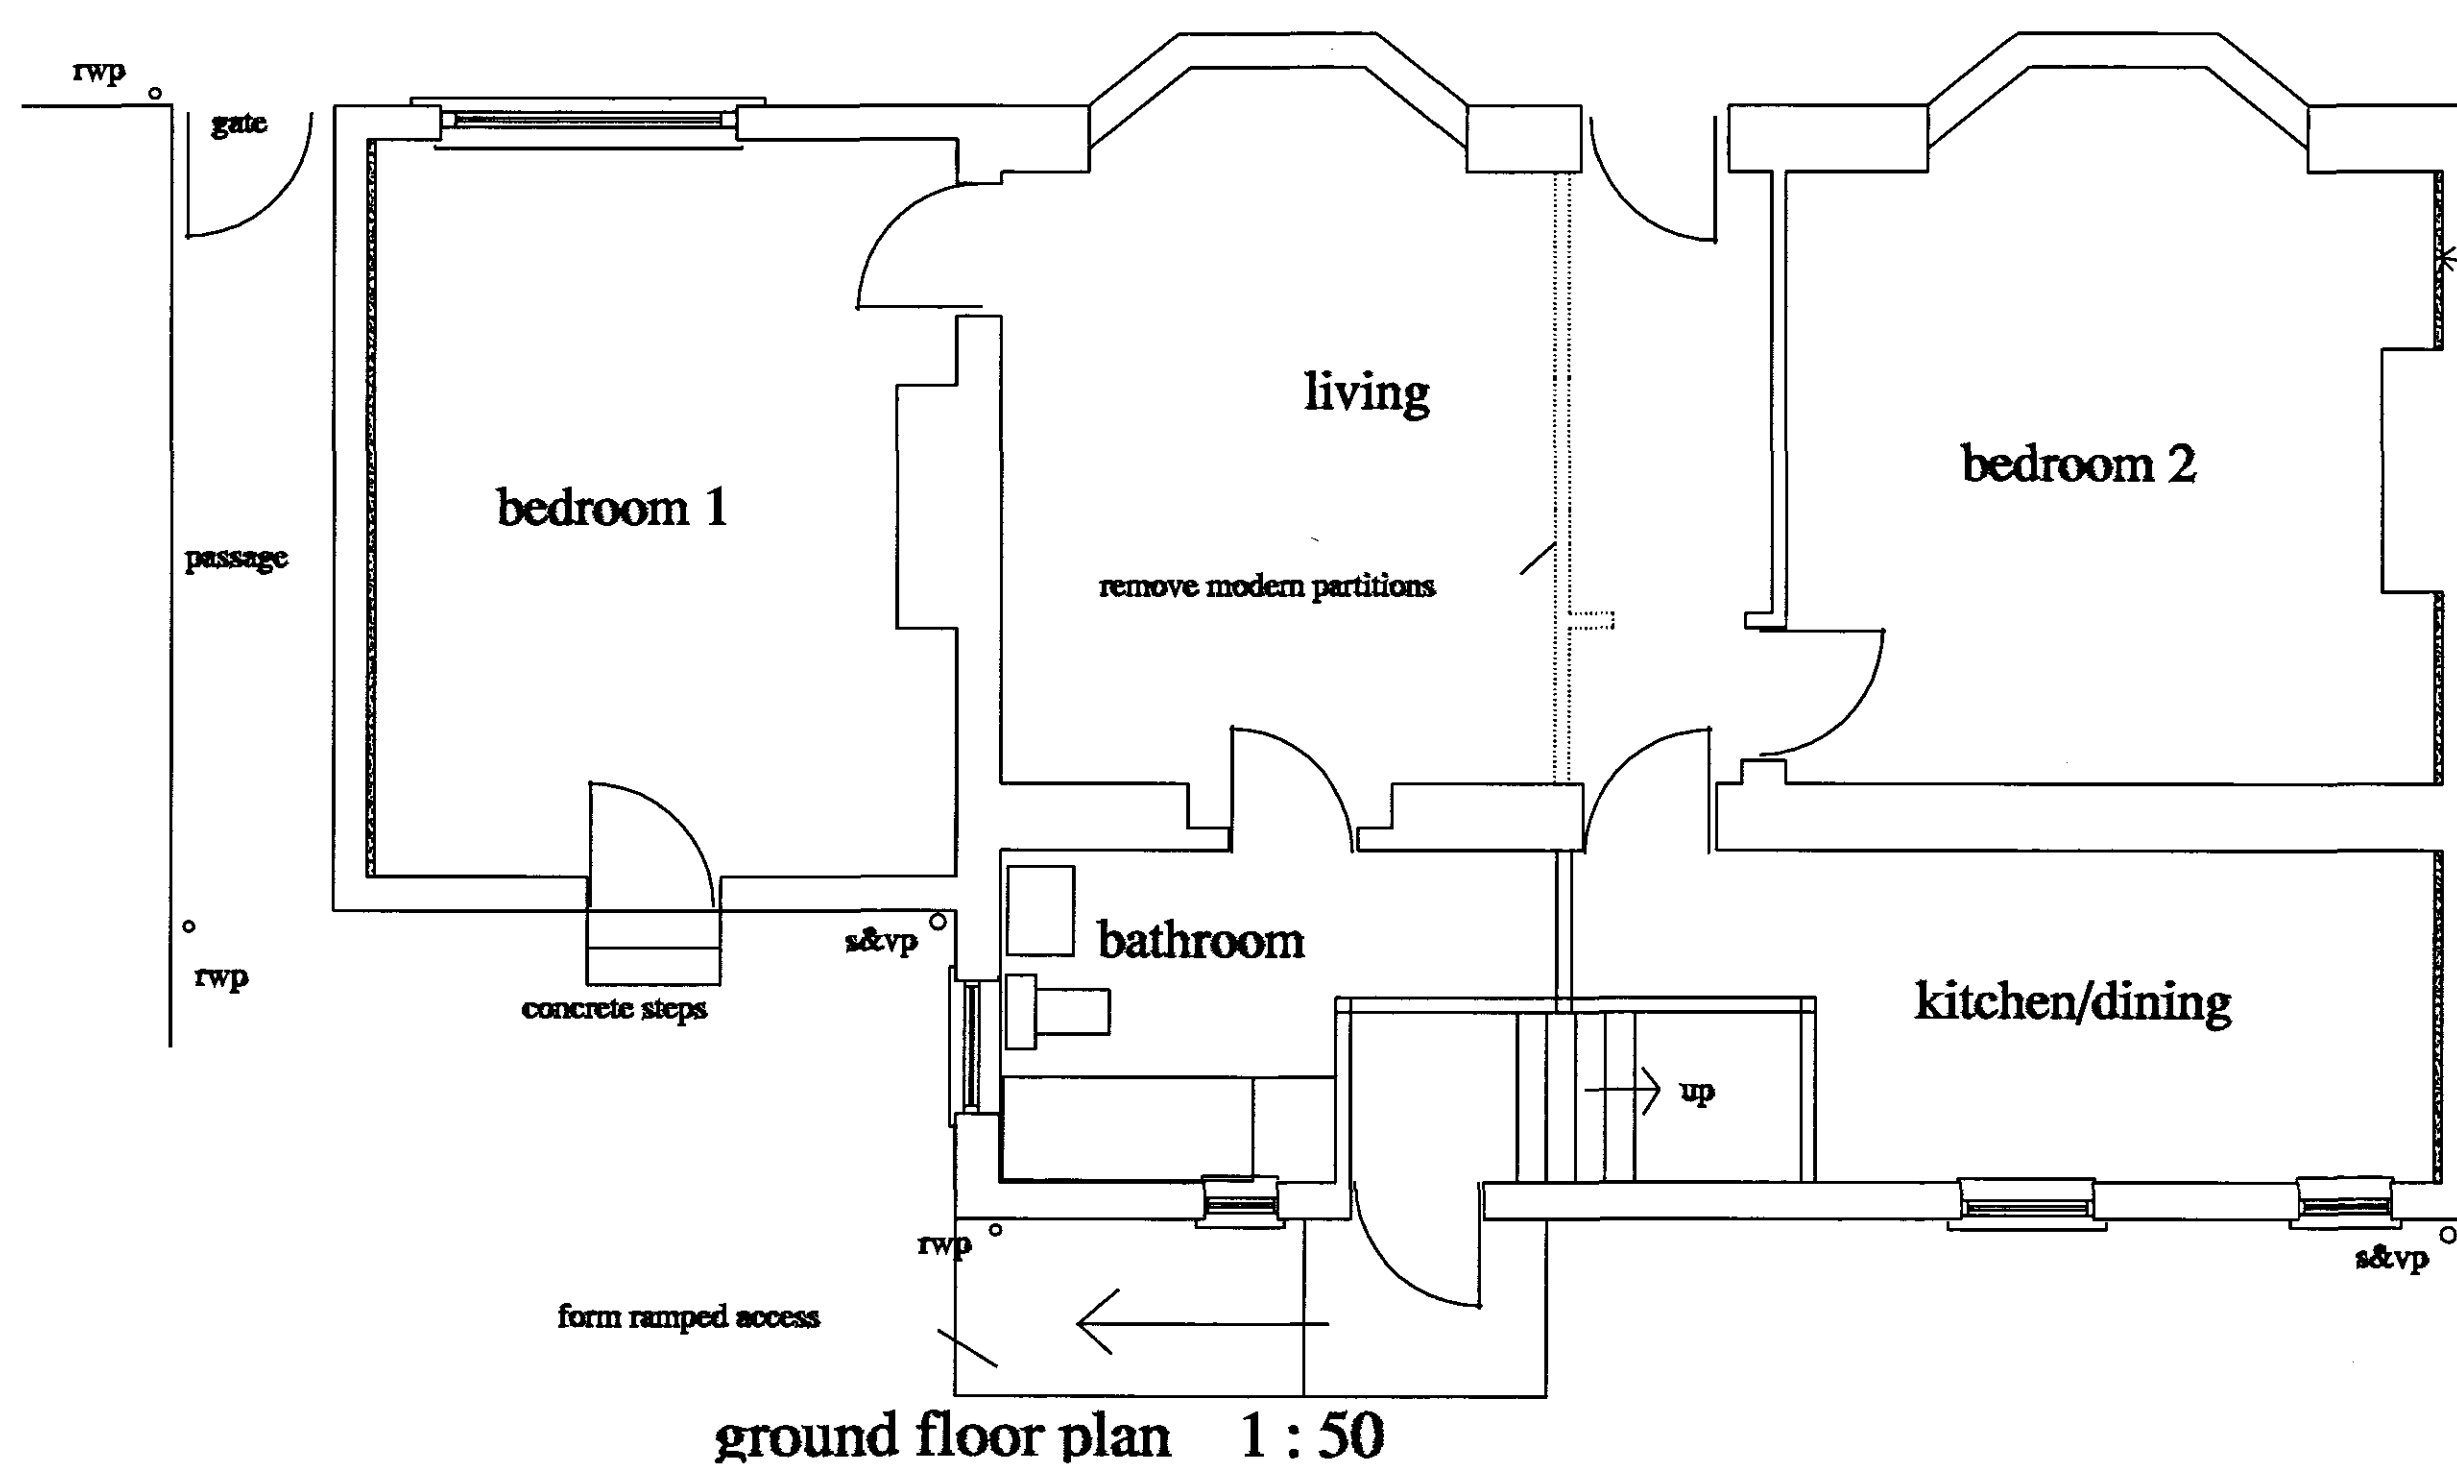
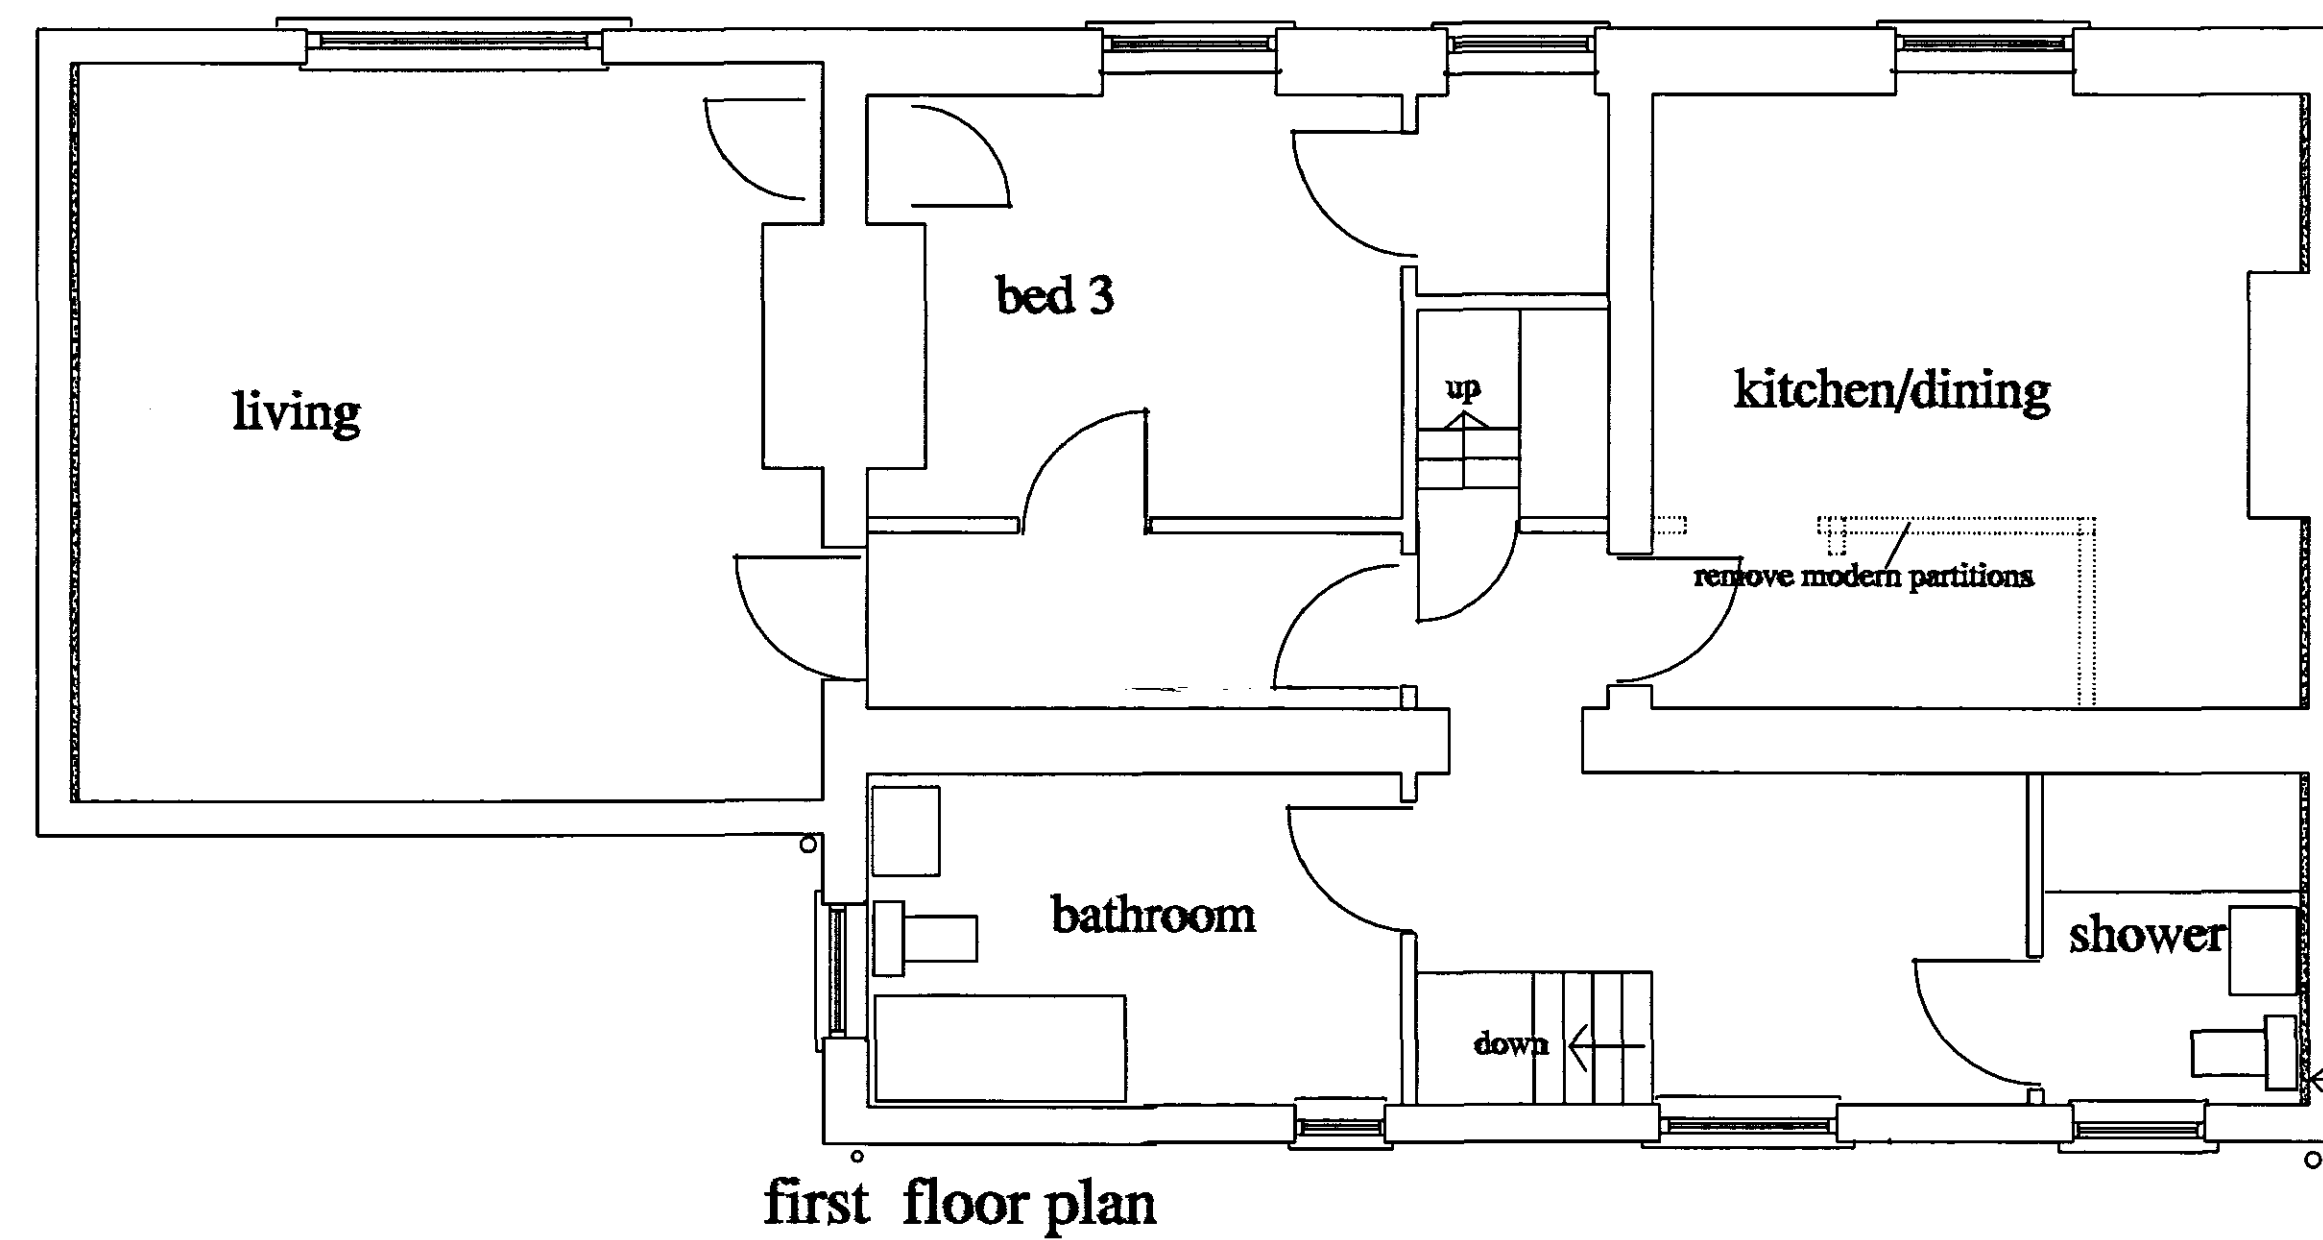
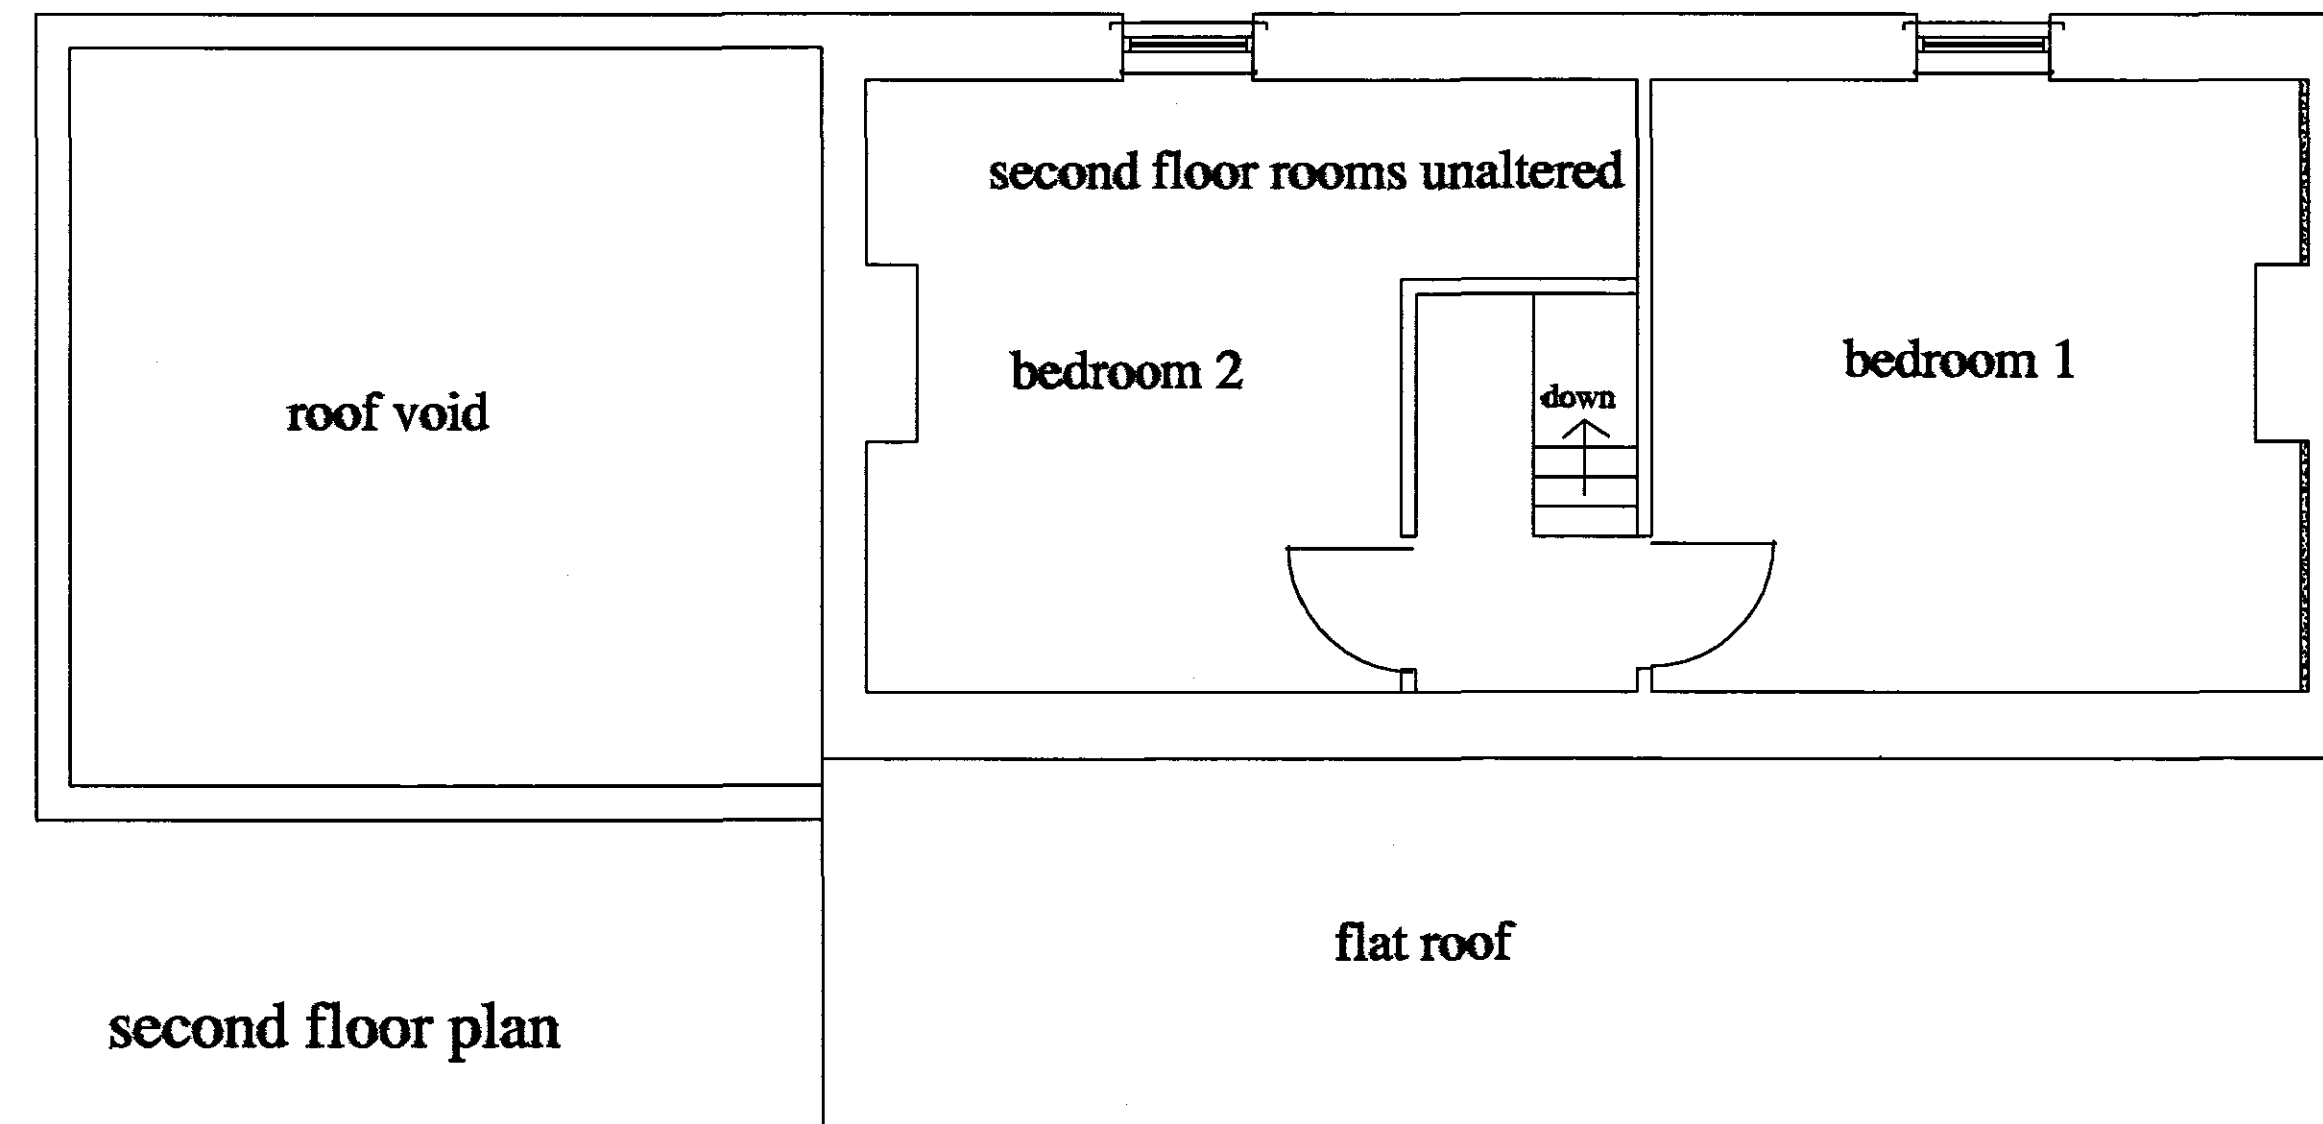
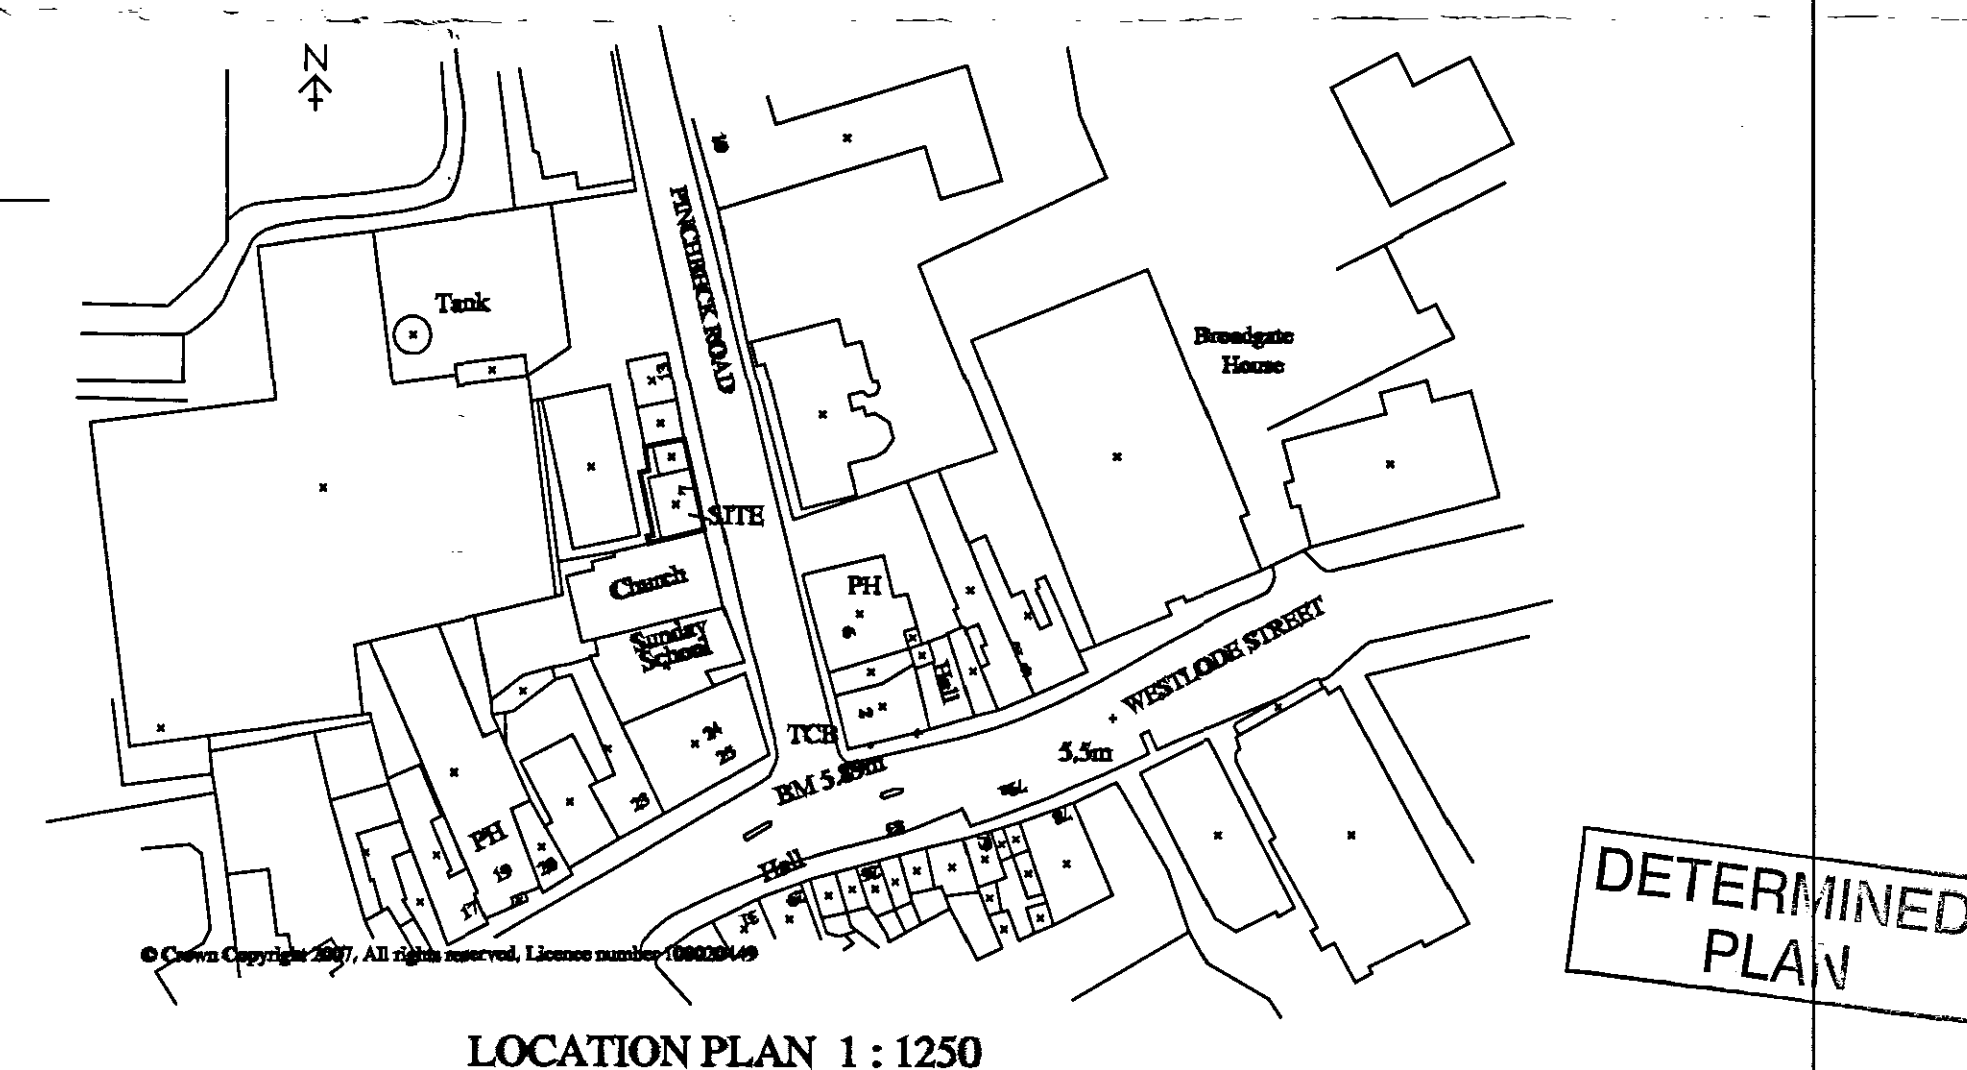
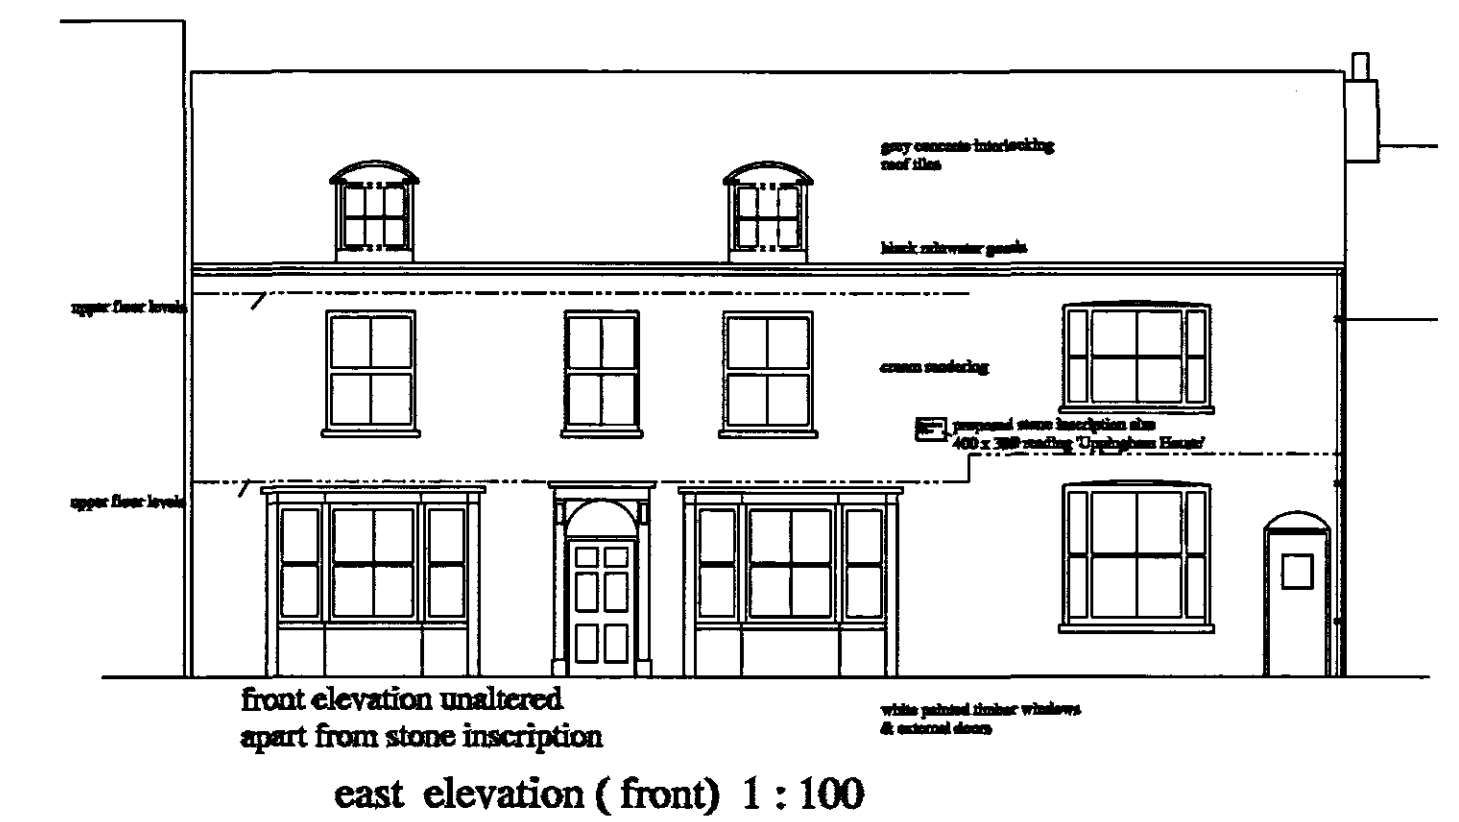
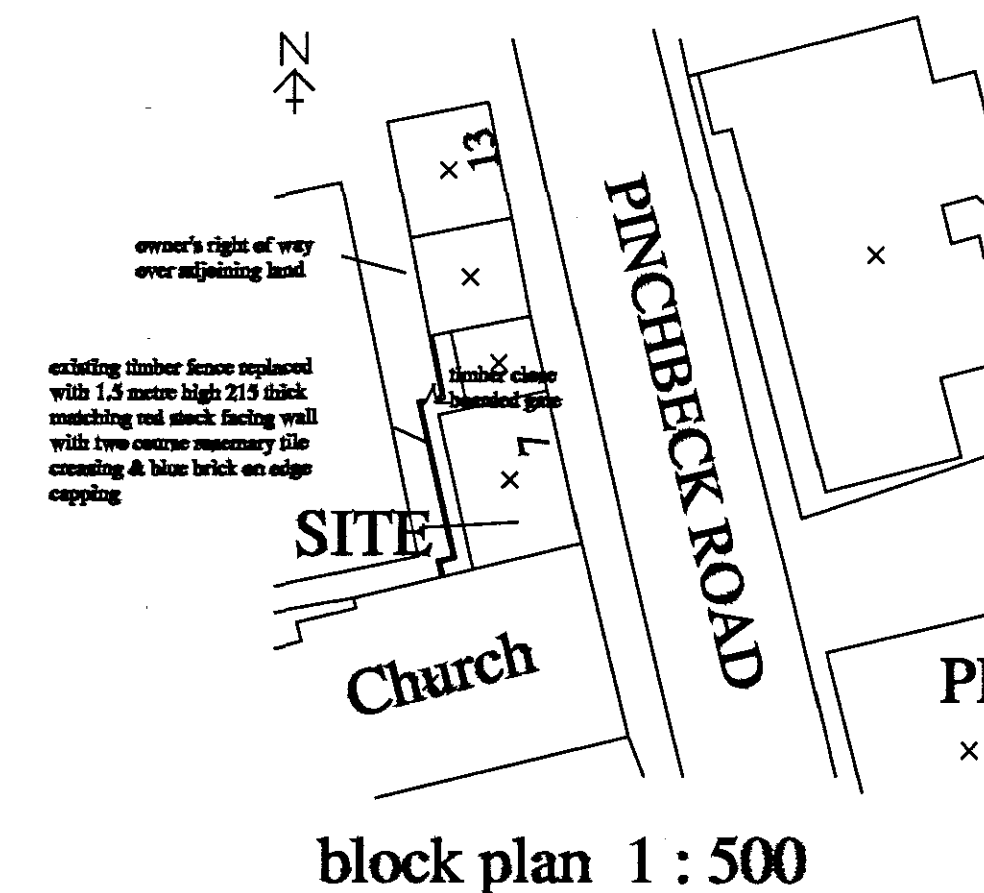


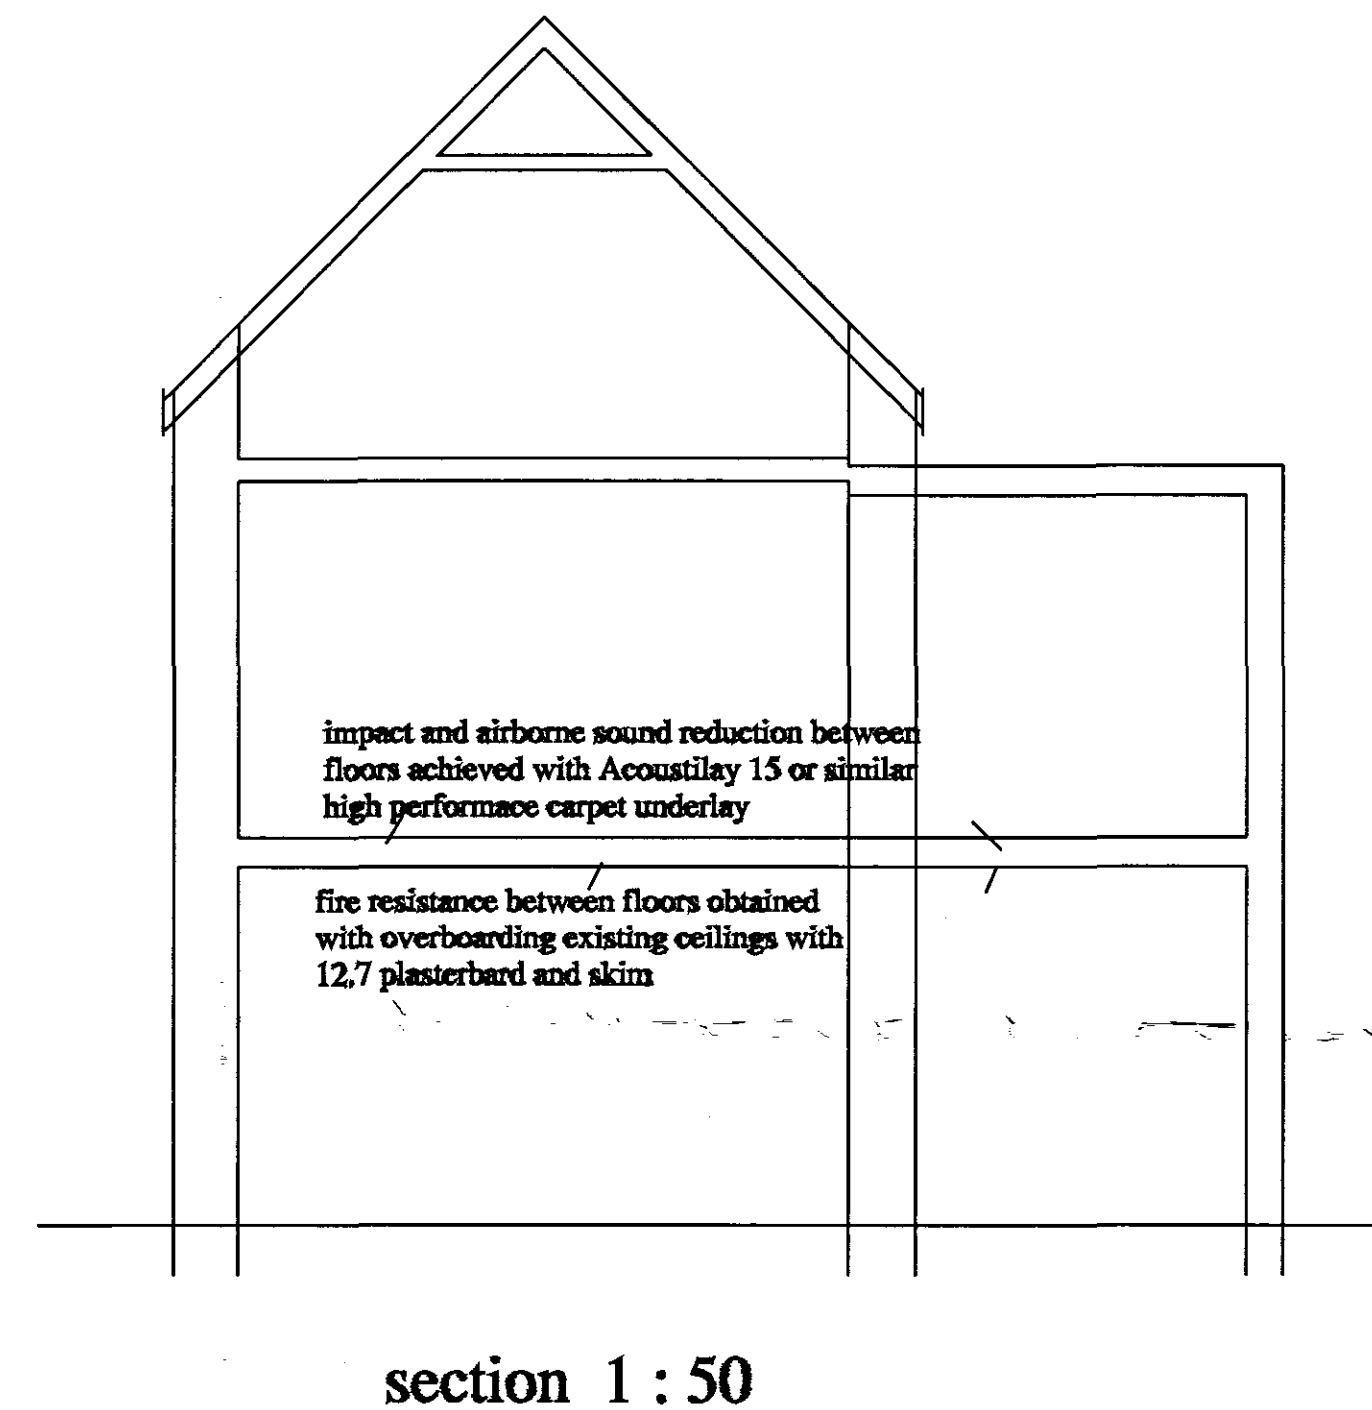

shaded areas denotes sound reduction measures to flanking walls to comply with Part E of building regs comprising Gyproc Gypliner metal studding incorporating 35 air gap & 12.7 Soundbloc & skim.
Take off and refix existing timber skirtings

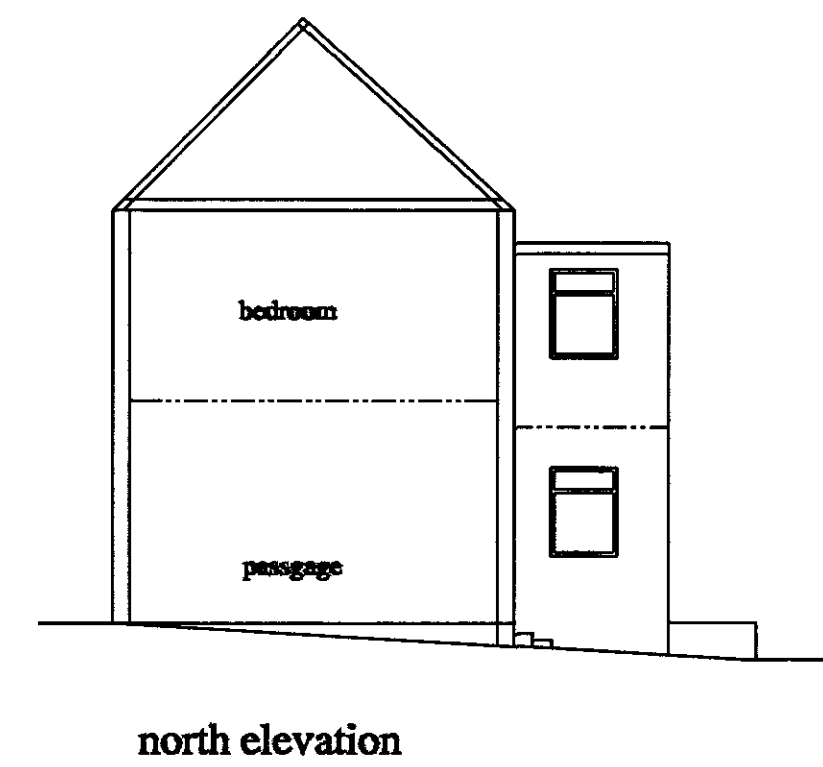

SIZE A1 - scales as shown

REV A : Sound reduction measures & fire resisting between separating floors added.
Sound reduction flanking wall details added
April 2008

D. W. Bradley
chartered surveyor

Hawthorn Lodge, Church Lane, Algharkirk,
Boston, Lincs PE20 2HH
Tel : (01205) 460944
Fax : (01205) 460911
Mobile : 07946 569326
Email : dwb@dwbradley.force9.co.uk

client : MR T HO

project : ALTERATIONS TO FORM
2 No FLATS AT
7 PINCHBECK ROAD
SPALDING, Lincs

title : PROPOSED DETAILS

date : APR 2008 scales :

RICS drg.no. 0849 / 2 A