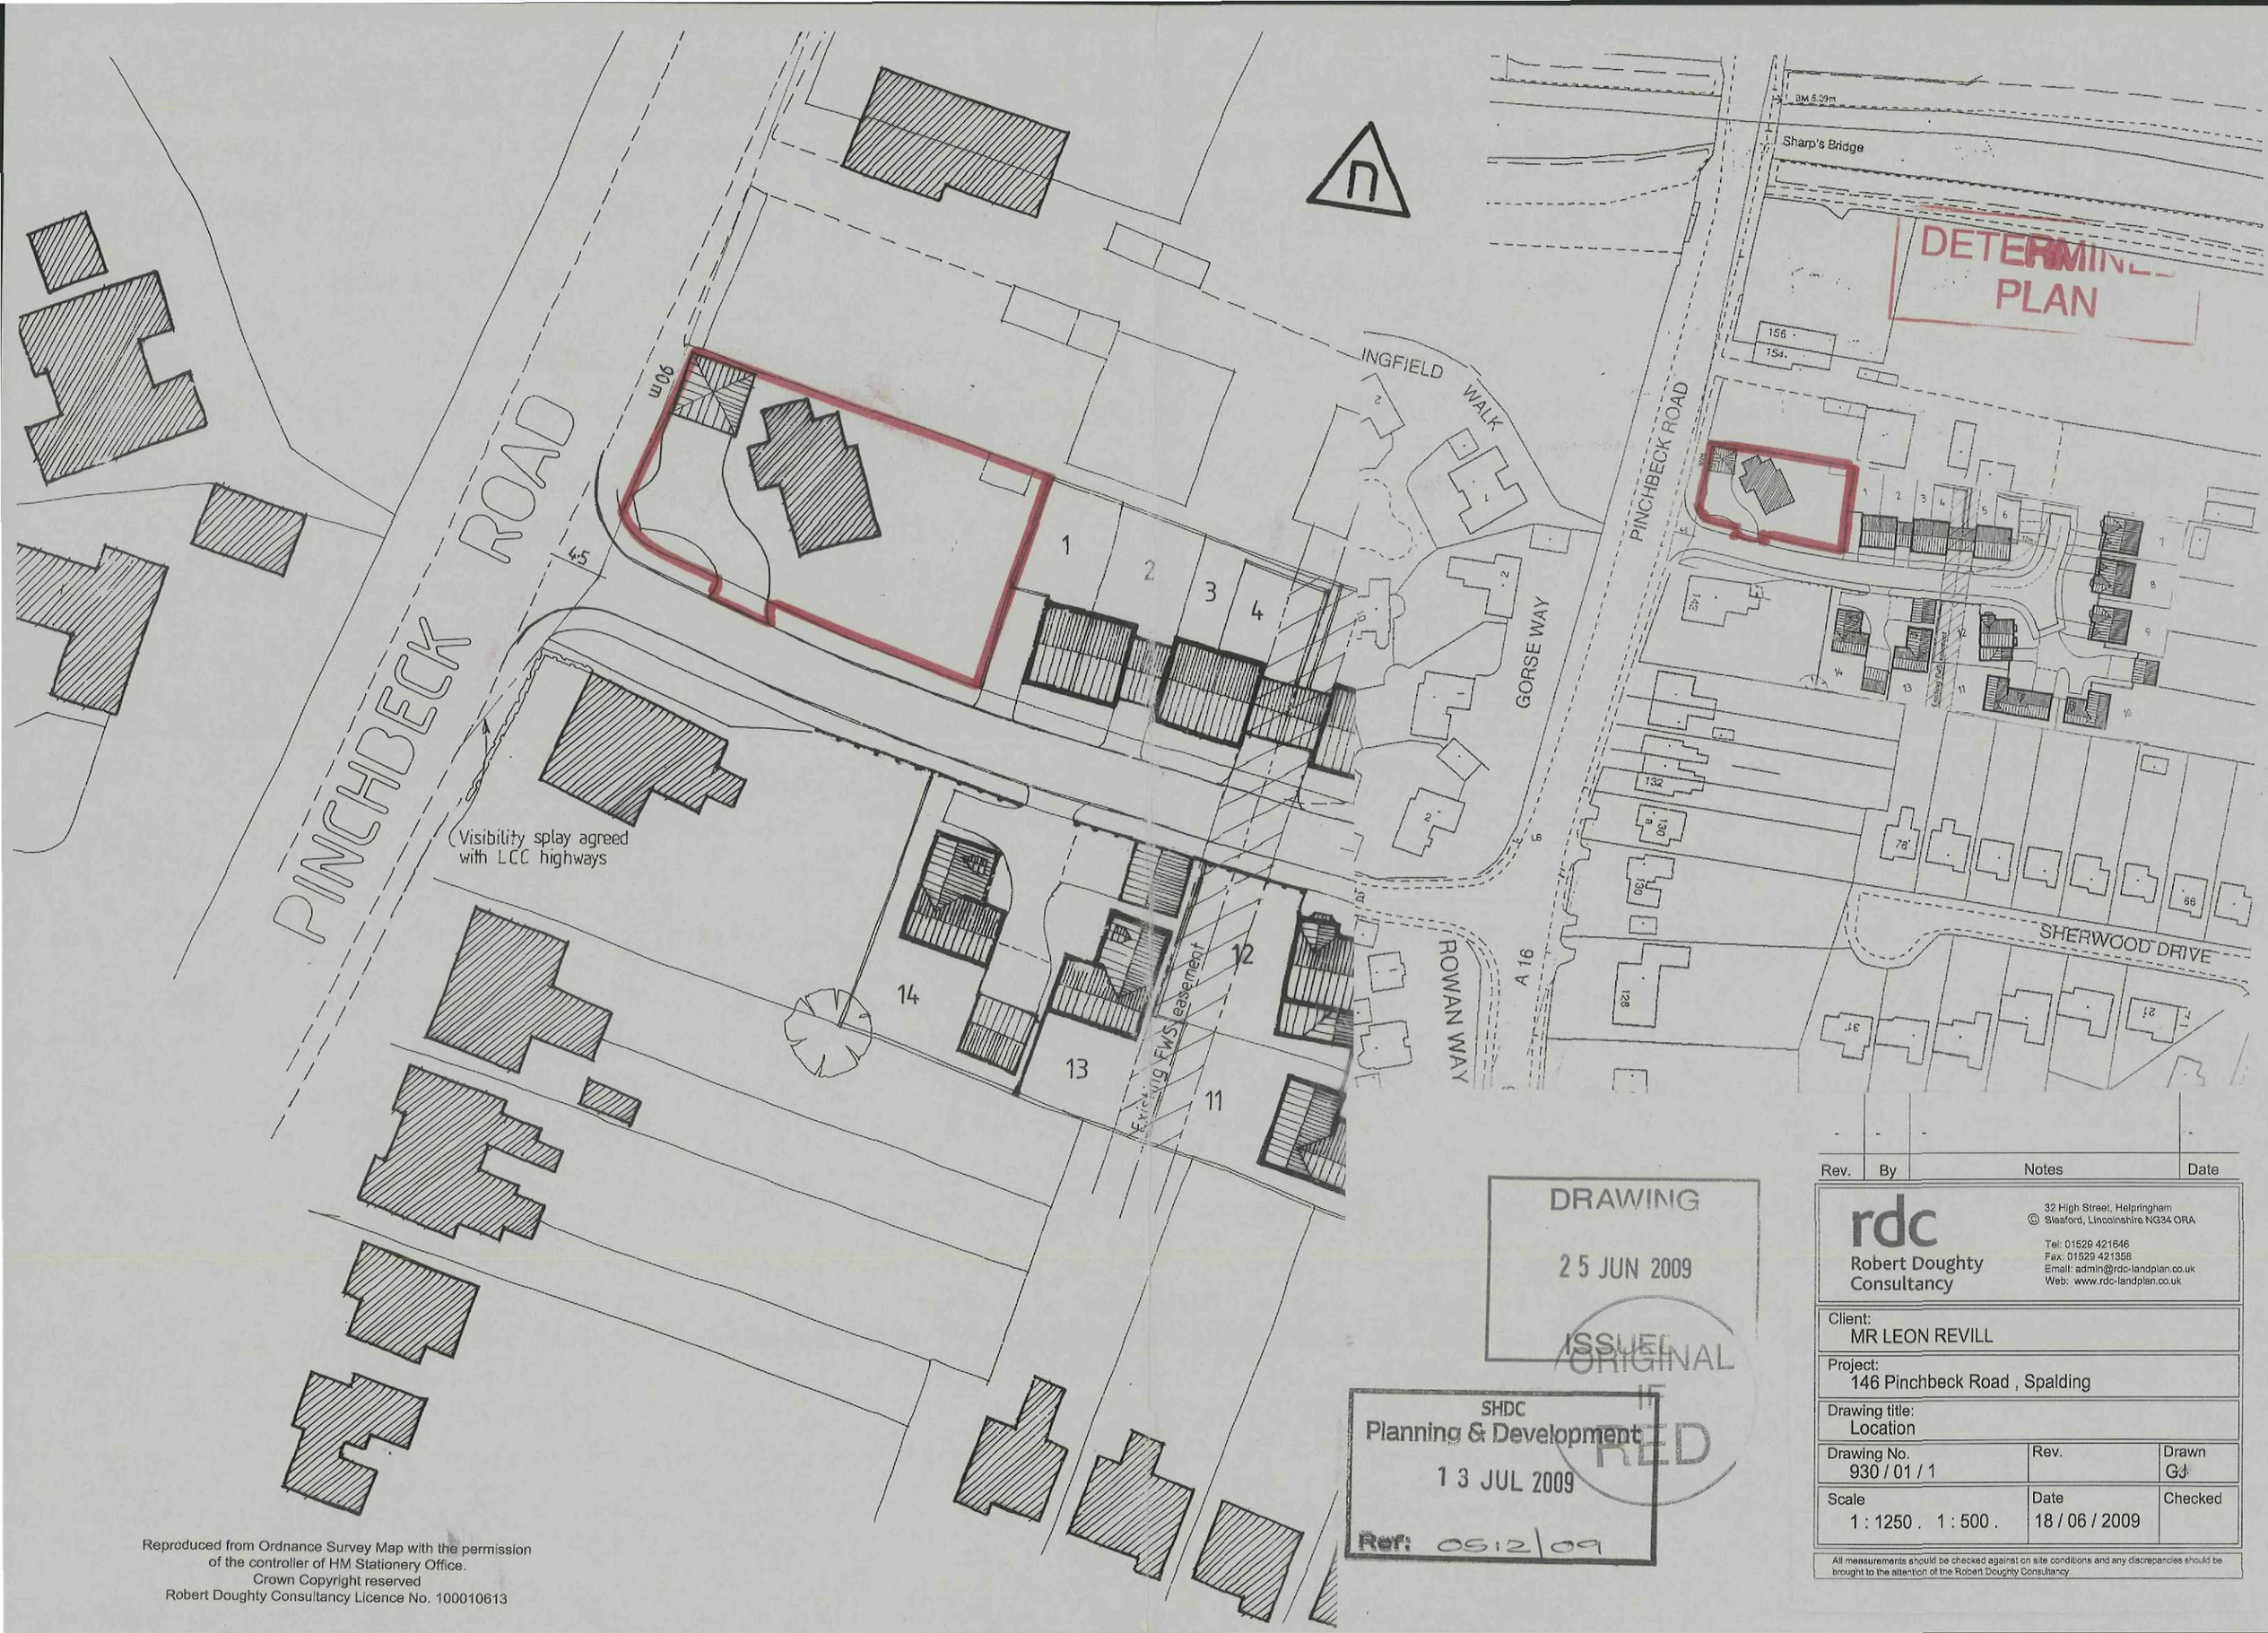


DETERMINED PLAN

Reproduced from Ordnance Survey Map with the permission of the controller of HM Stationery Office. Crown Copyright reserved Robert Doughty Consultancy Licence No. 100010613

DRAWING
25 JUN 2009
ISSUED
ORIGINAL
IF
RED

SHDC
Planning & Development
13 JUL 2009
Ref: 0512/09

Rev.	By	Notes	Date
-	-	-	-

rdc
Robert Doughty Consultancy
32 High Street, Helpringham
Sleaford, Lincolnshire NG34 0RA
Tel: 01529 421646
Fax: 01529 421358
Email: admin@rdc-landplan.co.uk
Web: www.rdc-landplan.co.uk

Client: MR LEON REVILL

Project: 146 Pinchbeck Road , Spalding

Drawing title: Location

Drawing No.	Rev.	Drawn
930 / 01 / 1		GJ
Scale	**Date**	**Checked**
1 : 1250 . 1 : 500 .	18 / 06 / 2009	

All measurements should be checked against on site conditions and any discrepancies should be brought to the attention of the Robert Doughty Consultancy