


Air Con Proposal No3 Victoria Street PE11 1EA

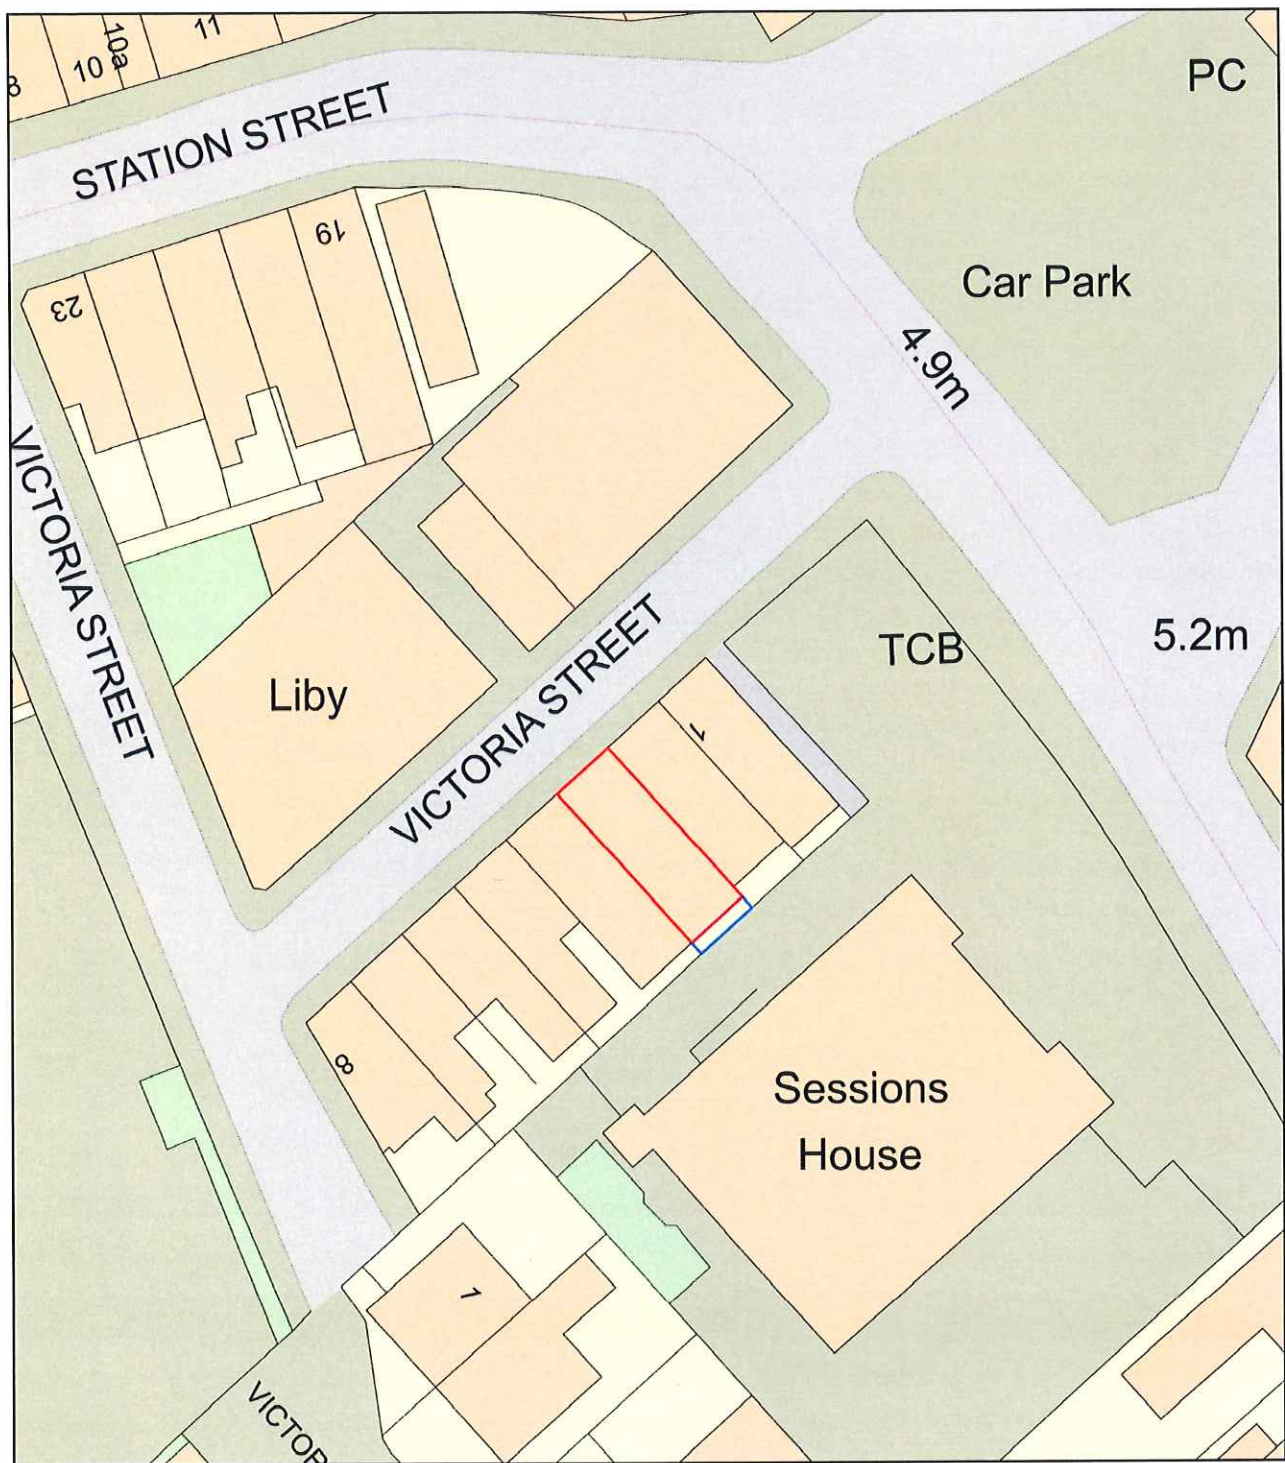

0 20
Metres



Plan Produced for: SHDC PLANNING

Date Produced: 23 Dec 2021

Plan Reference Number: TQRQM21357212926472

Scale: 1:500 @ A4