

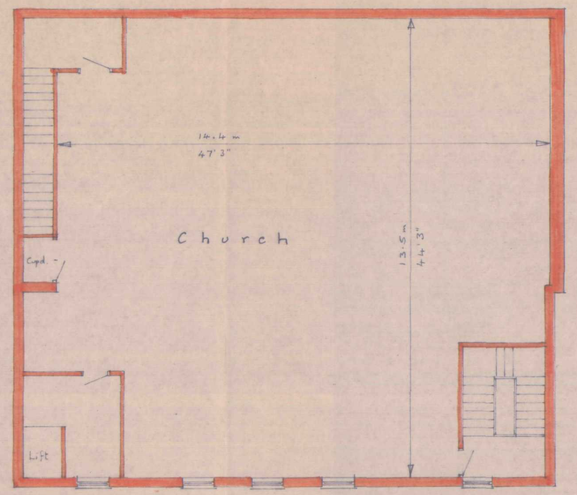



First Floor

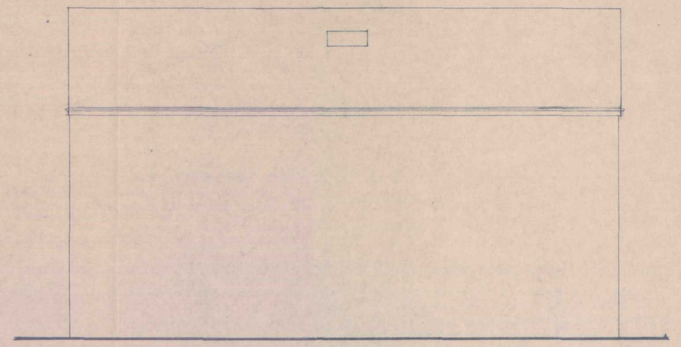


North

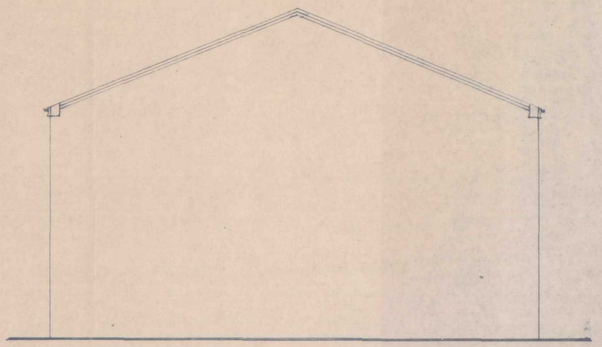


West

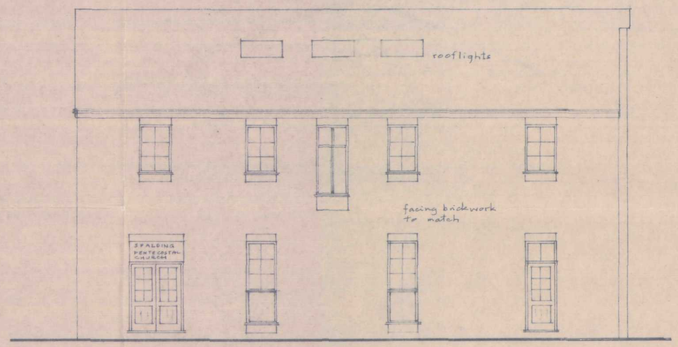


South

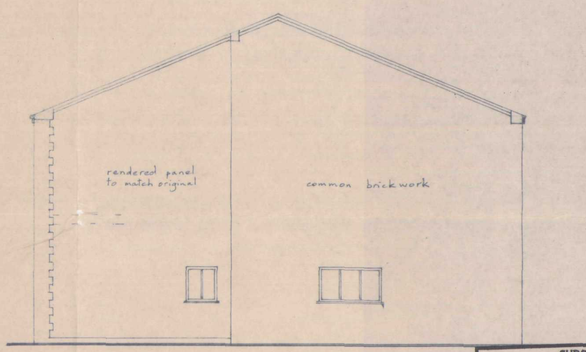


East

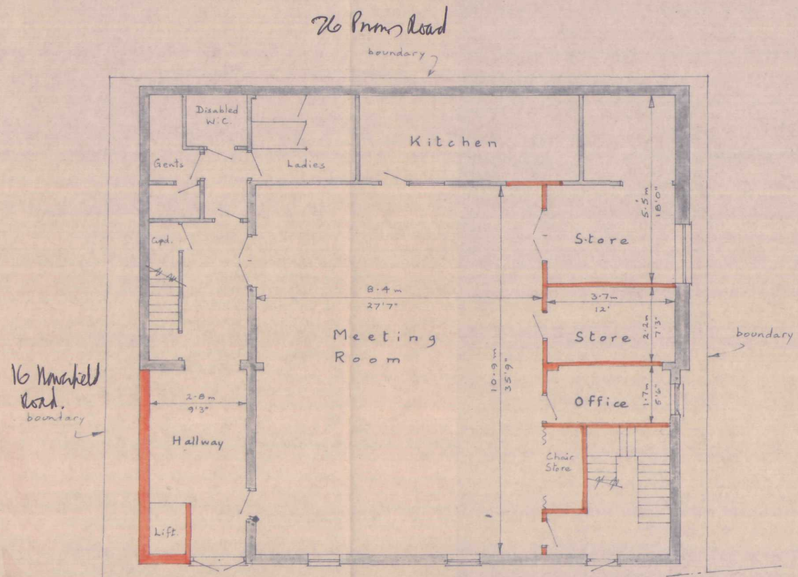

Ground Floor

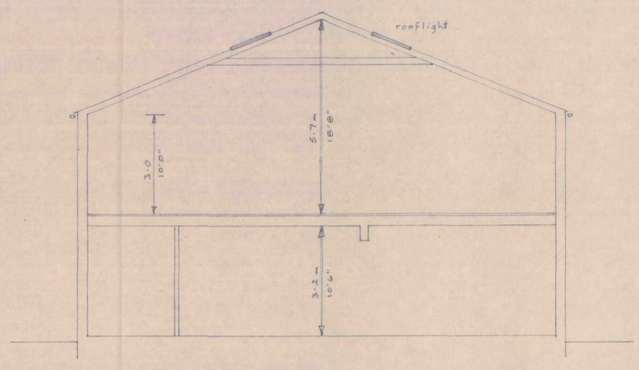

SECTION

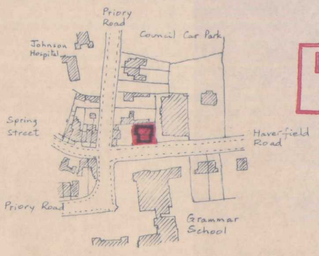

Location

Scale 1:2500
O.S. Map TF 2422

SHDC
Planning & Development
20 APR 2004
Ref: 0513/04

DETERMINED
PLAN

SPALDING PENTECOSTAL CHURCH
HAVERFIELD ROAD, SPALDING.
First Floor Conversion

Written dimensions to be used in preference to scaled, and all measurements to be verified by checking on site.	Scale 1:100
Local Authority Ref. Planning	Drawing No. 240400
Building Regulations	Date April 2003

A. ROFFE
BUILDING DESIGN & PLANS
1, Green Lane,
SPALDING, Lincs. PE11 2YB
Tel: 01775-723 680 ©