


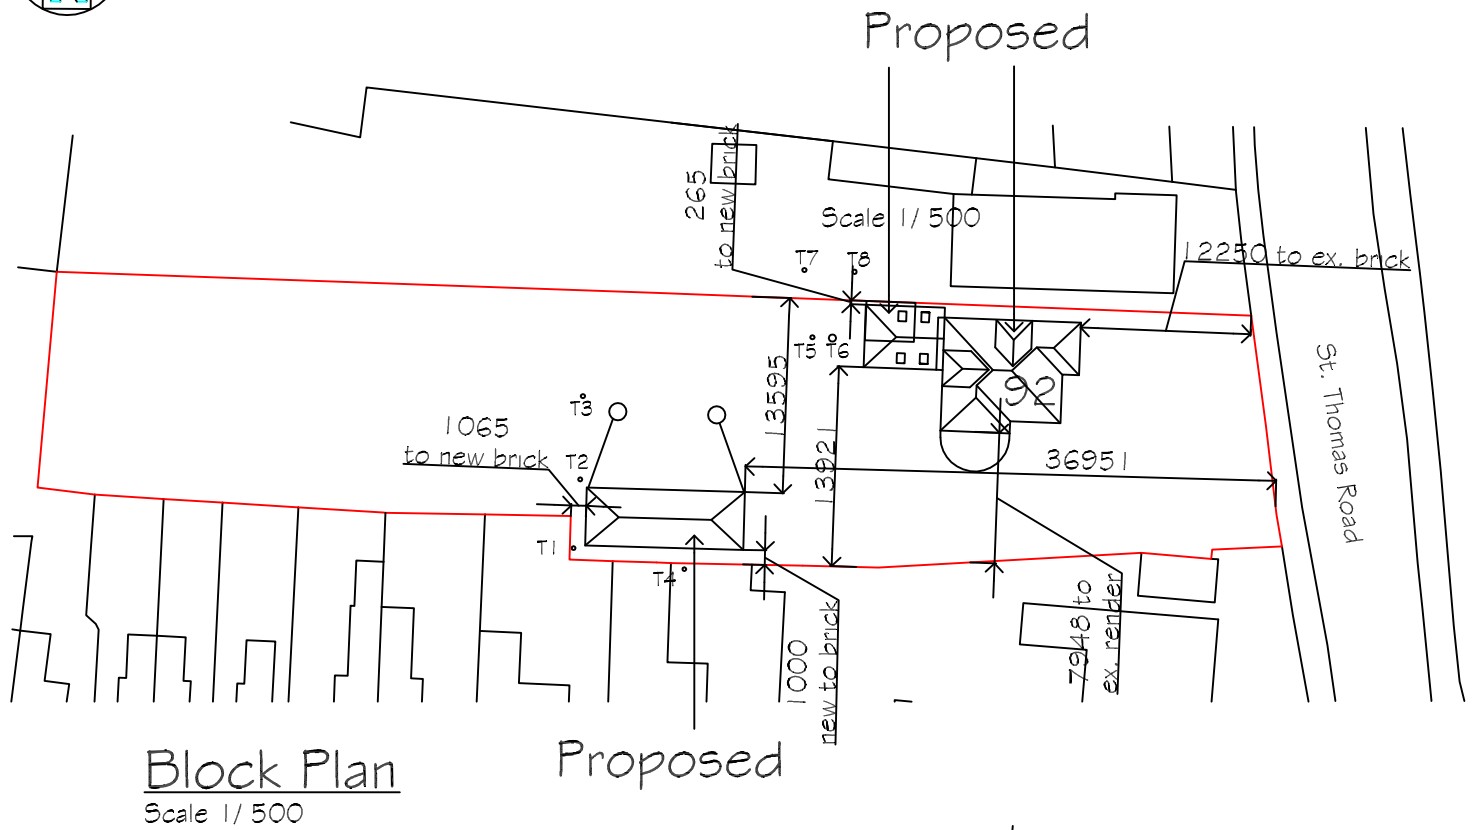

Location Plan

Scale 1/1250

Ordnance Survey (c) Crown Copyright 2018.
All rights reserved. Licence number 100022432

Site



REVISIONS

BY

DATE

DRAWN	MJW	DATE	22/5/18
-------	-----	------	---------

SCALE	As Shown	CHECKED	
-------	----------	---------	--

CLIENT Mr. & Mrs. K. Mazur
92 St. Thomas Road
Spalding
Lincs
PE11 2YW

PROJECT Proposed pitched roof to existing dwelling /
ground and first floor rear extensions and
replacement detached garage / store

DETAILS Location & Block Plan



Malcolm Watson

architectural - detailing services
Residential - Commercial - Industrial - Agricultural
Planning & Building Regulations Submissions

13 Wimberley Way, Pinchbeck, Spalding, Lincs. PE11 3RY.
Tel / Fax : 01775 767650
email : mjw.13@btinternet.com



DRWG No. 525/LP/BP/2018