
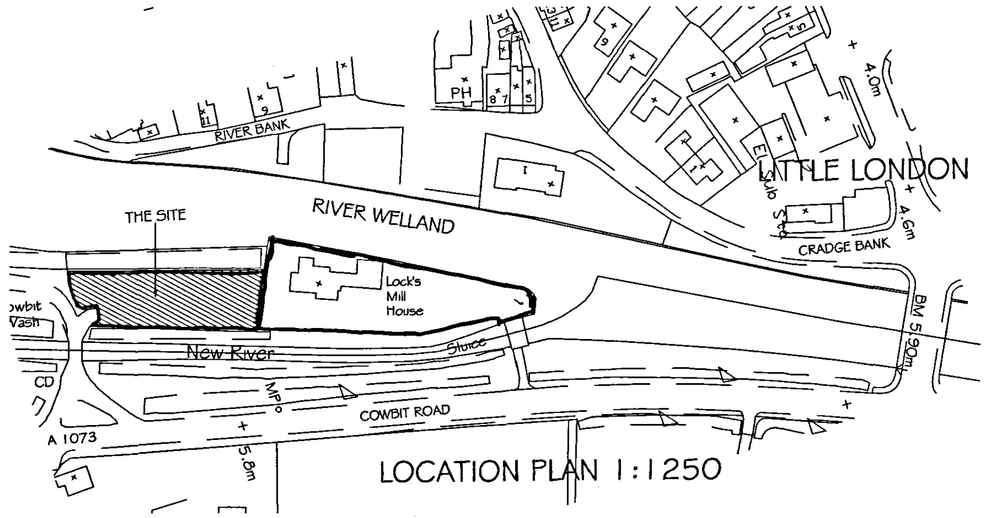


LOCATION PLAN 1:1250

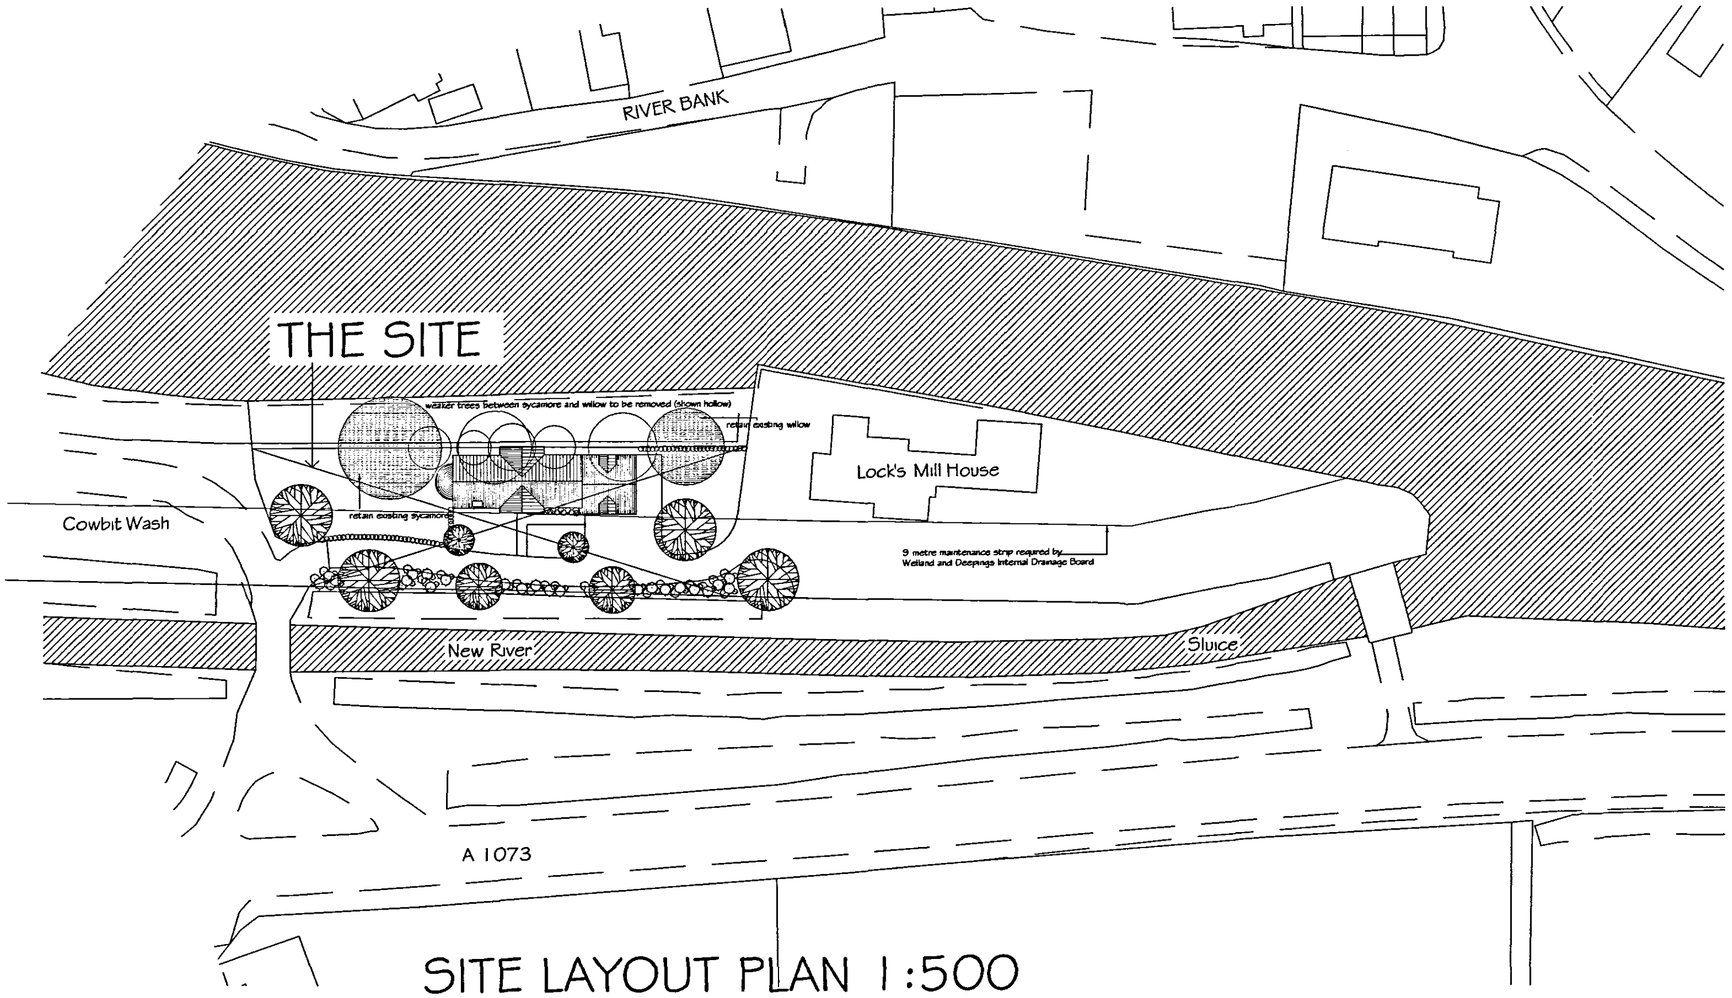

SITE LAYOUT PLAN 1:500

SHDC
PLANNING & DEVELOPMENT
11 APR 2006
Ref. 0514/06

DETERMINED PLAN

14 Old Fendike Road
Weston Hills
SPALDING
Lincolnshire PE12 6DD

TREVOR A CLAY RIBA LTD
CHARTERED ARCHITECTS

Tel/Fax 01406 380027
Mobile 07778 597975

Revisions:

Do not measure from this drawing. All discrepancies should be reported to the architects. This drawing should be read in conjunction with the specification and standard details.
All intellectual property rights are the copy right of Trevor A Clay RIBA Ltd®

Local Authority Approval Number:

NHBC Approval Number:

Scales:	Sheet Size:	Date:	Drawn:
1:500/1250	A2	28/FEBRUARY/06	T.A.CLAY

Title:
PROPOSED.BUILDING.PLOT.AT
LOCK'S.MILL.HOUSE,THE.ISLAND,
SPALDING,FOR.MR.G.R.HASTINGS

SITE.AND.LOCATION.PLANS

Drawing Number:	Rev:
04/137/PA/007	.