



EAST ELEVATION

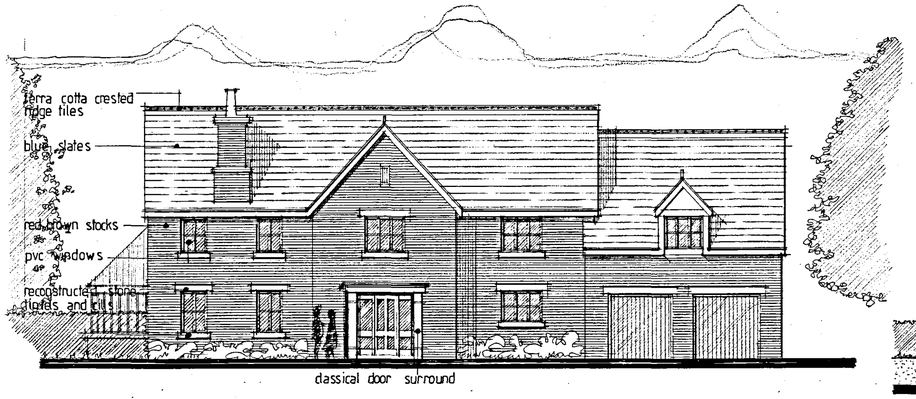


WEST ELEVATION

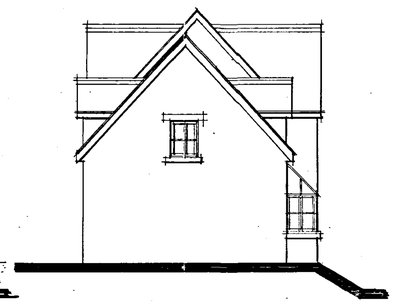


NORTH ELEVATION




SOUTH ELEVATION

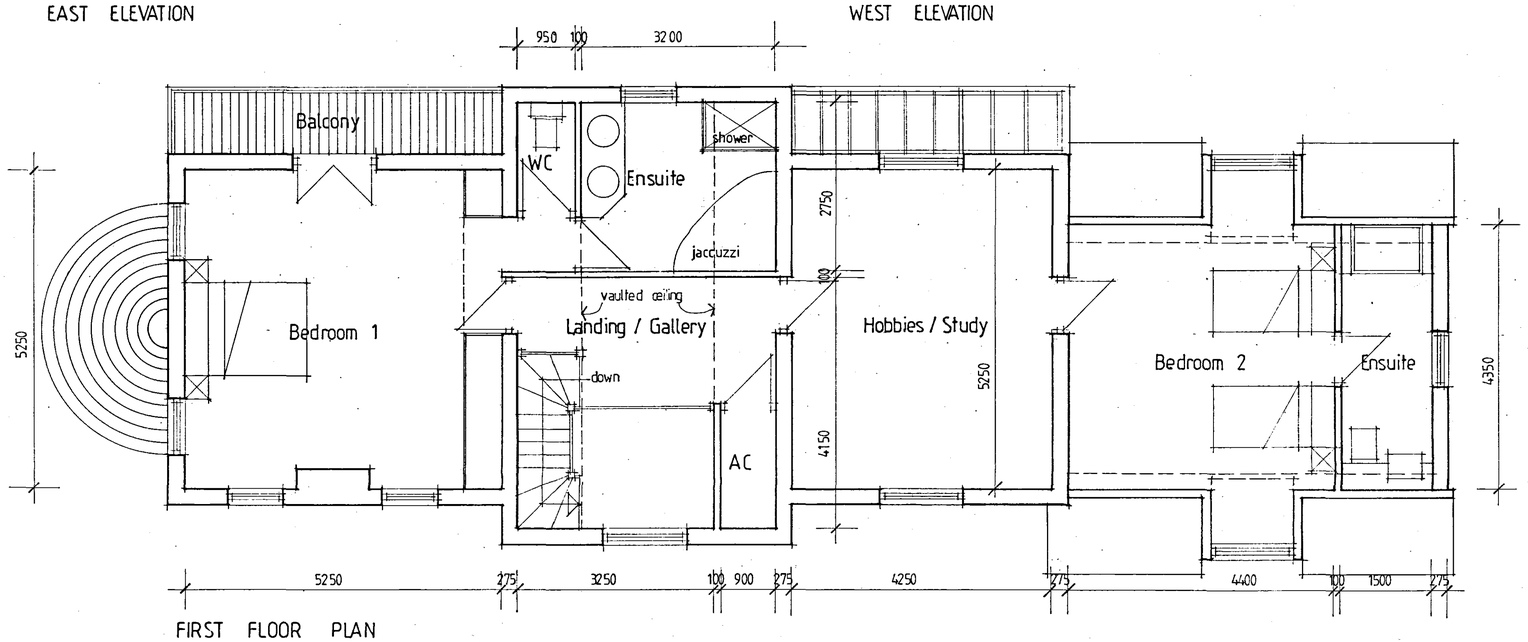

FIRST FLOOR PLAN

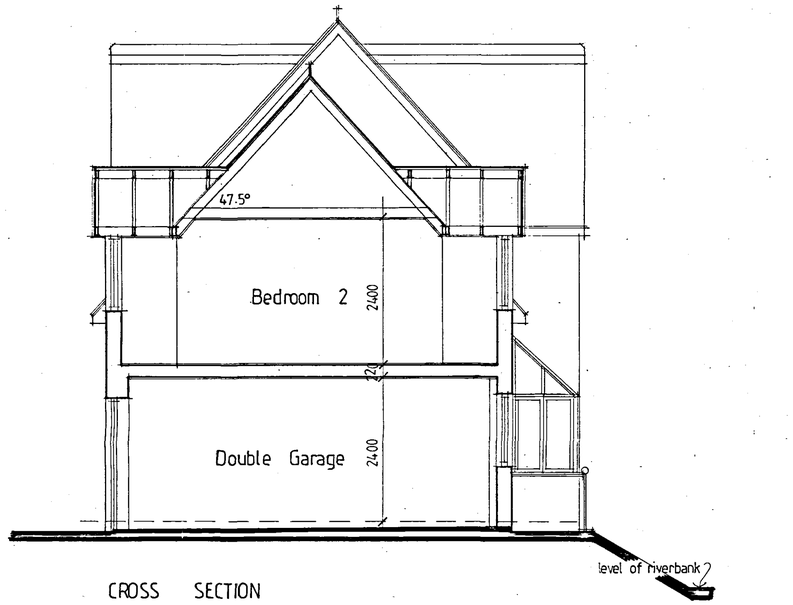

CROSS SECTION

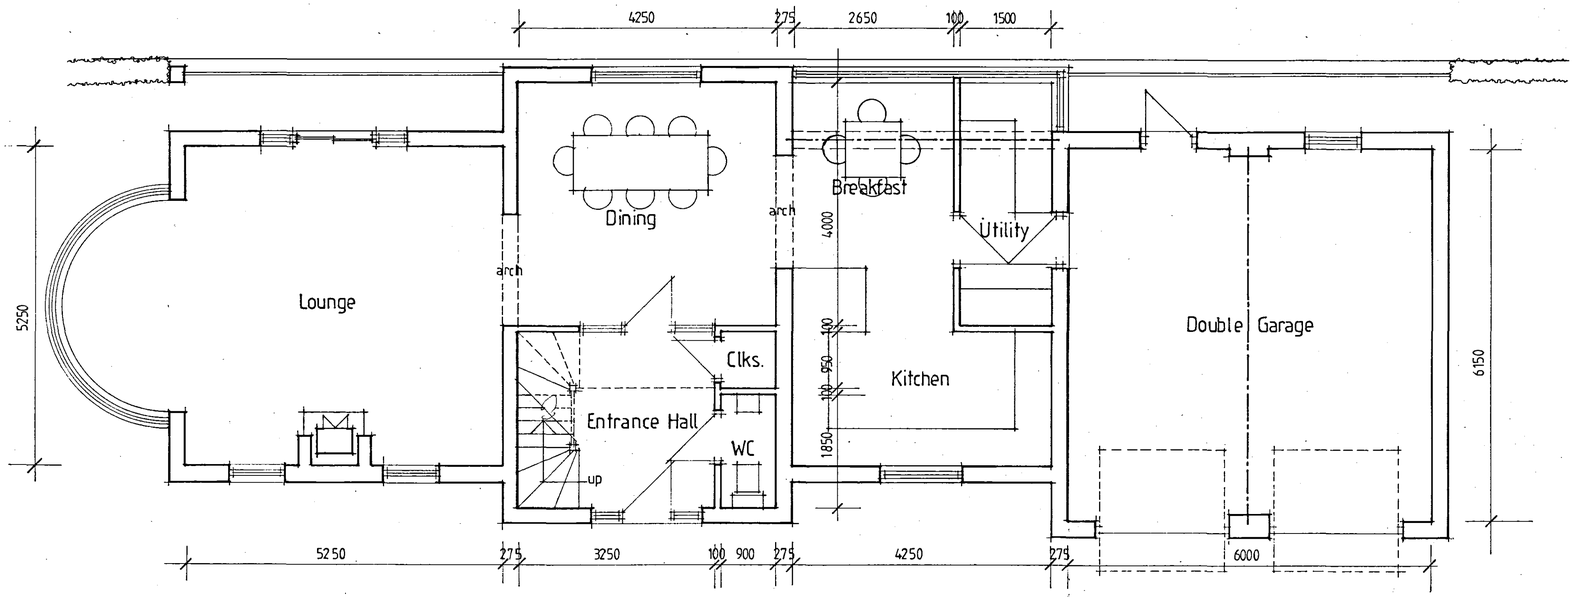

GROUND FLOOR PLAN

SHDC PLANNING & DEVELOPMENT
11 APR 2006
DETERMINED PLAN
Ref. 05/1406

Trevor A Clay RIBA Ltd
Chartered Architects
14 Old Fendike Road
Weston Hills
SPALDING
Lincolnshire PE12 6DD
Tel/Fax: 01406 380027 Mob: 07778 597975 Email: trevorclay@tiscali.co.uk

project:
PROPOSED BUILDING PLOT AT LOCK'S MILL HOUSE, THE ISLAND, SPALDING FOR MR AND MRS G R HASTINGS

drawing:
PLANNING APPLICATION DRAWING
- FLOOR PLANS, SECTIONS AND ELEVATIONS

date: 26 February 06 proj. no: 04/137/PA
scale: 1:100/50 drg. no: 006 rev: