
EXISTING ELEVATIONS

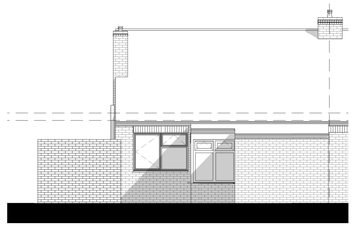

South As Existing
1 : 100




East As Existing
1 : 100




West Existing
1 : 100

EXISTING PLANS

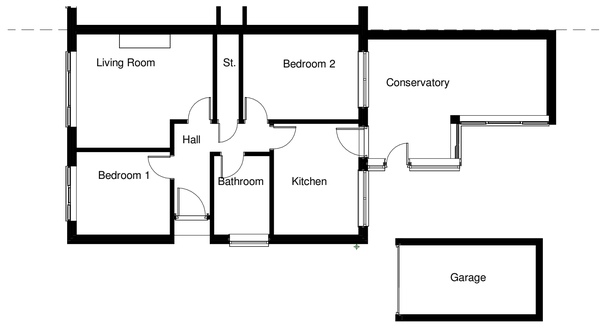

Ground Floor As Existing
1 : 100

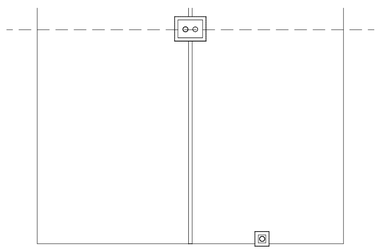

Roof As Existing
1 : 100

EXISTING IMAGES








Existing Materials Schedule

Walls:	Common red facing brickwork
Roof:	Grey Tiles
Doors:	White PVC
Windows:	White PVC double glazing
Gutters:	White PVC
Hardstanding:	Stone pavers and gravel

PROPOSED ELEVATIONS



South As Proposed
1 : 100

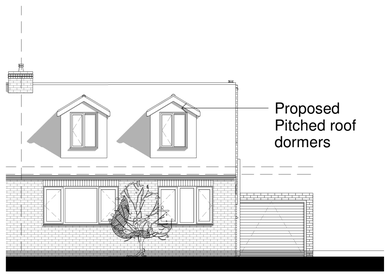


East As Proposed
1 : 100




West Proposed
1 : 100


PROPOSED PLANS

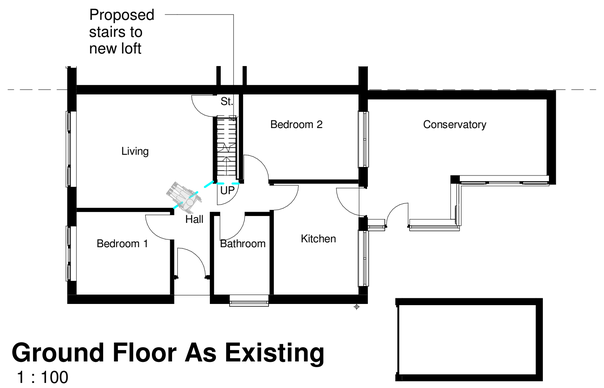

Ground Floor As Existing
1 : 100

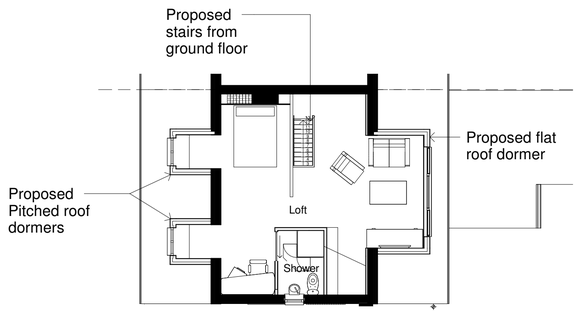


Level 1 Proposed
1 : 100

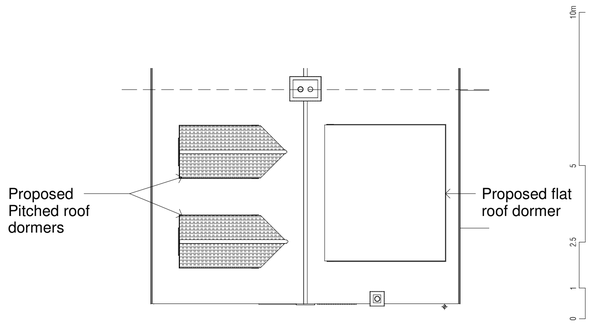

Roof As Proposed
1 : 100

Scale 1:100 0 1 2.5 5 10m

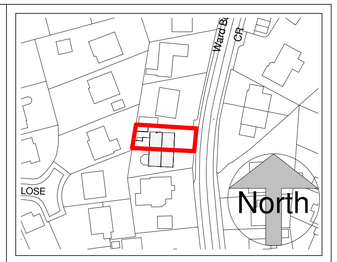

THIS DRAWING IS THE PROPERTY OF PE MA DESIGN CONSULTANCY LIMITED AND IS ISSUED ON THE CONDITION THAT IT IS NOT REPRODUCED, DISCLOSED OR COPIED TO ANY UNAUTHORISED PERSON IN WHOLE OR PART WITHOUT PRIOR WRITTEN CONSENT.

NO DIMENSIONS ARE TO BE SCALED FROM THIS DRAWING. ALL DIMENSIONS STATED MUST BE VERIFIED ON SITE. THE ARCHITECT MUST BE ADVISED OF ANY DISCREPANCIES PRIOR TO ANY ITEM OF WORK BEING PUT IN HAND.
THIS DRAWING MUST BE READ TOGETHER WITH THE SPECIFICATION, BILL OF QUANTITIES AND RELATED DRAWINGS.

Rev	Description	Date

STATUS
PURPOSE OF ISSUE
Project Status

DESIGNER
PE MA design • consultancy

CLIENT
Mrs Hudson

PROJECT
90 HAWTHORN BANK, SPALDING

TITLE
Existing and Proposed Plans and Elevations

DRAWN BY	CHECKED BY	DATE
Author	Checker	22/05/2018

SCALE	SHEET	FILE PATH
indicated	A1	C:\Users\Gustavo\Documents\Projects\1006 90 Hawthorn Bank, Spalding\A - Architect\BIM\01-WIP\1006_PEMA_01_M3_A2_Planning_Main Model_r+t

DRAWING NUMBER
1006-P602

REV

A1

22/05/2018 15:19:59