


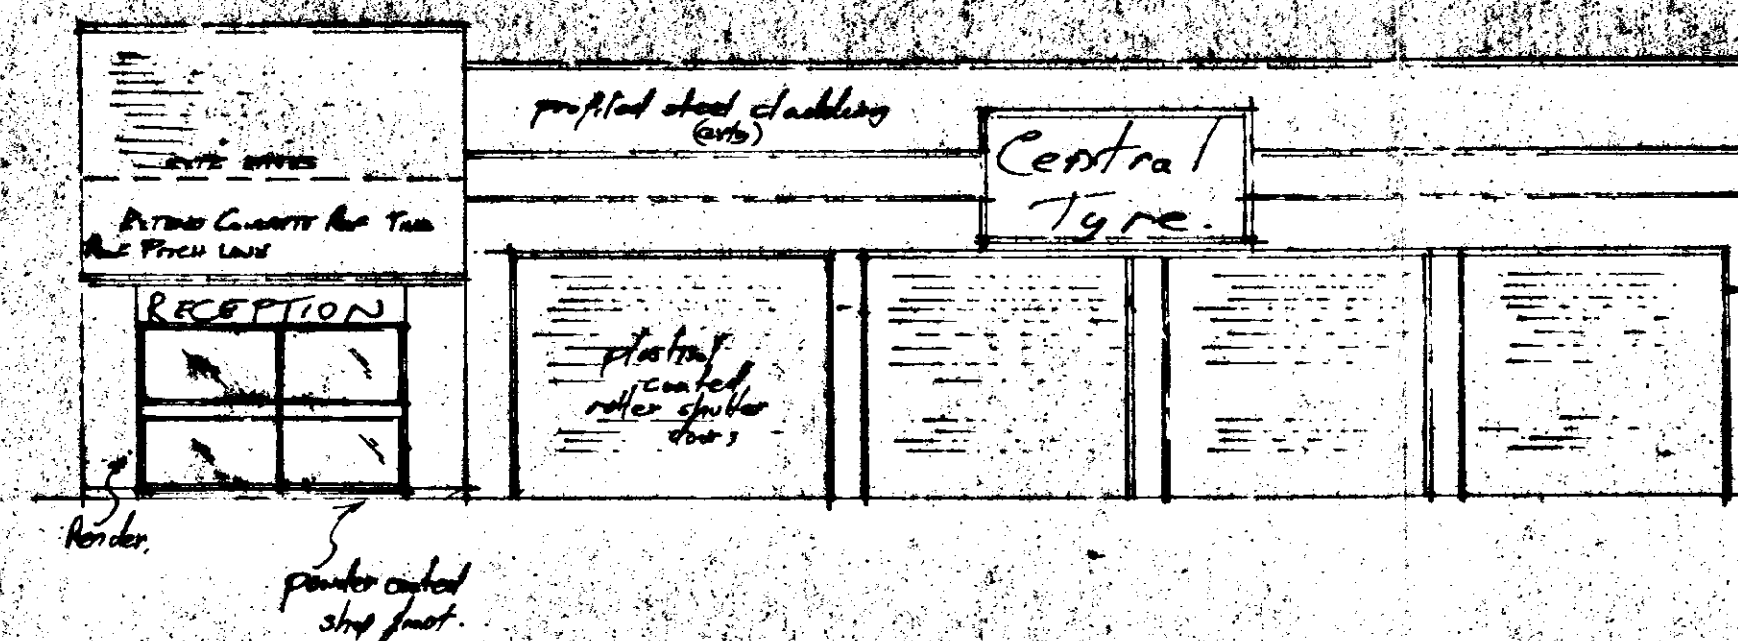

**DETERMINED
PLAN**

SOUTH HOLLAND DC
HOUSING & PLANNING
21 MAY 1998
Ref. 055/98

PIRELLI
PROPERTY DEPARTMENT
BURTON-ON-TRENT 66301

Do not scale this drawing
Contractors must check all dimensions on
site.

SPALDING CENTRAL TYPE

Professor Hermann
Wobbenhof Retirement

Scale: 1:50 Drawn: *Chloe*

Date: 26/2/98

Drawing No.

SKETCH

MANUFACTURING STANDARDS:-

COLORS: BLUE, RAL 5011 YELLOW, RAL 1013
FINISH: 60% GLOSS (SEMI GLOSS)

METAL PANELS POWDER COATED TO CONFORM TO HERBERT POWDER COATINGS LTD. SPECTRUM 2 15 YEAR GUARANTEE CONDITIONS.

POSTS PAINTED BY BRUSH APPLICATION.

POLYCARBONATE SHEET IN SELF-COLOURED YELLOW

APPLIED TEXT IN SELF ADHESIVE VINYL (SAV)

BLUE TO MATCH RAL 5017
RED TO MATCH RAL 3020 (OR TO MATCH ACRYLIC BELOW)
DURABILITY - VINYL MANUFACTURES 8-10 YEAR QUALITY.

ACRYLIC TEXT & NUMERALS IN 101 RED PERSPEX 431, OR EXACT MATCH
TO DS 04 E 53

LOGO LETTERS AND SURROUND FRET CUT IN 10MM WHITE PVC FOAM SHEET, EDGES PAINTED BLUE AND BLUE GAV APPLIED TO FACE. SECURED TO FACE OF LOGO PANEL WITH 3M VHB TAPE.

ILLUMINATION BY 'SIGNLITE' TROUGH LIGHTING UNITS USING HOT CATHODE FLUORESCENT TUBES, COLOUR-WHITE (3500 DEG K) WITH HPI BEARTRAYS AND ELECTRONIC STARTERS.

'SIGNILITE' HAS BEEN DEVELOPED SPECIALLY FOR 'MO' CAR WASHES
AND IS MANUFACTURED AND SUPPLIED BY SIGNS UK LTD,
NOTTINGHAM, ENGLAND.
FOR ENQUIRIES TEL: 44 (0)115 942 3050 FAX 44 (0)115 942 3051

REV | DATE | BY



 marc worrall associates
architecture • design • planning

Arden House, 1102 Warwick Road, Acocks Green
Birmingham, B27 6BH.

Telephone : 0121-706-0606
Facsimile : 0121-707-3459
Email : marctect@globalnet.co.uk
Web : www.ioi.co.uk/architect/marchitect.htm

CLIENT
ANDUFF CAR WASH LIMITED

TITLE STANDARD BUILDINGS


PLANS AND ELEVATIONS

DRAWN JUL SCALE 1:50

DATE JAN 1998 CAD REF STD-98-1.ZIP

CHECKED

READING AT

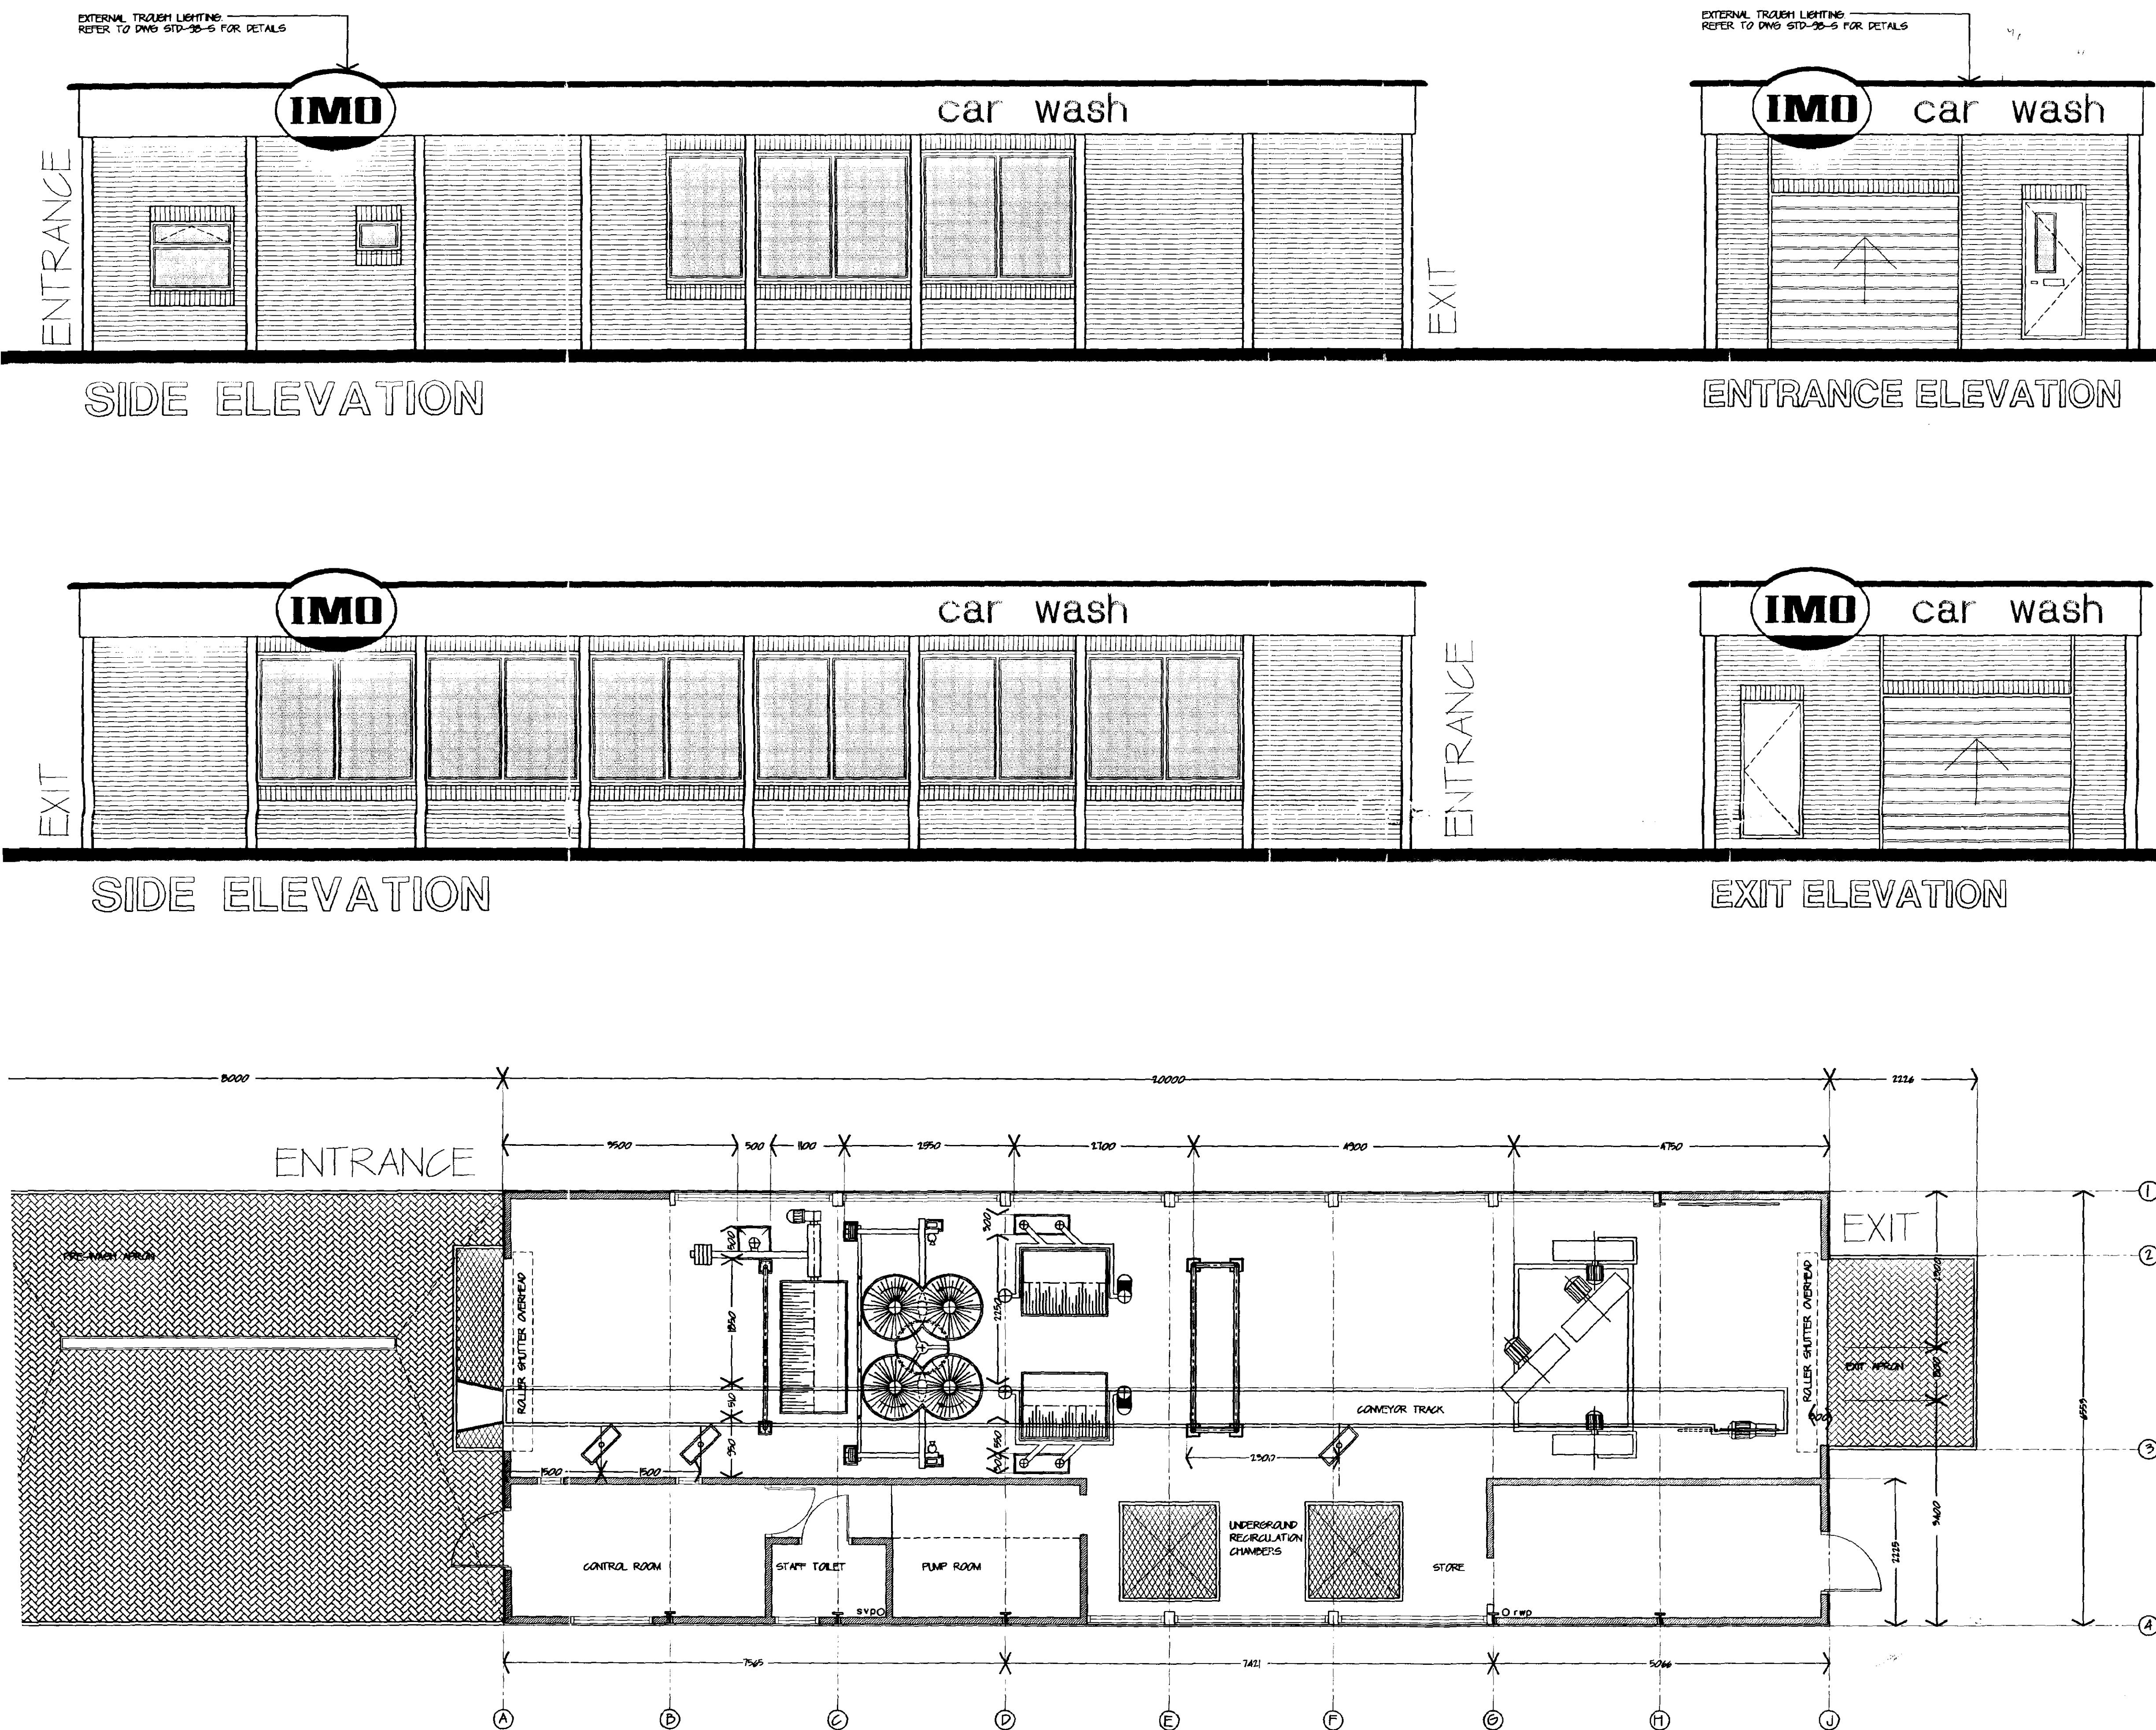

NOTES



SPADING CENTRAL TIRE

Scale. 1:2.

Drawn *Alfred*

Date: 26/2/98

Approved

Drawing No


CT/221/481

SOUTH HOLLAND DC
HOUSING & PLANNING
30 OCT 1998
Ref: 515/98


AMENDED PLAN
Ref.

C	RELICATE POLE SIGN. REMOVE SPACES 1 & 4. AND INCREASE RADIUS ON ENTRANCE & EXIT TO SATISFY HIGHWAYS REQUIREMENT	28/10/98 M. MAREY
B	EXIT REDUCED BACK TO 5500 SPACE 5 REPLACED. DISABLED SPACE RELICATED AWAY FROM VEHICLE ENTRANCE	29/09/98 M. MAREY
A	EXIT INCREASED TO 7000 & NO. 5 CUSTOMER PARKING SPACE REMOVED	01/05/98 M. MAREY

NOTES

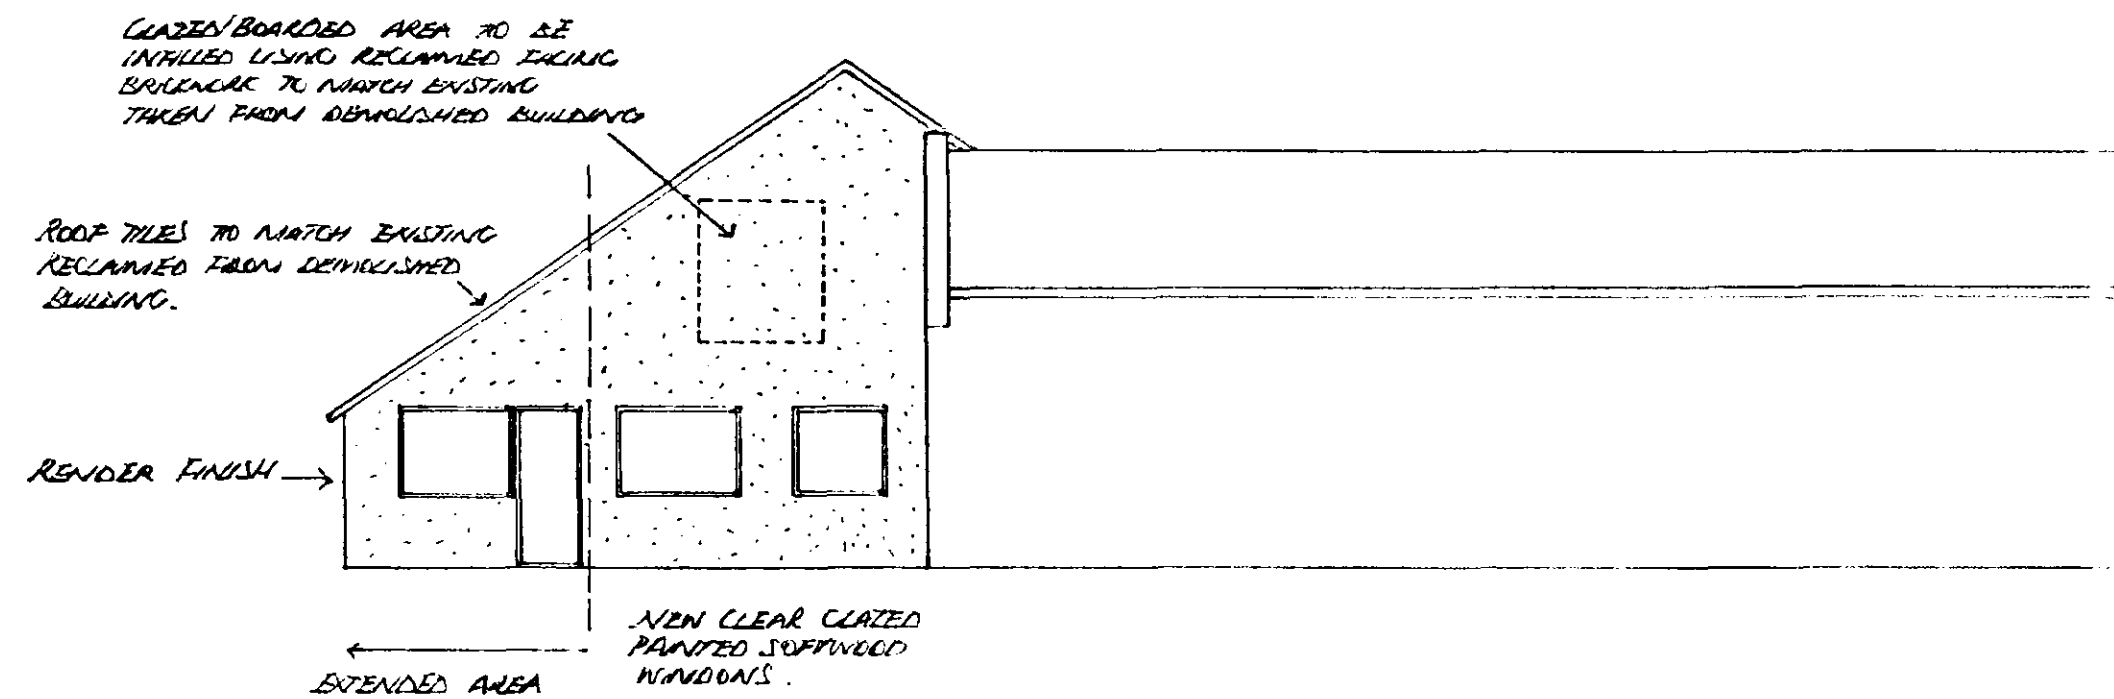

SOUTHERN ELEVATION

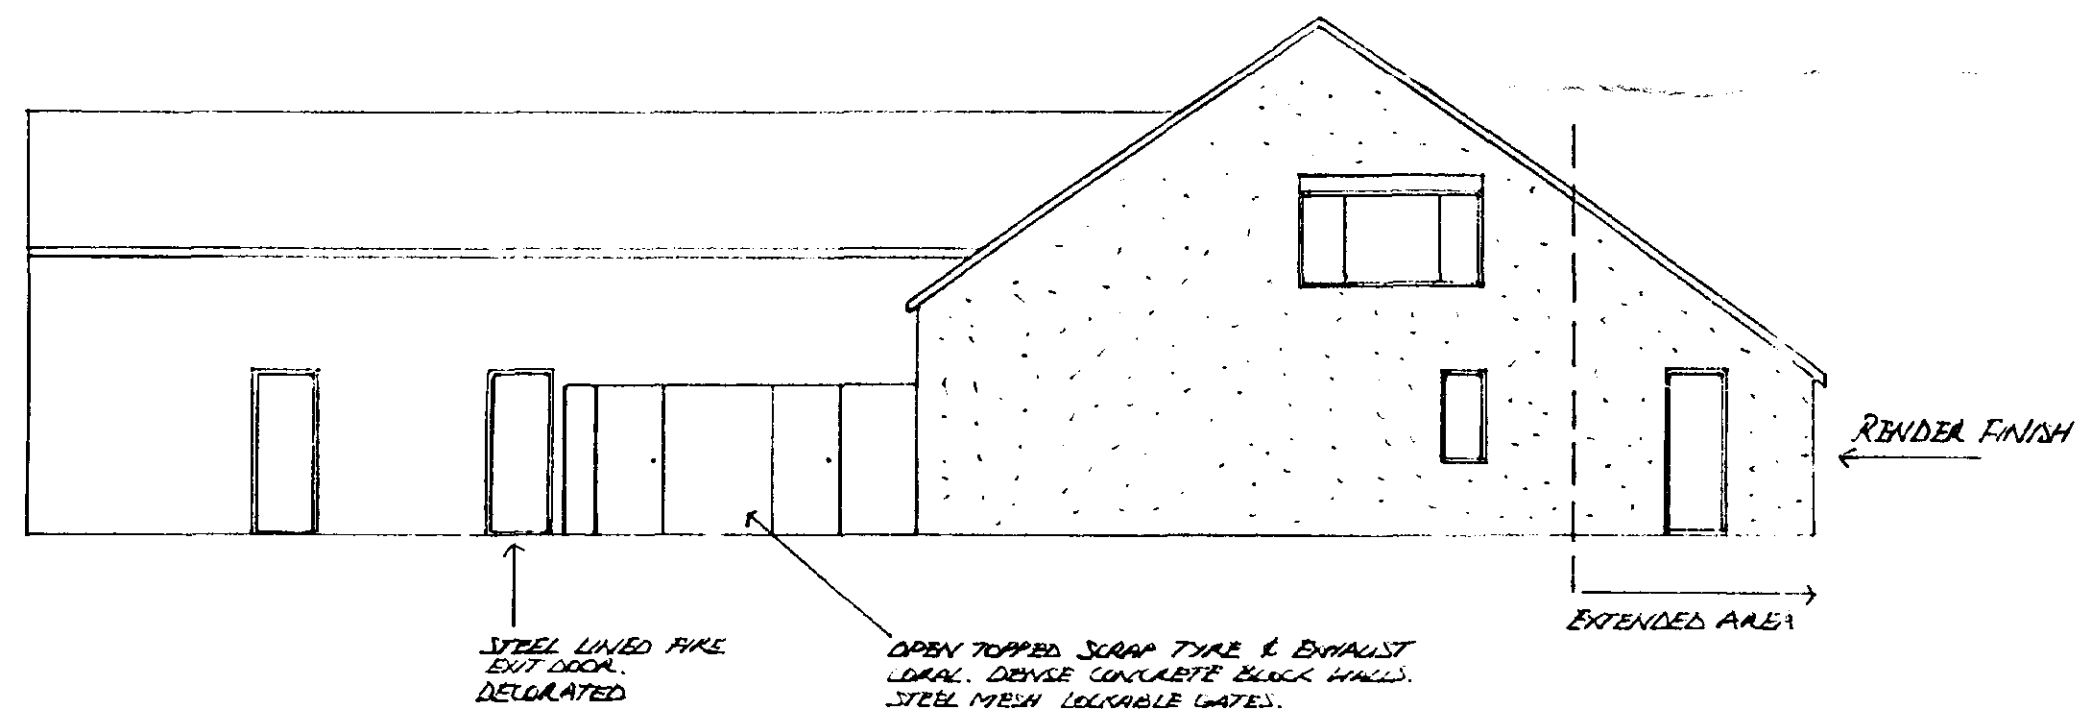


NORTHERN ELEVATION

PROPERTY DEPARTMENT BURTON-ON-TRENT 66301	
Do not scale this drawing Contractors must check all dimensions on site	
CENTRAL TYRE - SPALDING	
PROPOSED RECEPTION AND WORKSHOP REFURBISHMENT ELEVATIONS	
Scale 1:100	Drawn: <i>MMI</i>
Date 18/6/1998	Approved
Drawing No CT/221/	

DETERMINED
PLAN

Ref: 515/98
30 JUN 1998

THIS DESIGN IS THE PROPERTY OF PIRELLI. AND MUST NOT BE REPRODUCED WITHOUT WRITTEN PERMISSION.

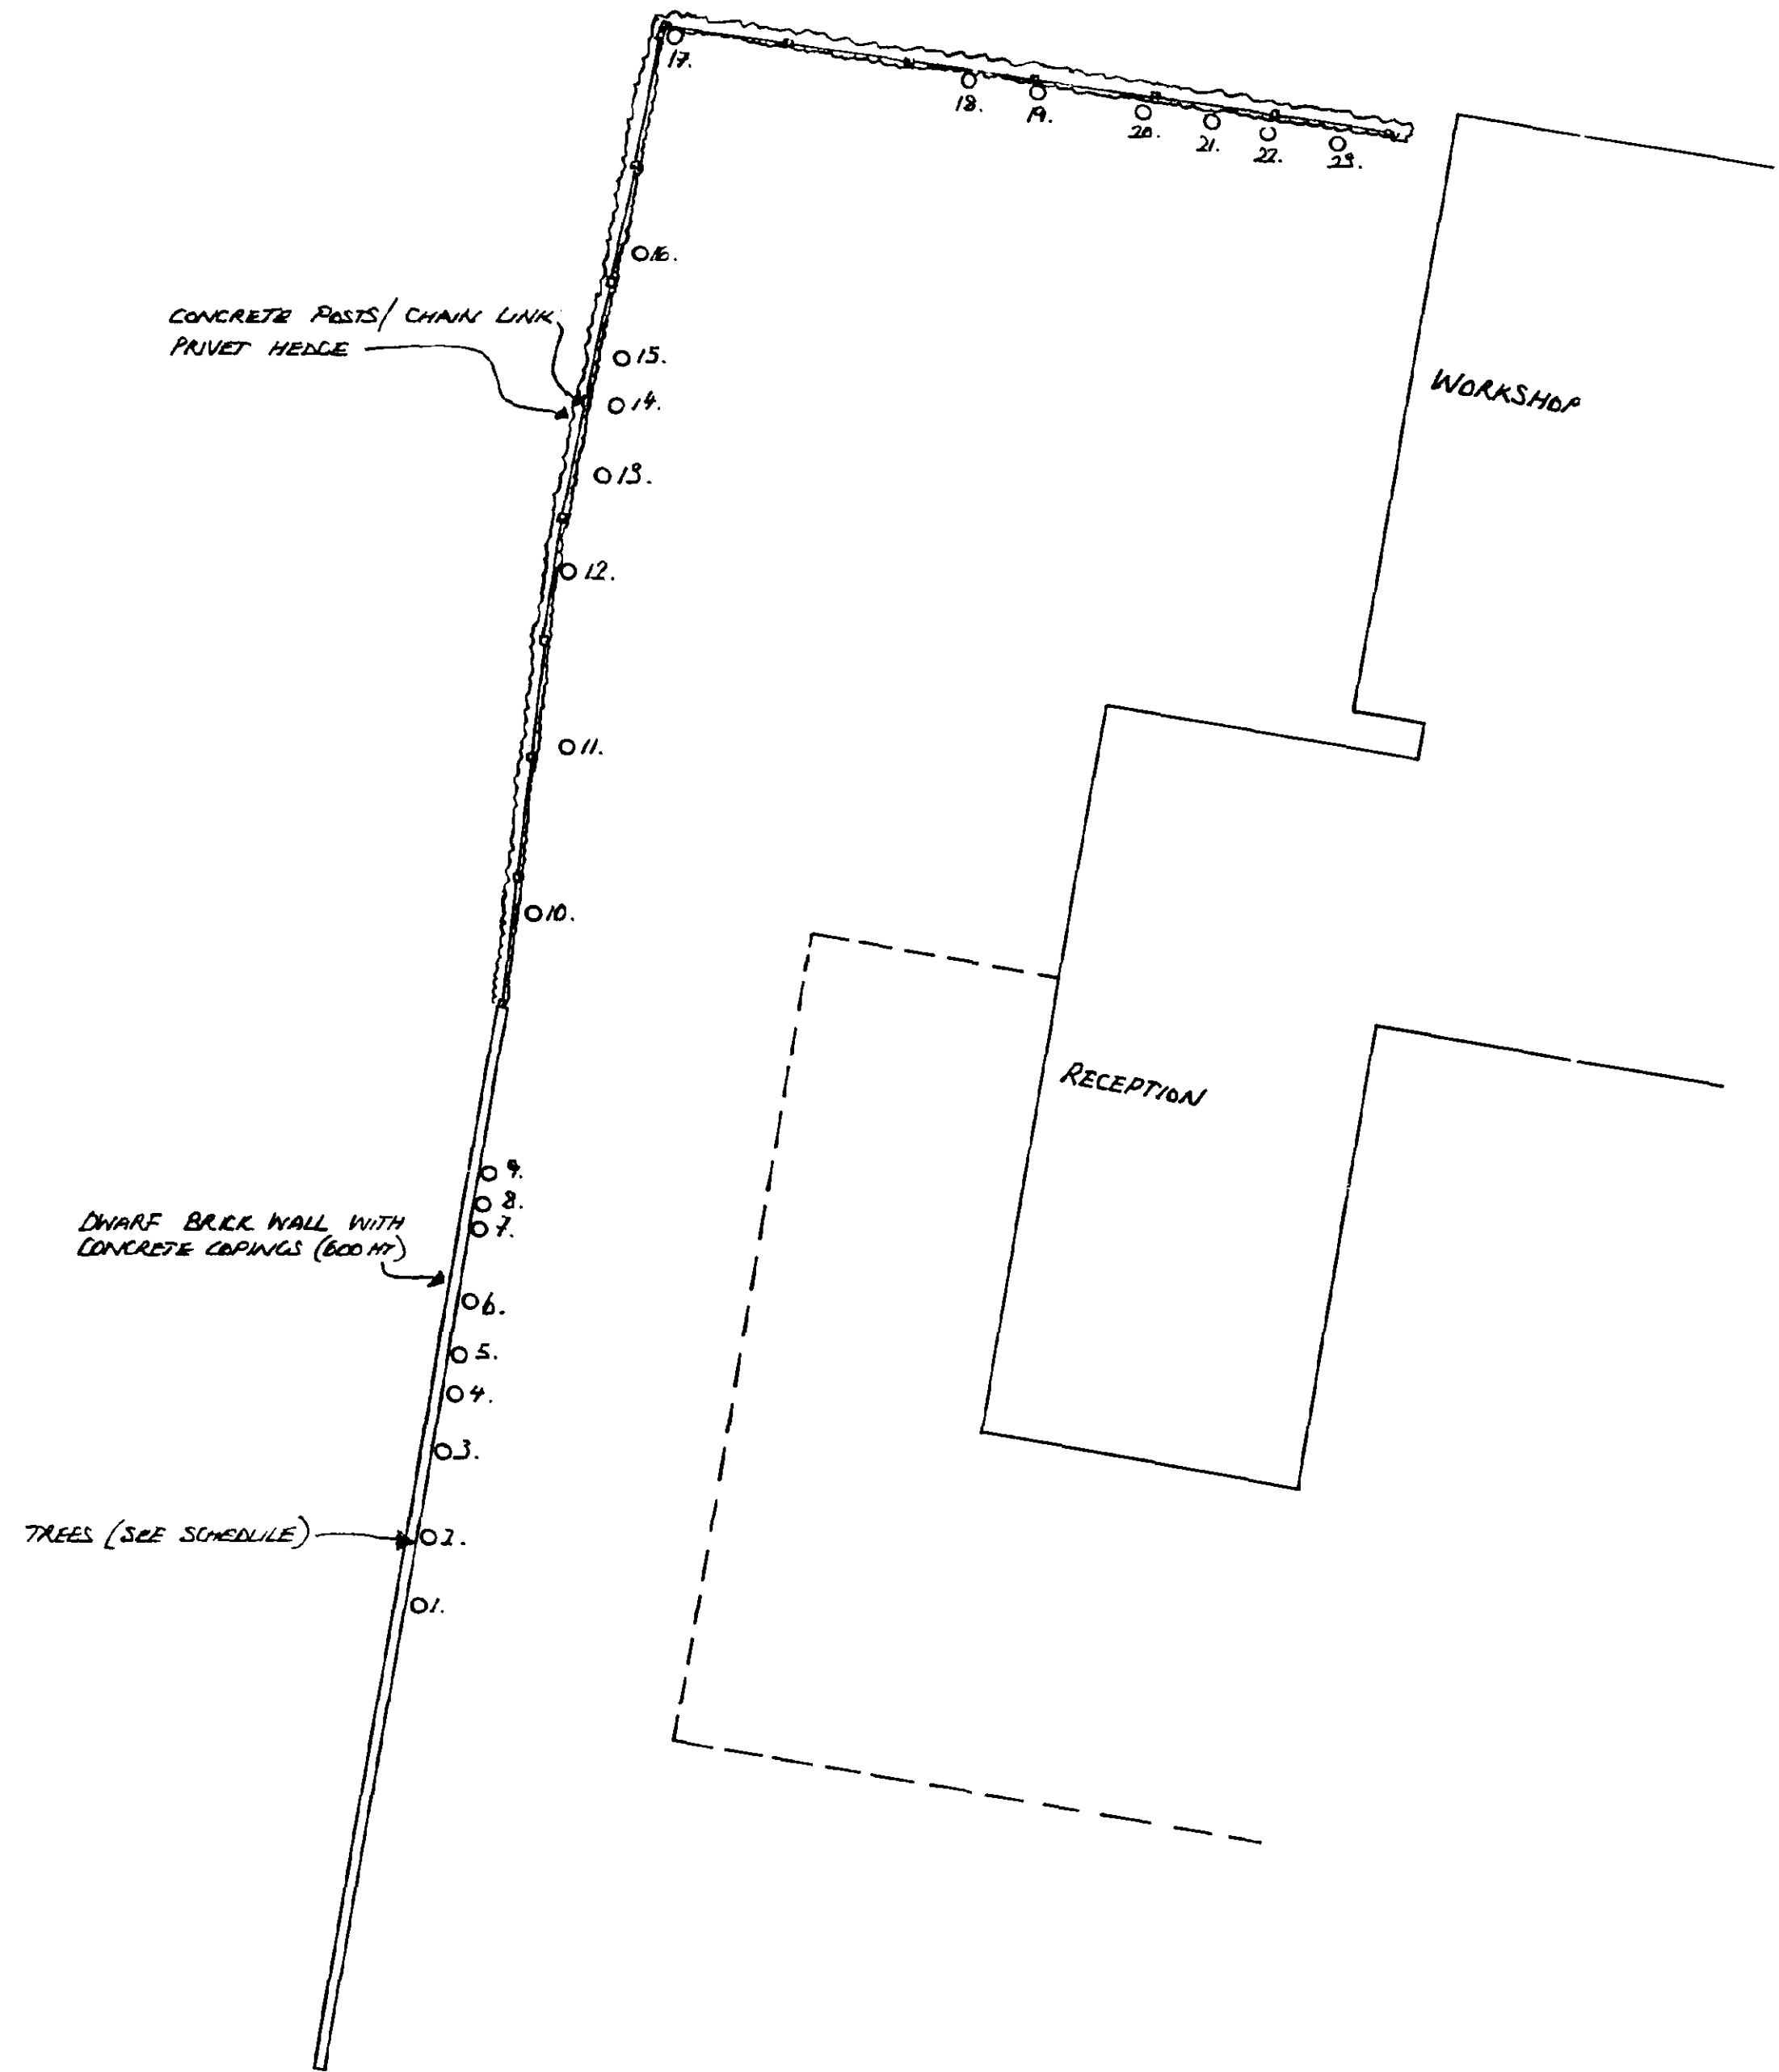

NOTES TREE SCHEDULE		
REF.	TREE DETAILS	PROPOSED ACTION
1.	JACARANDA	TO BE FELLED. STUMP REMOVED. GROUND REINSTATED
2.	CONIFER	REDUCED TO 3M HEIGHT
3.	CONIFER	REDUCED TO 3M HEIGHT
4.	CONIFER	REDUCED TO 3M HEIGHT
5.	CONIFER	REDUCED TO 3M HEIGHT
6.	FLORAL BUSH	REDUCED BY 50%
7.	CONIFER	REDUCED TO 3M HEIGHT
8.	CONIFER	REDUCED TO 3M HEIGHT
9.	CONIFER	REDUCED TO 3M HEIGHT
10.	CLIMBER BIRCH	REDUCED BY 50%
11.	CONIFER	REDUCED TO 3M HEIGHT
12.	CHERRY	REDUCED BY 50%
13.	CONIFER	REDUCED TO 3M HEIGHT
14.	CONIFER	REDUCED TO 3M HEIGHT
15.	CONIFER	REDUCED TO 3M HEIGHT
16.	CONIFER	REDUCED TO 3M HEIGHT
17.	CONIFER	REDUCED TO 3M HEIGHT
18.	CONIFER	REDUCED TO 3M HEIGHT
19.	CONIFER	REDUCED TO 3M HEIGHT
20.	JACARANDA	REDUCED BY 50%
21.	ELDER	TO BE FELLED. STUMP REMOVED. GROUND REINSTATED
22.	BEECH (DEAD)	TO BE FELLED. STUMP REMOVED. GROUND REINSTATED
23.	CONIFER	REDUCED TO 3M HEIGHT

PIRELLI
PROPERTY DEPARTMENT
BURTON-ON-TRENT 66301

Do not scale this drawing
Contractors must check all dimensions on
site.

SPALDING CENTRAL TYRE

PROPOSED SITE SEPARATION
AND IMPROVEMENTS -

TREE SCHEDULE

Scale 1:100	Drawn CL/MM
Date 29/9/98	Approved
Drawing No CT/221/480	