


1:500 Site Plan
Works to Willow Tree, Pond between Hudson Road and Magellan Way, Spalding, PE11 2FB

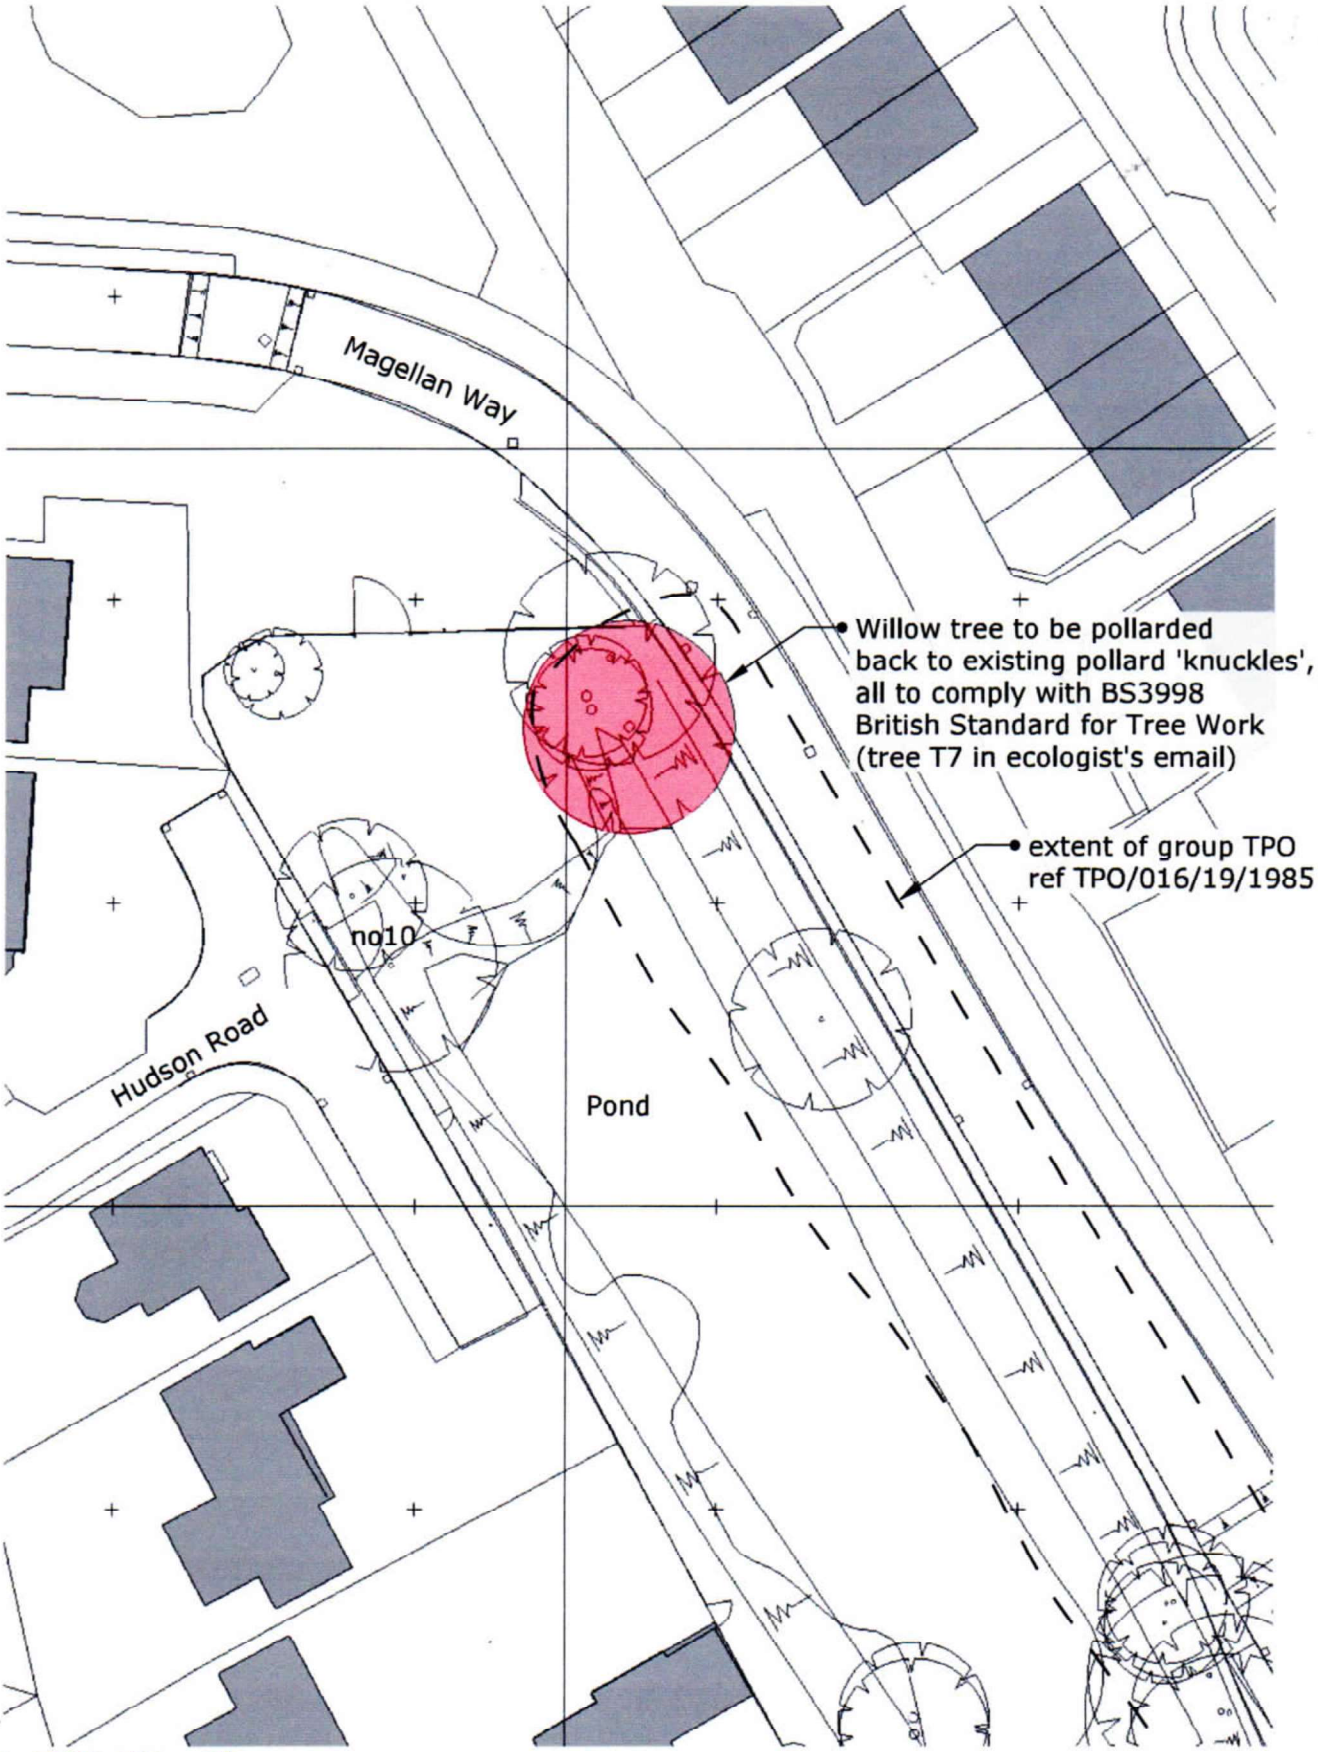

Willow tree viewed from Magellan Way
Works to Willow Tree, Pond between Hudson Road and Magellan Way, Spalding, PE11 2FB