



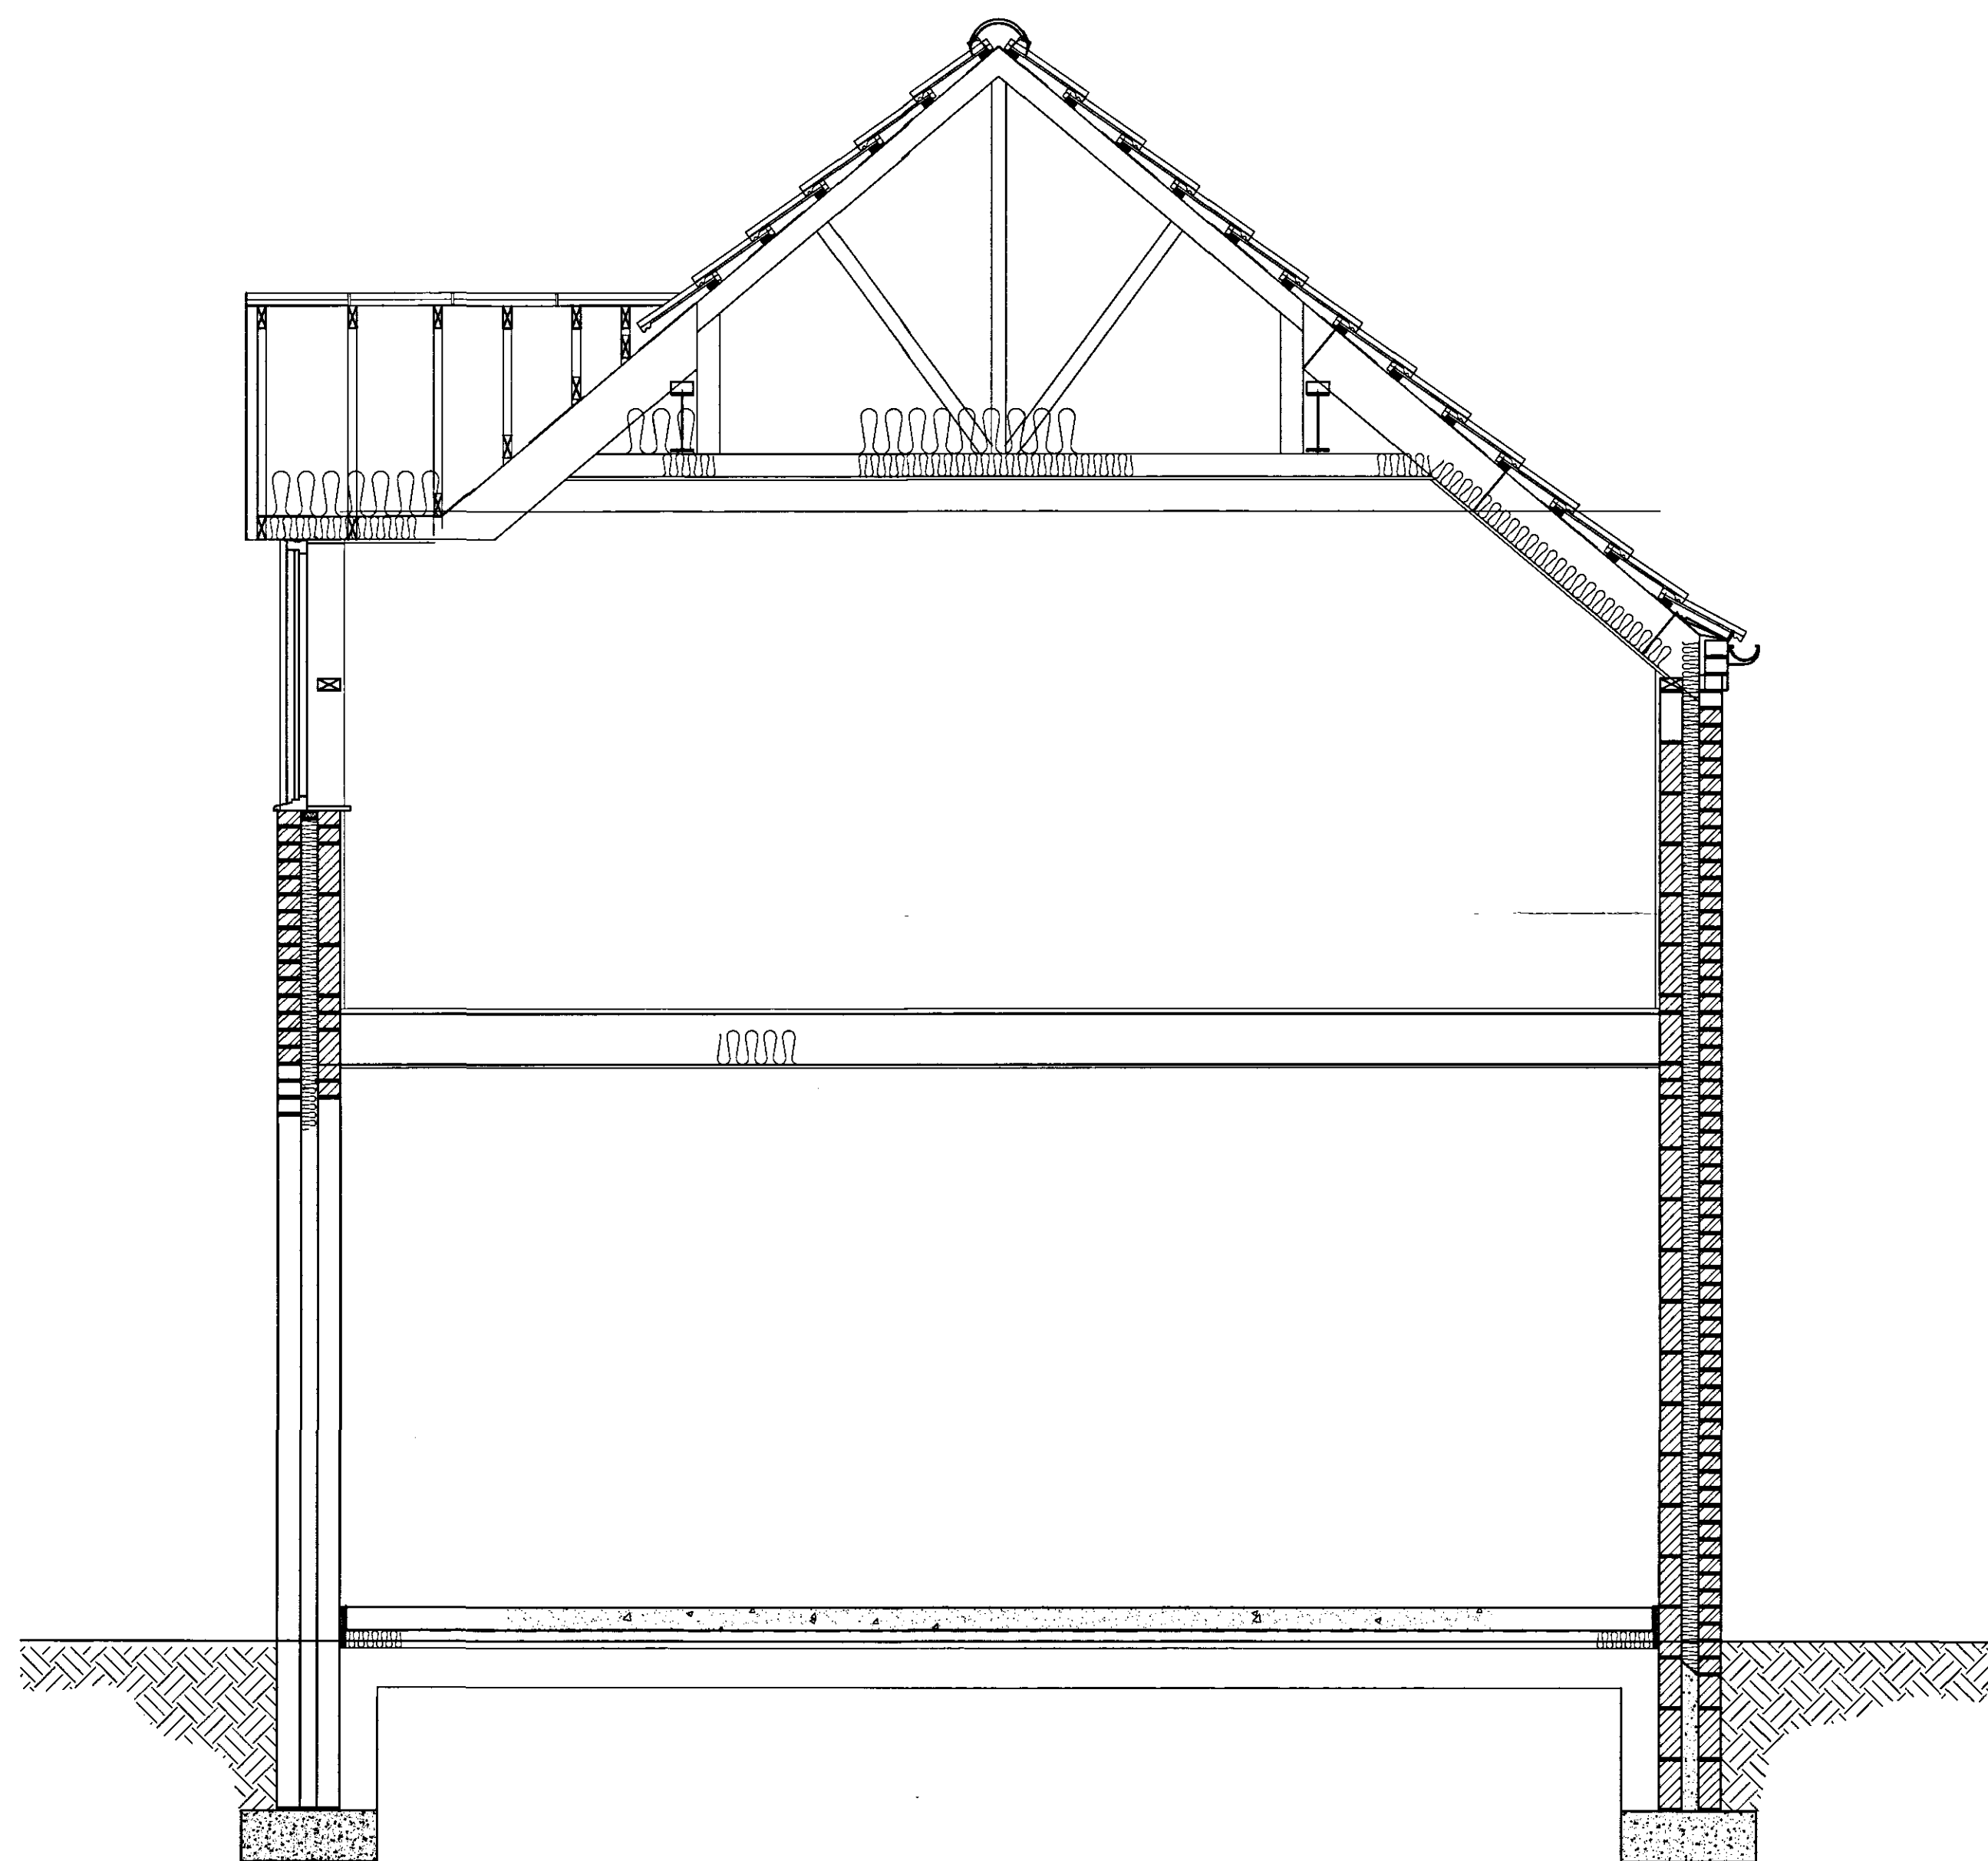

Section A-A
Scale 1:25

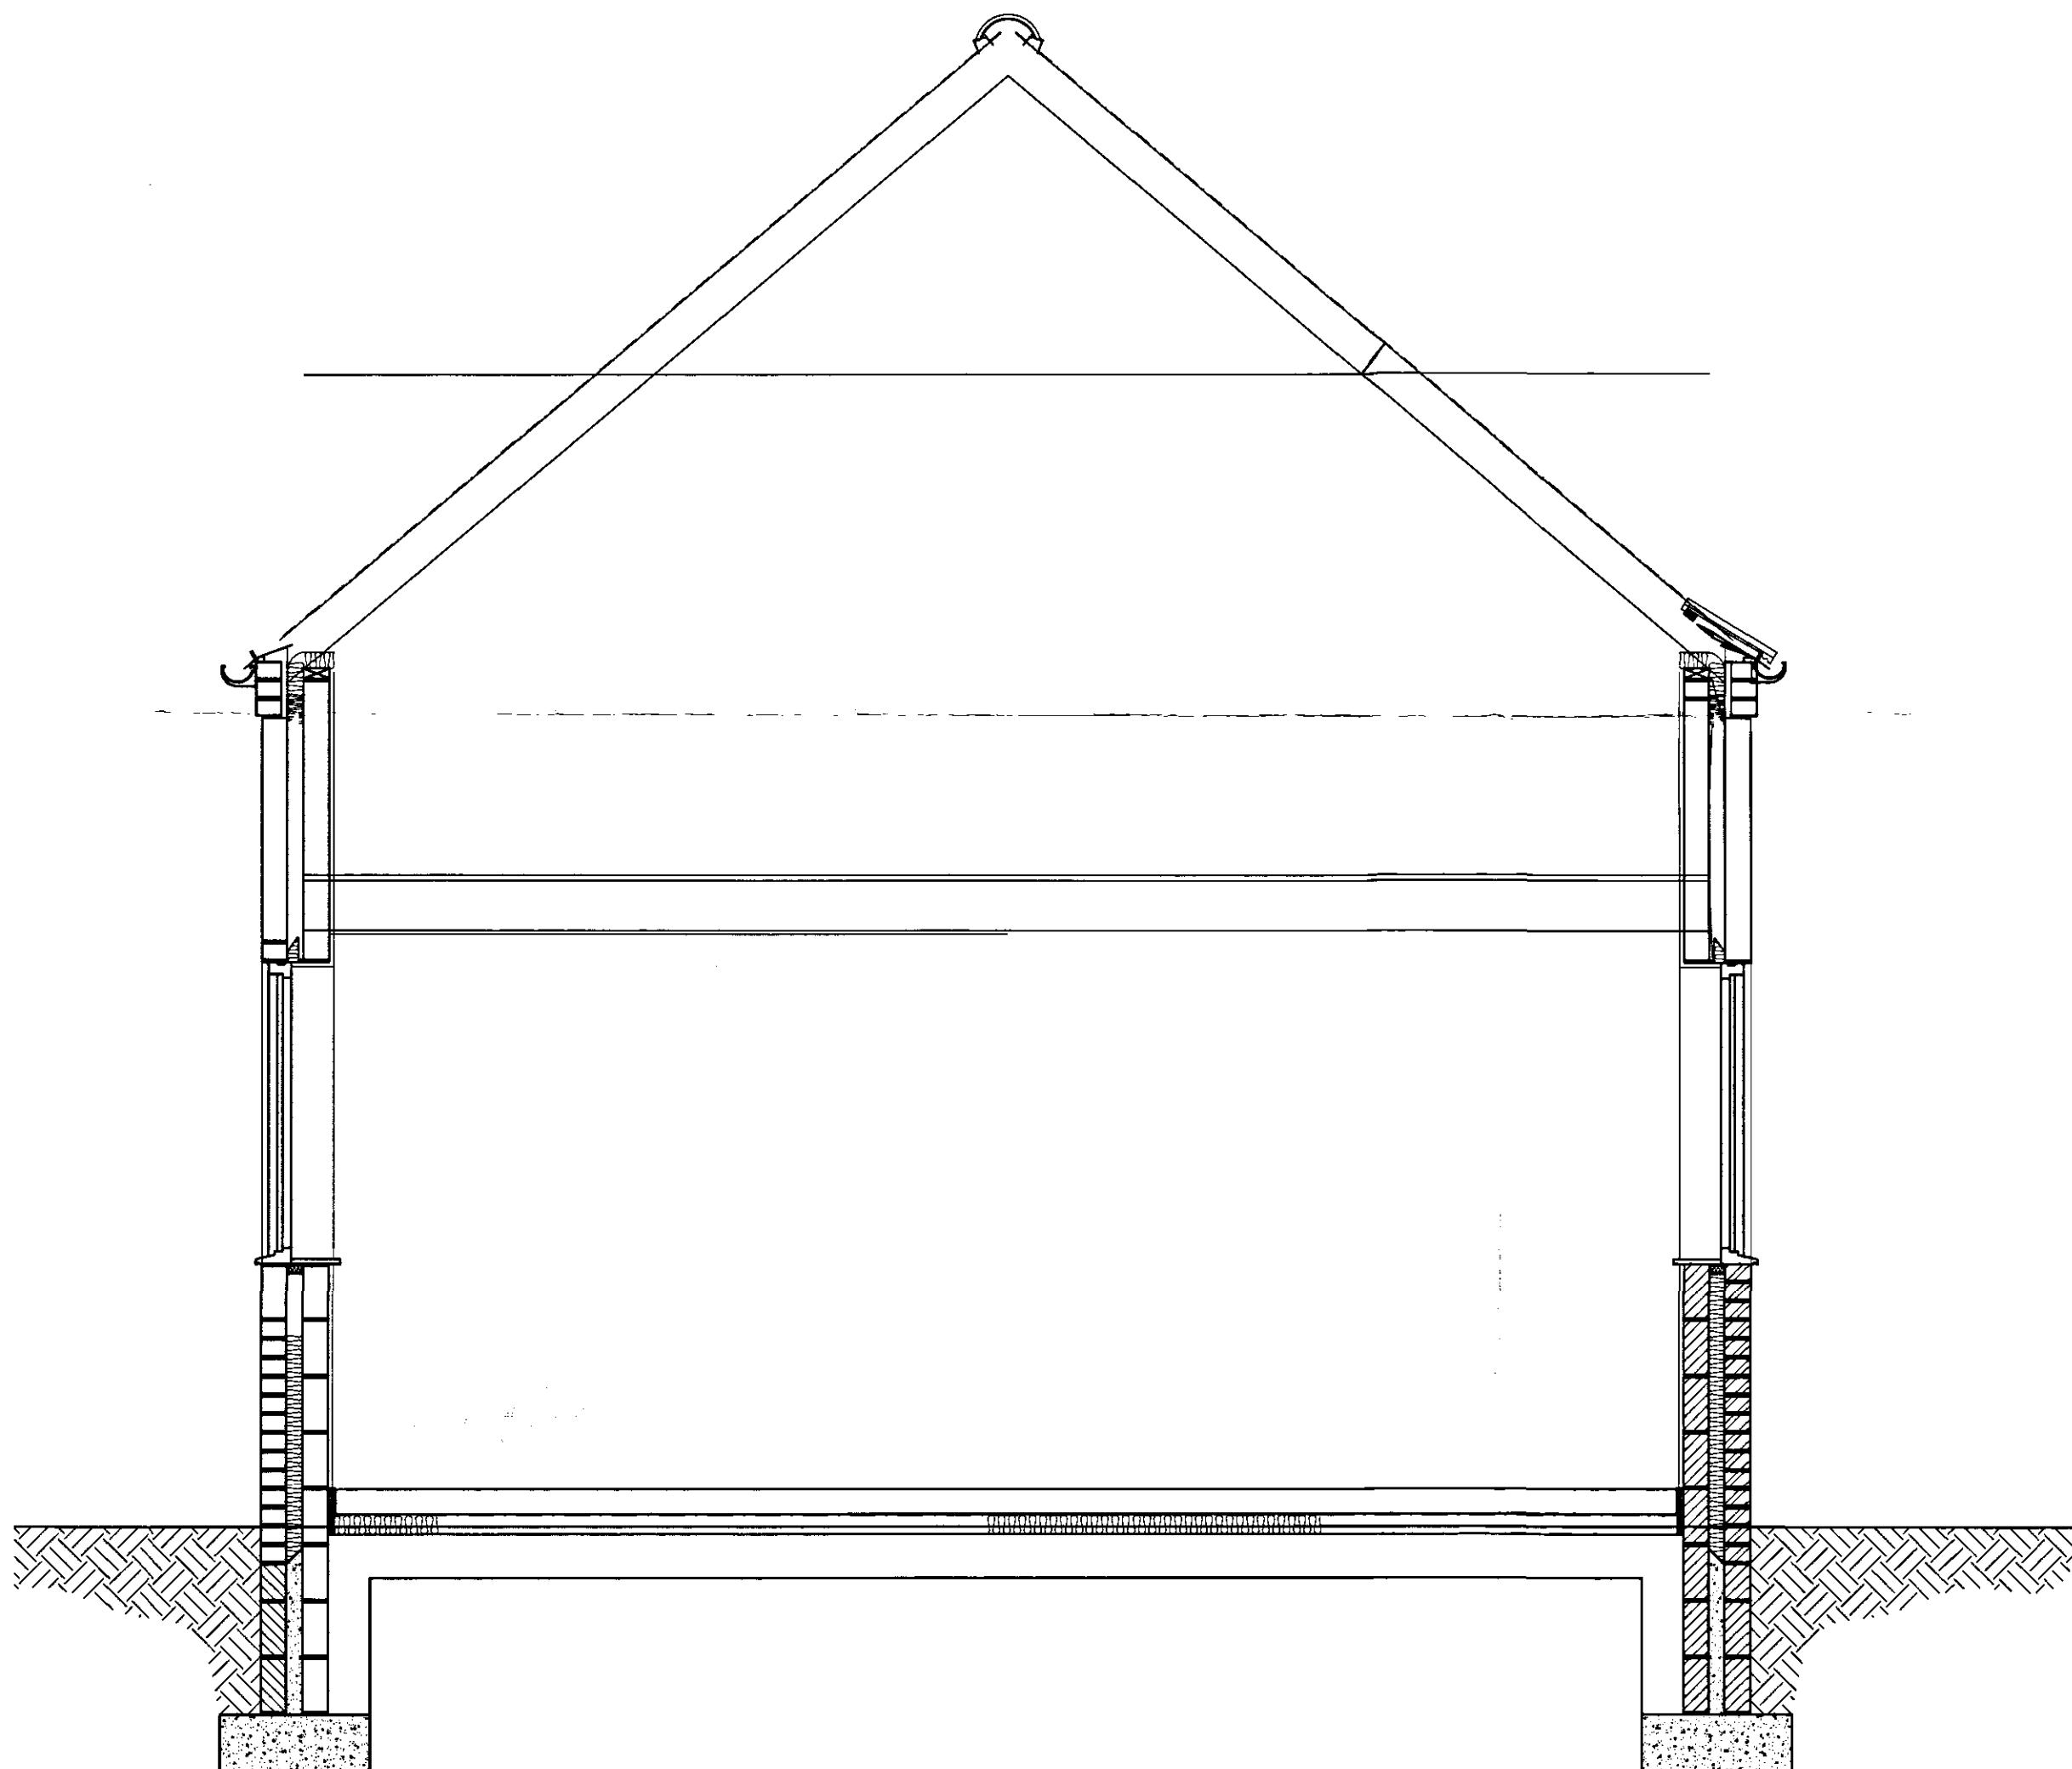

Section B-B
Scale 1:25

SHDC
Planning & Development
25 APR 2008
Ref: 0518/08

DETERMINED
PLAN

rev "B" - 02.04.08 - Amended to suit the Clients comments

rev "A" - 18.05.06 - Amended to suit the Planning Dept's comments

GENERAL CONDITIONS
Contractors are responsible for checking all dimensions on site when work commences and before ordering any materials. Any discrepancies should be brought to the attention of the Client for remedial action before commencing further.

All details shown are based on typical site conditions for that area, any abnormal conditions should be brought to the attention of the Client and Local Authority.

The notes shown are mainly to cover the requirements of Building Regulations and should not be treated as full specification.

No allowance has been made for any Structural Calculations, a "SAP" calculation, Soil Investigation or Flood Risk Assessment. If deemed necessary then these will be a chargeable extra. All steel beam sizes shown on drawing are all subject to confirmation from Structural Engineer.

All materials not specified to be of a standard suitable for the work proposed and be fit for purpose. All work to be in accordance with good building practice and all necessary BS codes for Workmanship on Building Sites.

Client : **Wilman Homes**
16 Cowbit Road
Spalding
PE11 2RD

Site : **Proposed Residential Development @ Horseshoe Road, Spalding**

remway
Design Ltd

2nd Floor - 88 Sheepmarket
Spalding
PE11 1BH
Tel : 01775 768 921
e-mail: enquiries@remwaydesign.co.uk

Date : march06 Scale : As Noted

Drawing No:
1077 - 02 "B"