


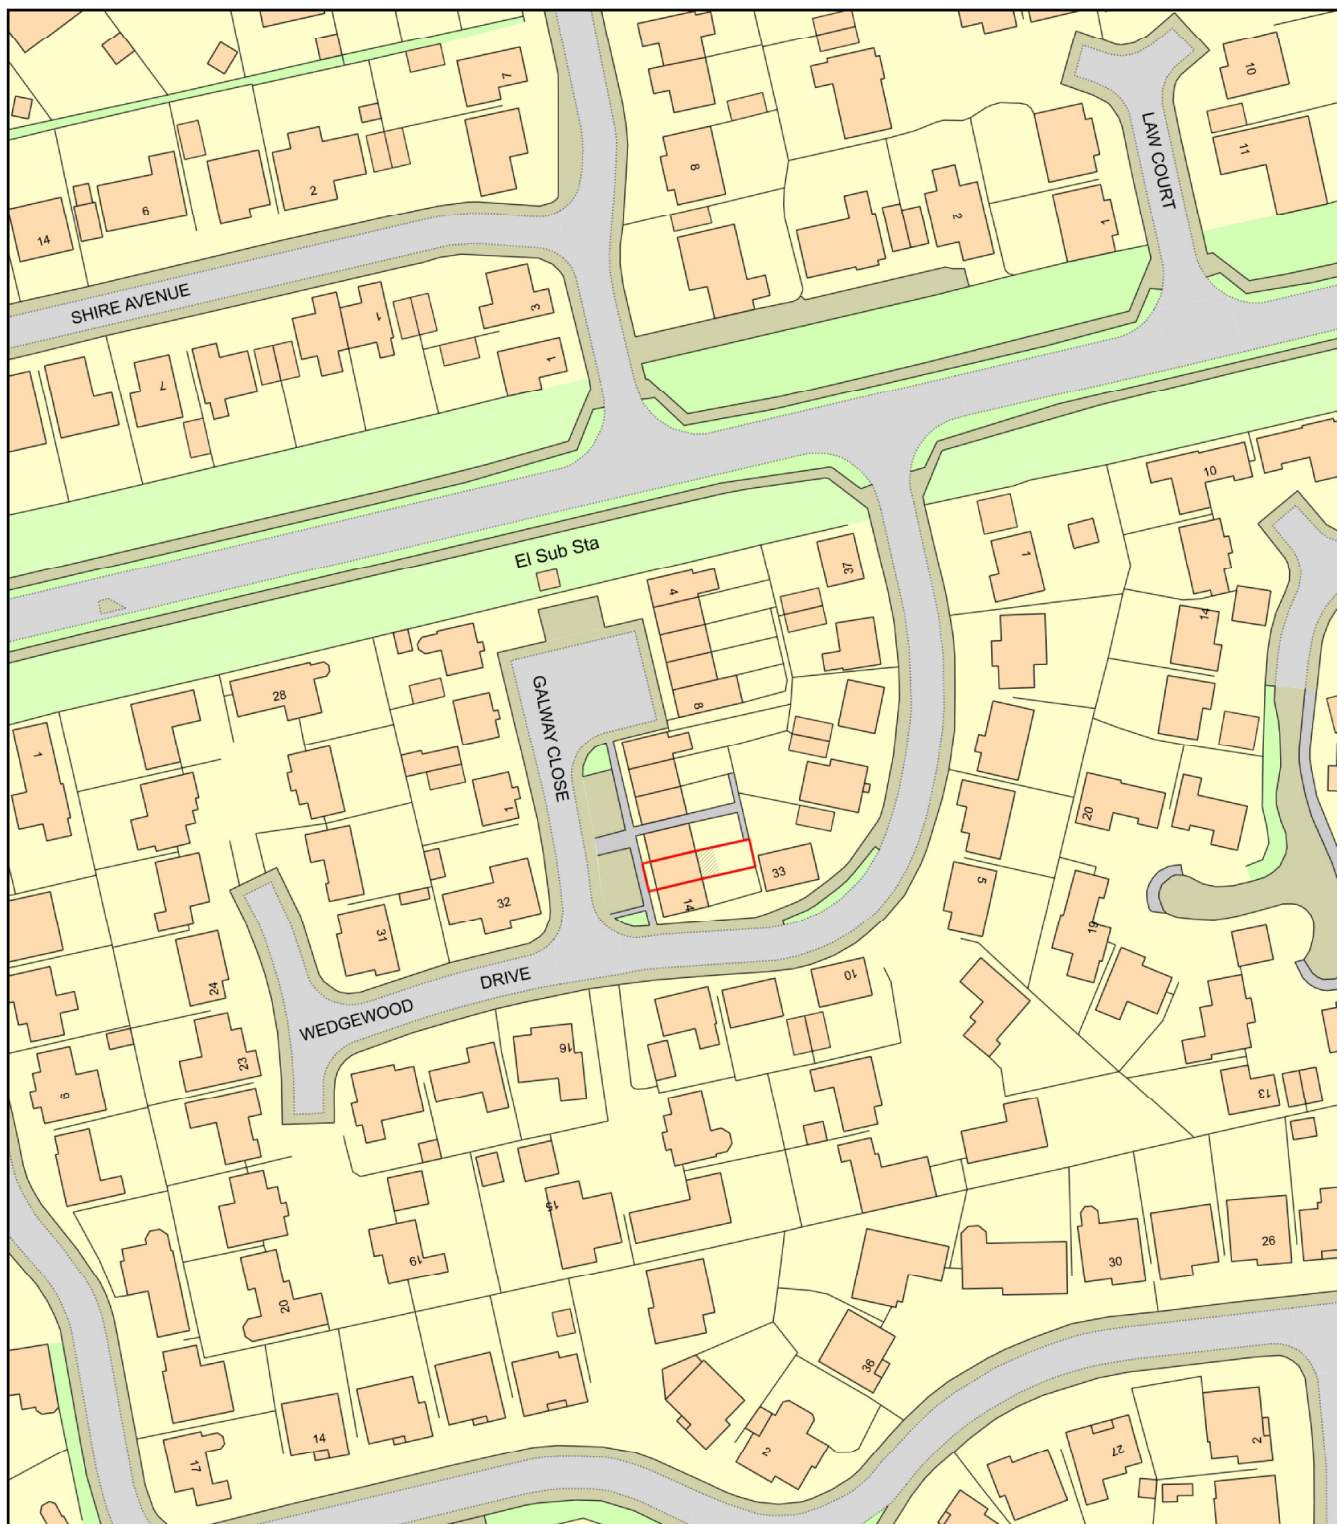

0 50
Metres



Location Plan

- 1 to 1250

Date Produced: 09 May 2021
Plan Reference Number: TQRQM21129211247305
Scale: 1:1250 @ A4
© Crown copyright and database rights 2021 OS 100042766

Client:
Mr & Mrs Grainger

Drawing Title:
Proposed Plans & Elevations

Project Title:
13 Galway Close, Spalding, PE11 3FL

Project / Drawing No: 2122_O3 P (O3) Date: May 2021