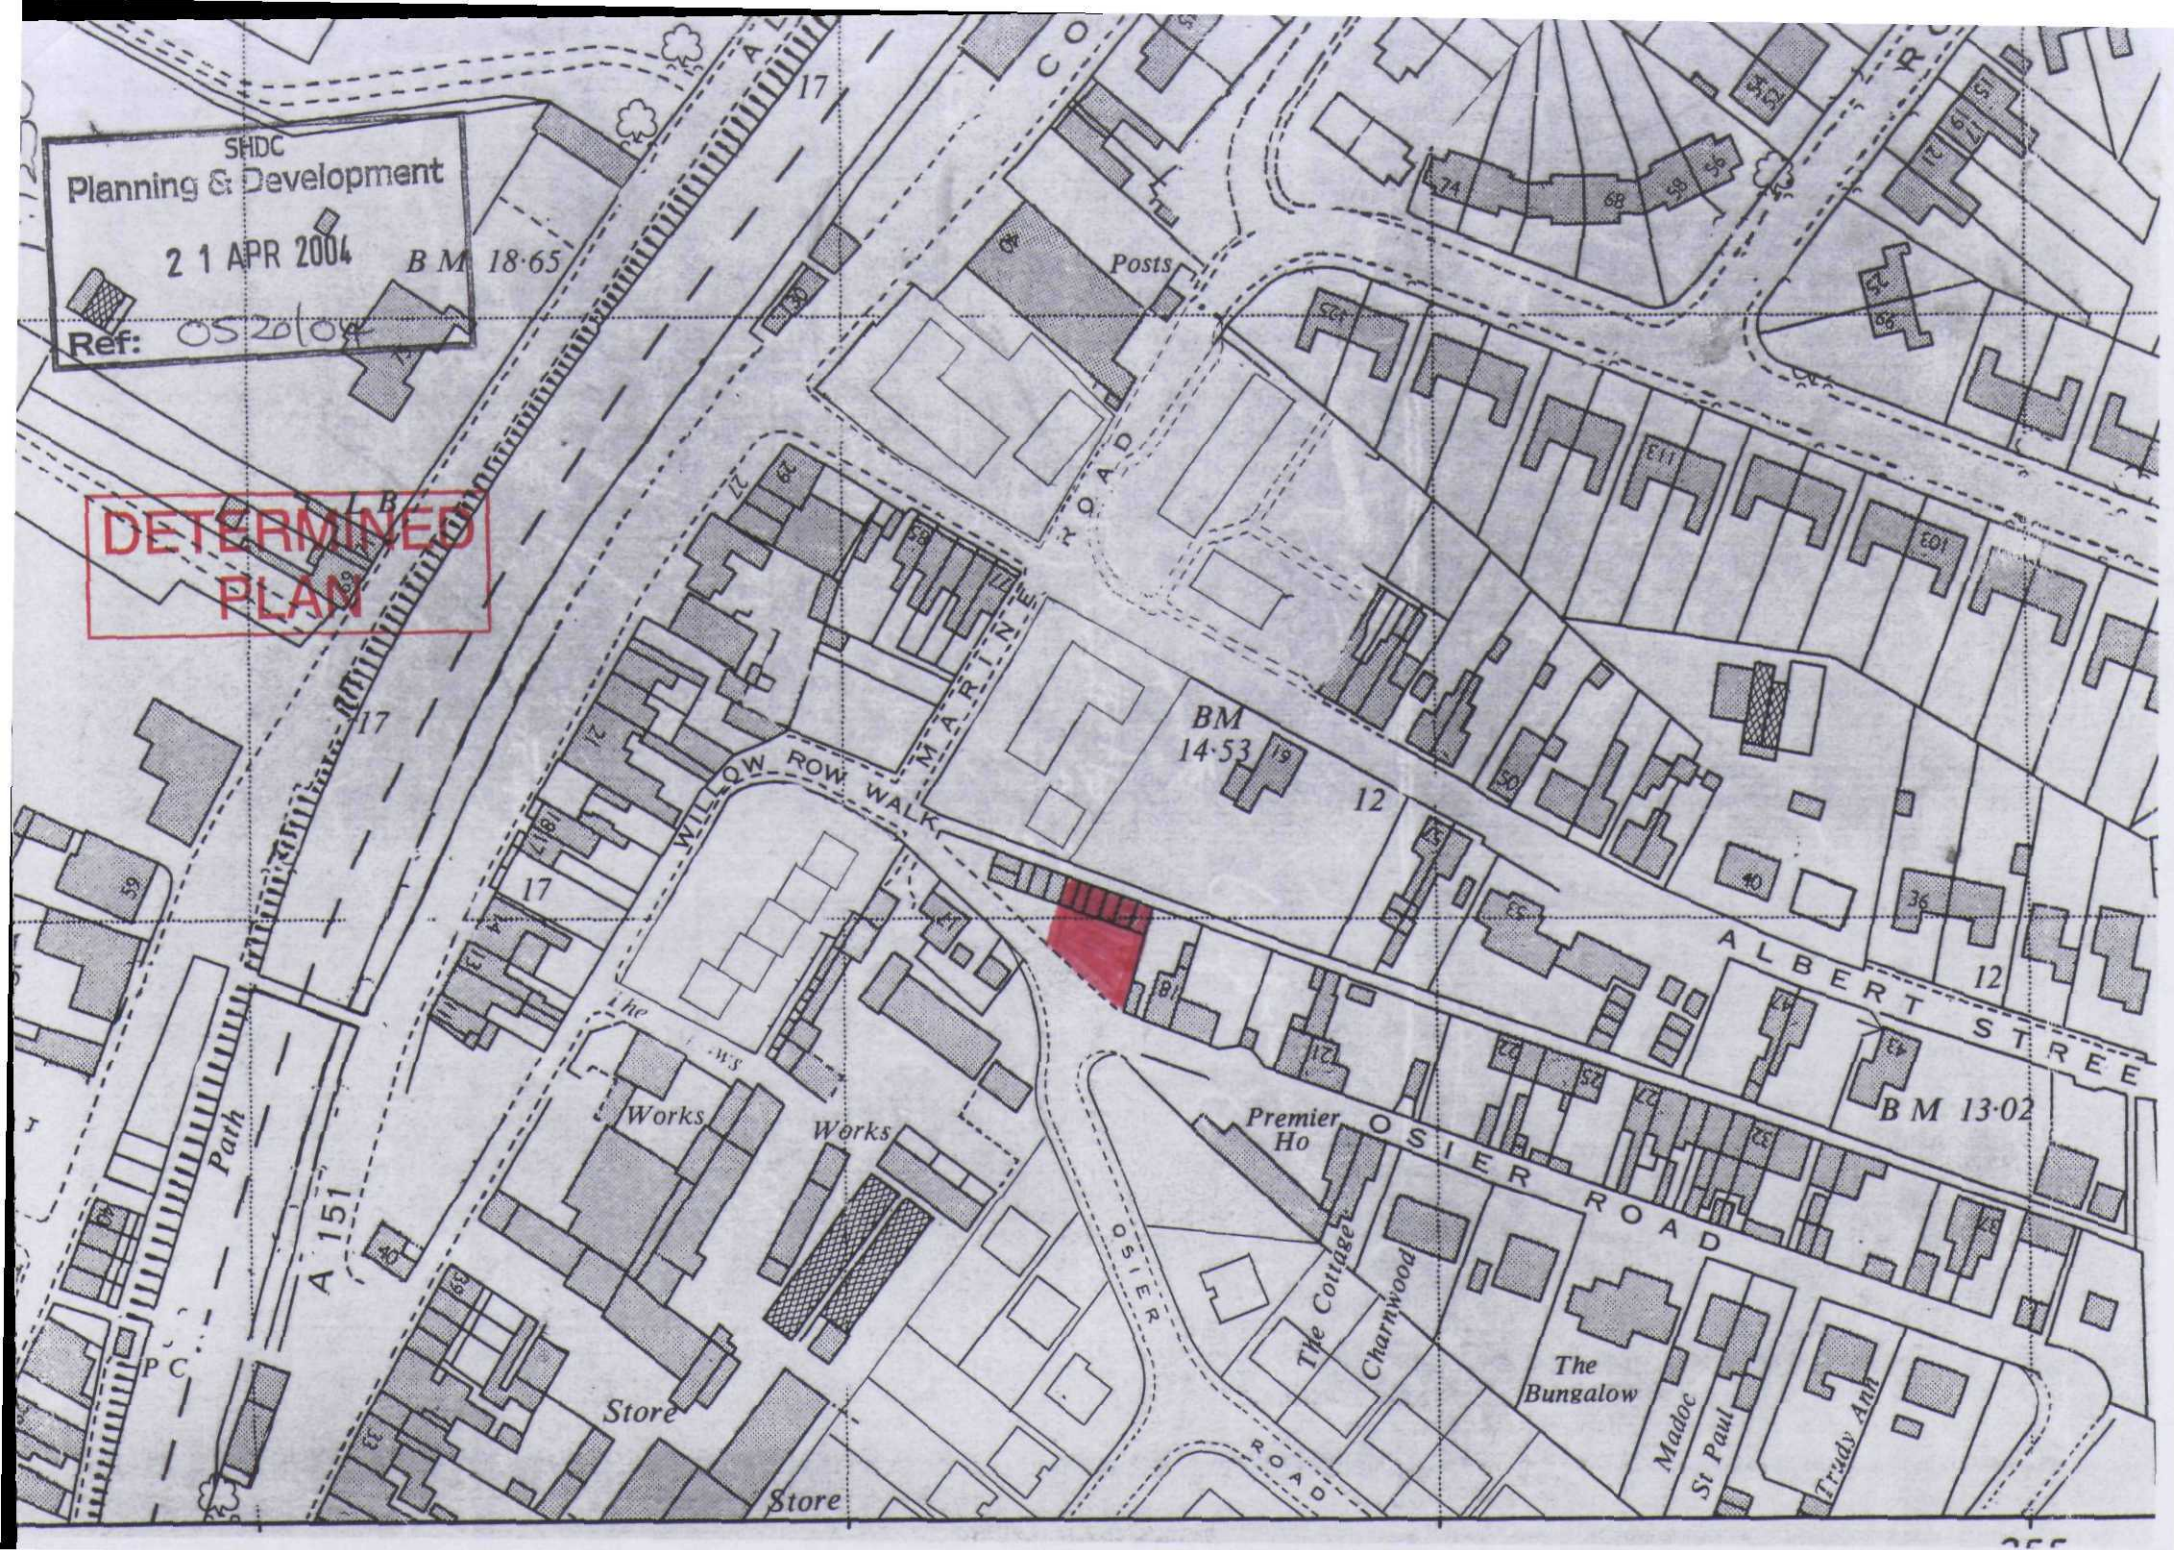

SHDC
Planning & Development
21 APR 2004
Ref: 0520/04
DETERMINED
PLAN
BM 18·65
BM 14·53
BM 13·02
MARINE ROAD
WILLOW ROW WALK
ALBERT STREET
OSIER ROAD
A 151
Path
Works
Works
Store
Store
Premier Ho
The Cottage
Charnwood
The Bungalow
Madoc
St Paul
Trudy Anh
Posts
P C