
ALL MEASUREMENTS ARE IN MILLIMETRES
DO NOT SCALE OFF DRAWING

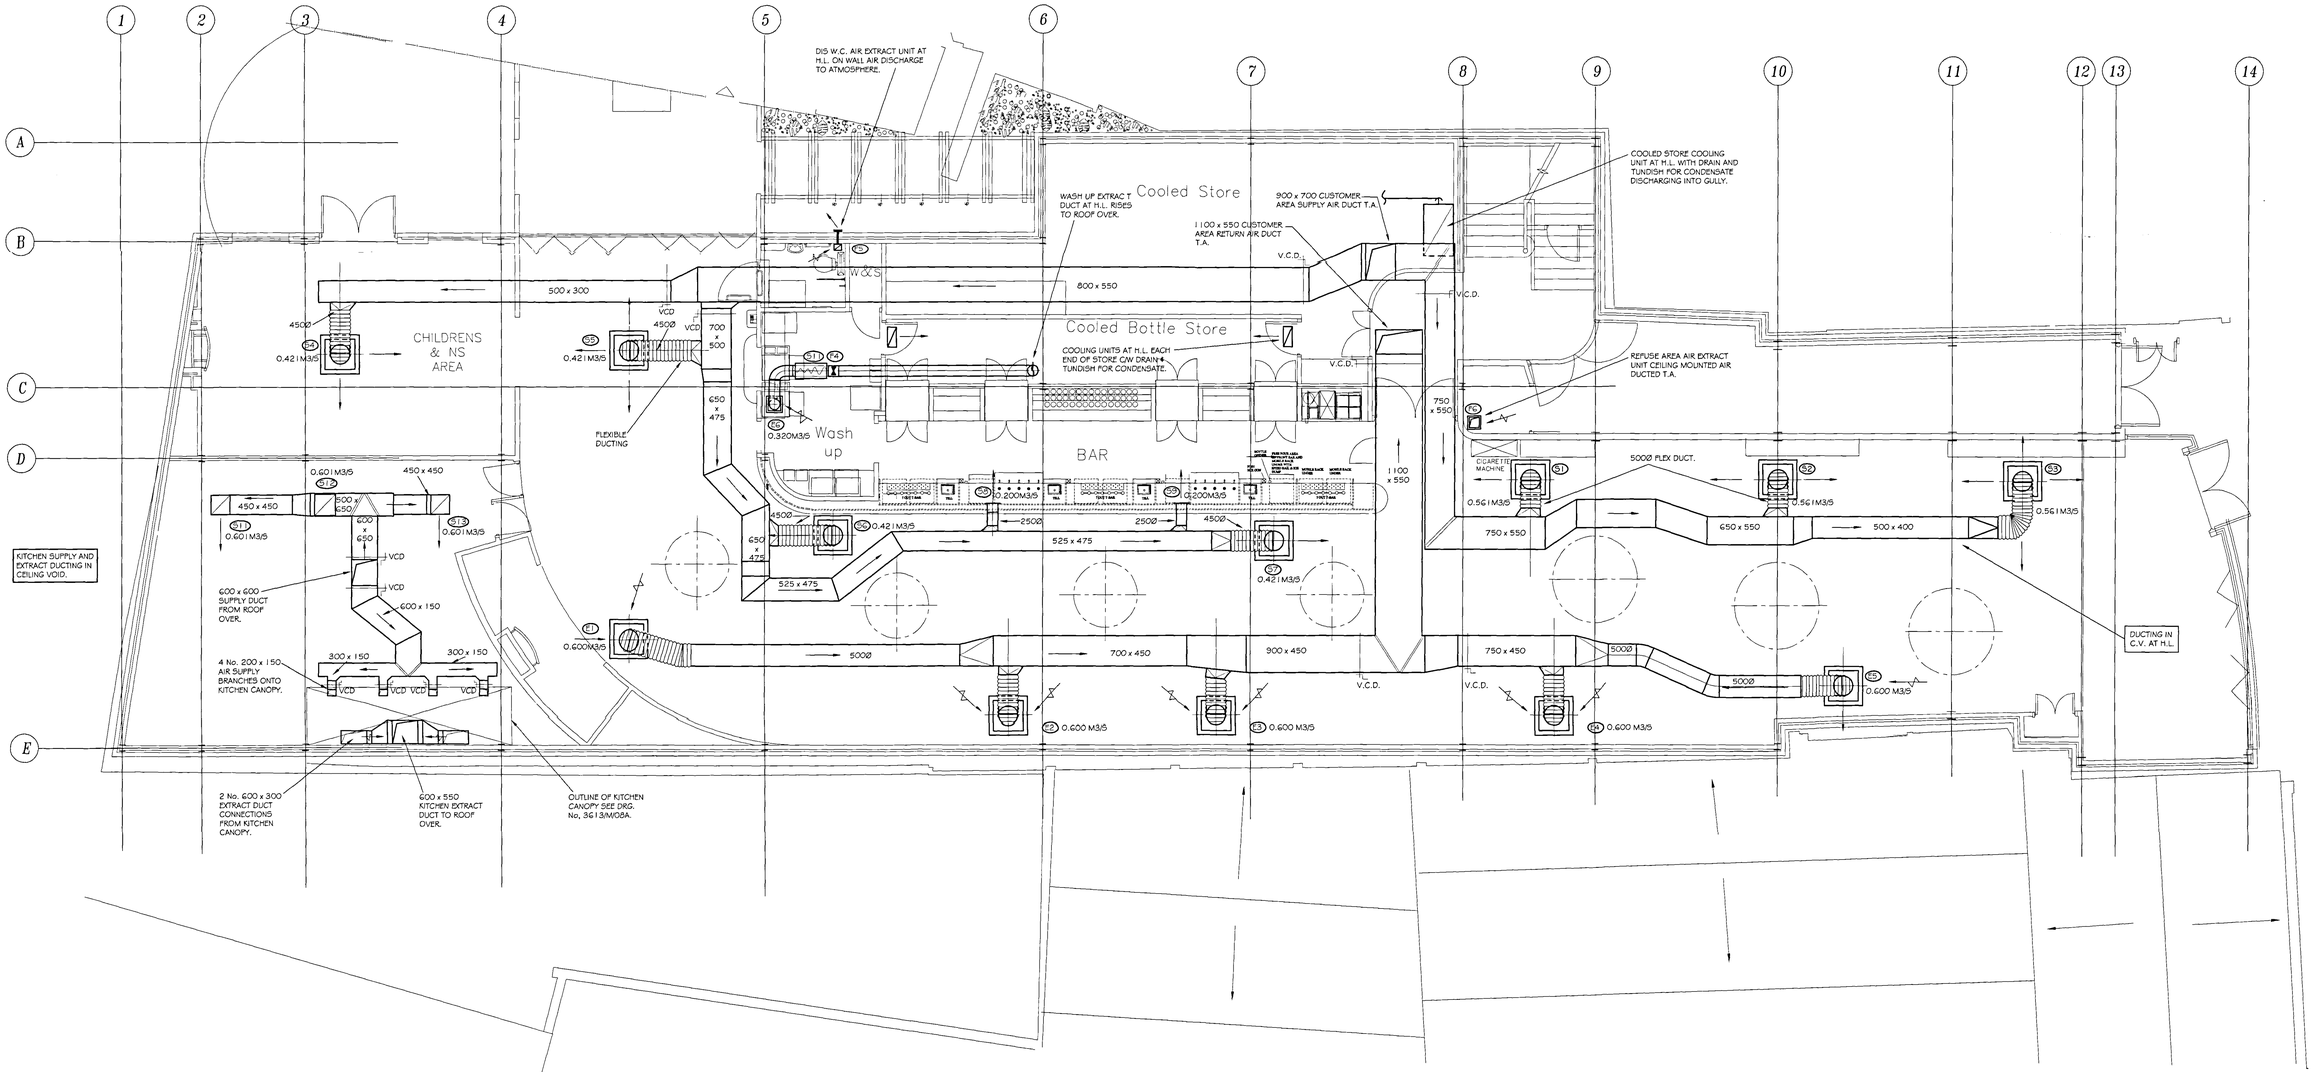


## PROPOSED GROUND FLOOR
1:50

SHDC
Planning & Development
21 APR 2004
Ref: 0521/04

| No | Date | Sig | Amendments |
|---|---|---|---|
| C | 13.12.02 | R.M. | CONSTRUCTION ISSUE |
| B | 27.11.02 | R.M. | REVISED TENDER ISSUE |
| A | 21.11.02 | R.M. | TENDER ISSUE |

Project
18-19 NEW ROAD
SPALDING
LINCOLNSHIRE

Title
VENTILATION SERVICES
GROUND FLOOR

Client
J.D.WETHERSPOON PLC


DWP CONSULTING
CONSULTING ENGINEERS : BUILDING SERVICES
Leicester Office
Cliffe House, Church Hill, Birstall, Leicester, Leicestershire. LE4 4DN
Tel: (0116) 2677017
Fax: (0116) 2672819
Birmingham Office
Innovation Centre, Central Boulevard, Blythe Valley Business Park, Solihull, West Midlands. B90 8AJ
Tel: (0121) 5069161
Fax: (0121) 5069162
E-mail: m&e@dwpconsulting.co.uk


Scale 0 1 2 3 4

| Drawn | Approved |
|---|---|
| R.M./S.J.A. | |
| Date | Approx scale |
| OCT 02 | 1:50 |

Drawing Number
3613/M/01C