
ALL MEASUREMENTS ARE IN MILLIMETRES
DO NOT SCALE OFF DRAWING

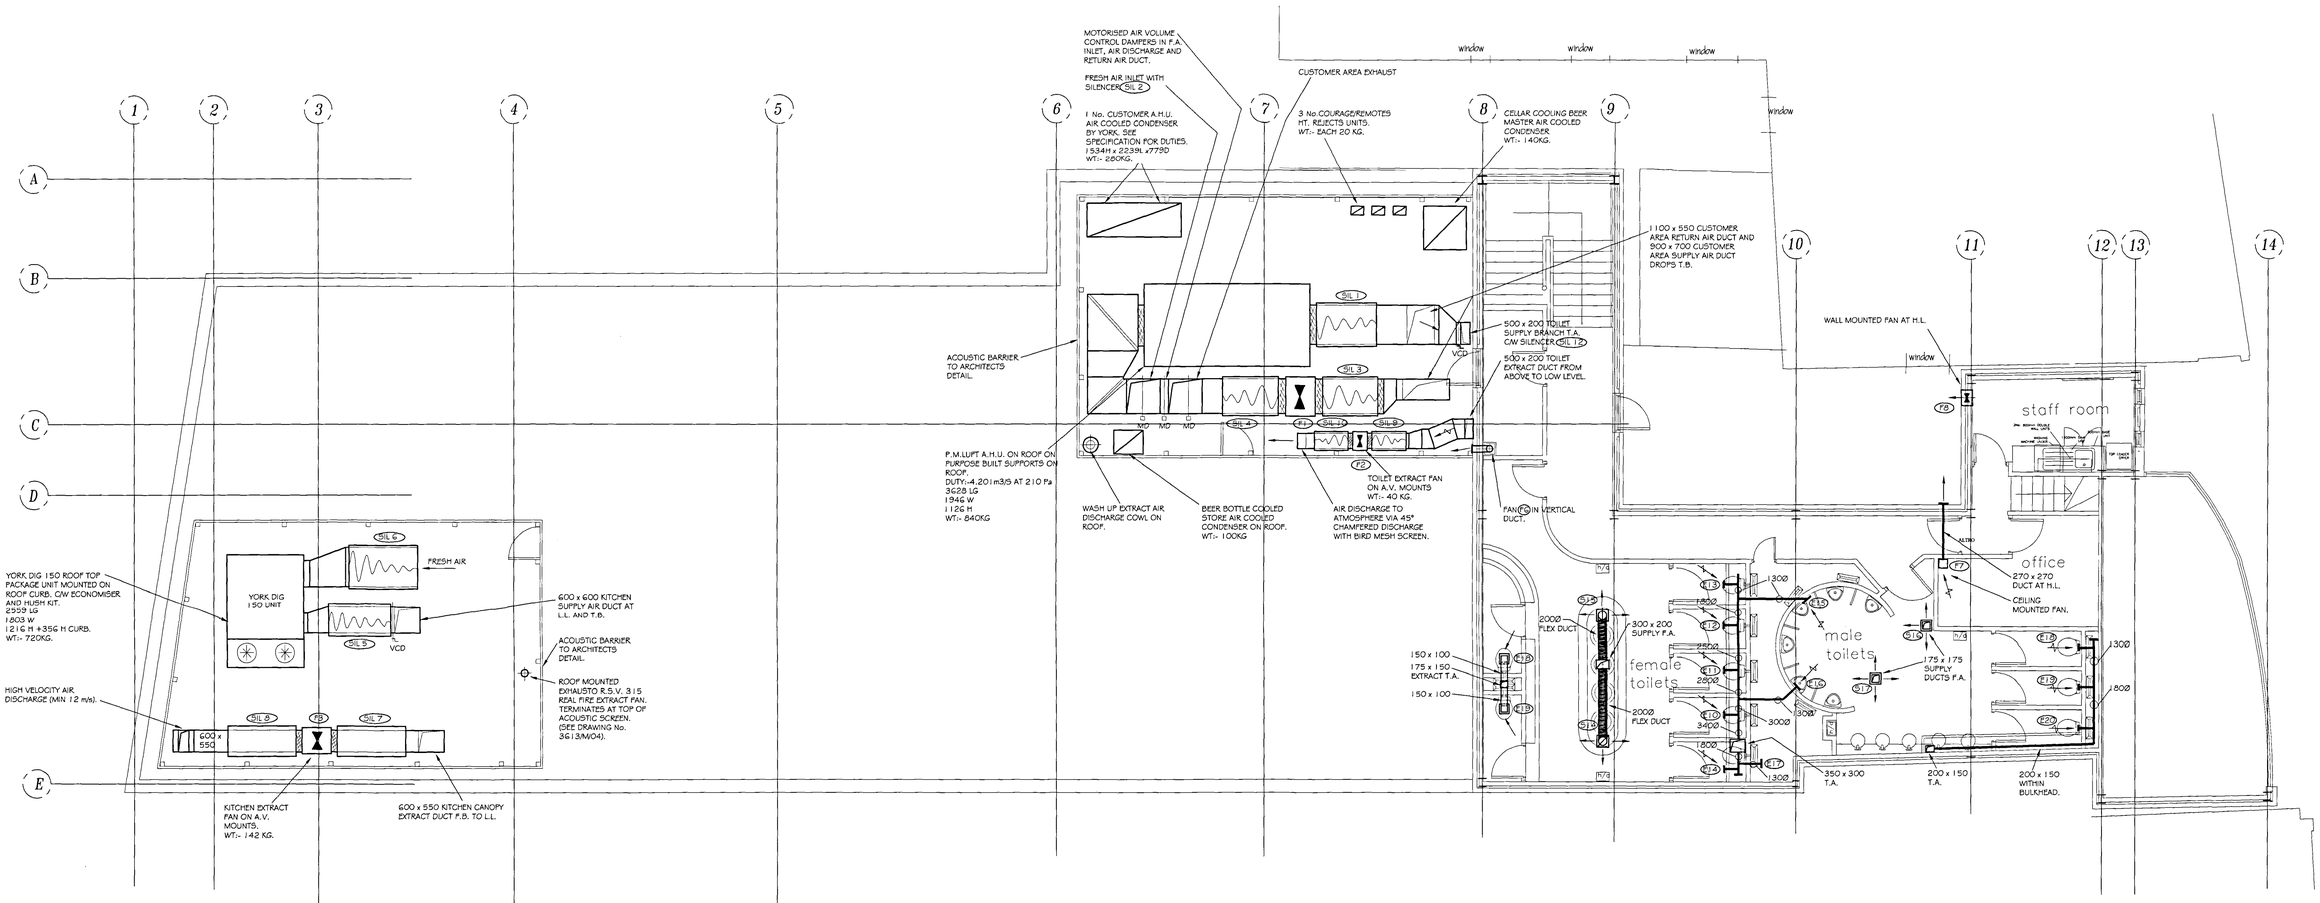

PROPOSED FIRST FLOOR
1:50

No	Date	Sig	Amendments
C	13.12.02.	R.M.	CONSTRUCTION ISSUE
B	25.11.02.	R.M.	REVISED TENDER ISSUE
A	19.11.02.	R.M.	TENDER ISSUE

Project

18-19 NEW ROAD
SPALDING
LINOLNSHIRE

Title

VENTILATION SERVICES
FIRST FLOOR

Client

J.D.WETHERSPOON PLC

2001-036
RECEIVED
19 APR 2004

DWP CONSULTING
CONSULTING ENGINEERS : BUILDING SERVICES
Leicester Office
Cliffe House, Church Hill, Birstall, Leicester, Leicestershire. LE4 4DN
Tel: (0116) 2677017
Fax: (0116) 2673819
Birmingham Office
Innovation Centre, Central Boulevard, Blythe Valley Business Park, Solihull, West Midlands B90 8AJ
Tel: (0121) 5069161
Fax: (0121) 5069162
E-mail: m&e@dwpconsulting.co.uk

Drawn	Approved
B.M./T.S.	
Date	Approx scale
OCT 02	1:50

Drawing Number
3613/M/02C

SHDC Planning & Development
21 APR 2004
0321/04

DETERMINED PLAN