

NOTES:

SOVEREIGN



DO NOT SCALE. USE FIGURED DIMENSIONS ONLY.
CHECK ON SITE AND ALL DISCREPANCIES TO BE
REPORTED TO GBM CIVILS - DESIGN & BUILD.

AMENDMENTS:

REF.	DESCRIPTION	DATE	BY

CLIENT:
Sovereign Homes Ltd

PROJECT:
Queens Road
Spalding

TITLE:
Road and Sewer Layout

SCALE:
1:250

DATE:
November 2005


DRAWING No:
0514/01

DRAWN BY:
[Signature]

CHECKED BY:
[Signature]

GBM
CIVILS - DESIGN & BUILD.



Unit 19 Station Estate
Newbridge Hill
Louth
Lines LN11 0JT
tel: 01507 607944
fax: 01507 607900
email: enquiries@gbmcivils.com

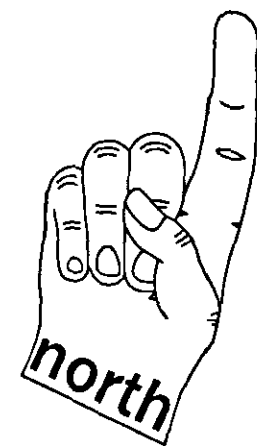


MEDLOCK CRESCENT

QUEENS ROAD


Manhole Schedules - Flow								
Manhole Name	Cover Level	Layout Diagram	Pipe	Inverts	Pipe Diameter	Manhole Size	Manhole Class	Manhole Cover
F01	3.500	[Diagram]	1	2.141	150	1200	X	D400
1872 134 2043 737	1.359	[Diagram]	0	2.141	150	1200	B	D400
F02	3.500	[Diagram]	1	1.708	150	1200	B	D400
2018 473 2037 488	1.794	[Diagram]	0	1.708	150	1200	X	D400
F03	3.178	[Diagram]	1	1.582	150	1200	X	D400
2025 948 2053 554	1.945	[Diagram]	0	1.582	225	EX	EX	EX
F04	3.152	[Diagram]	1	1.360	225 EX	EX	EX	EX
2091 433 2043 414	1.772	[Diagram]	0	1.360	225	EX	EX	EX
Manhole Schedules - Storm								
Manhole Name	Cover Level	Layout Diagram	Pipe	Inverts	Pipe Diameter	Manhole Size	Manhole Class	Manhole Cover
S01	3.500	[Diagram]	1	2.290	150	1500	X	D400
1880 904 2041 837	1.518	[Diagram]	0	1.861	800	1500	X	D400
S02	3.500	[Diagram]	1	1.518	500	1500	X	D400
2014 535 2036 542	1.582	[Diagram]	0	1.918	800	1500	X	D400
S03	3.500	[Diagram]	1	2.358	500	1500	X	D400
2017 254 2045 818	1.602	[Diagram]	0	1.958 1.612	150 = Hydrobrake 150 EX	1500	X	D400
S04	3.500	[Diagram]	1	1.883	150	1350	X	D400
2017 665 2011 482	1.817	[Diagram]	0	1.883	375 EX	1350	X	D400

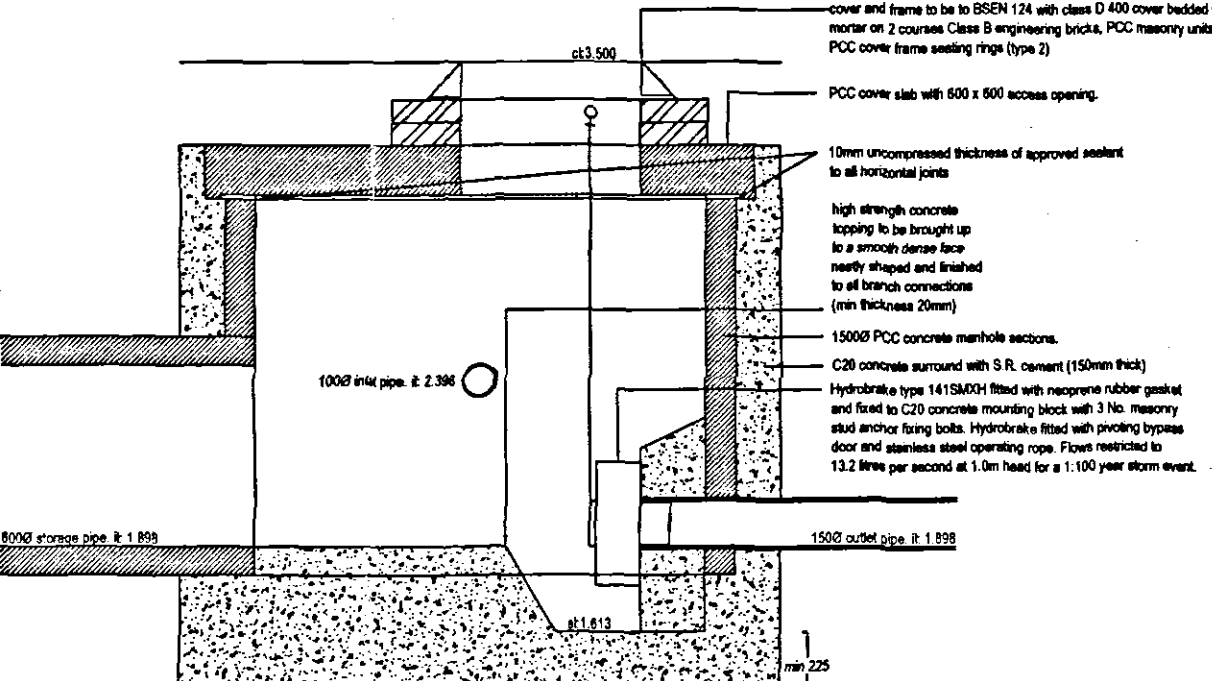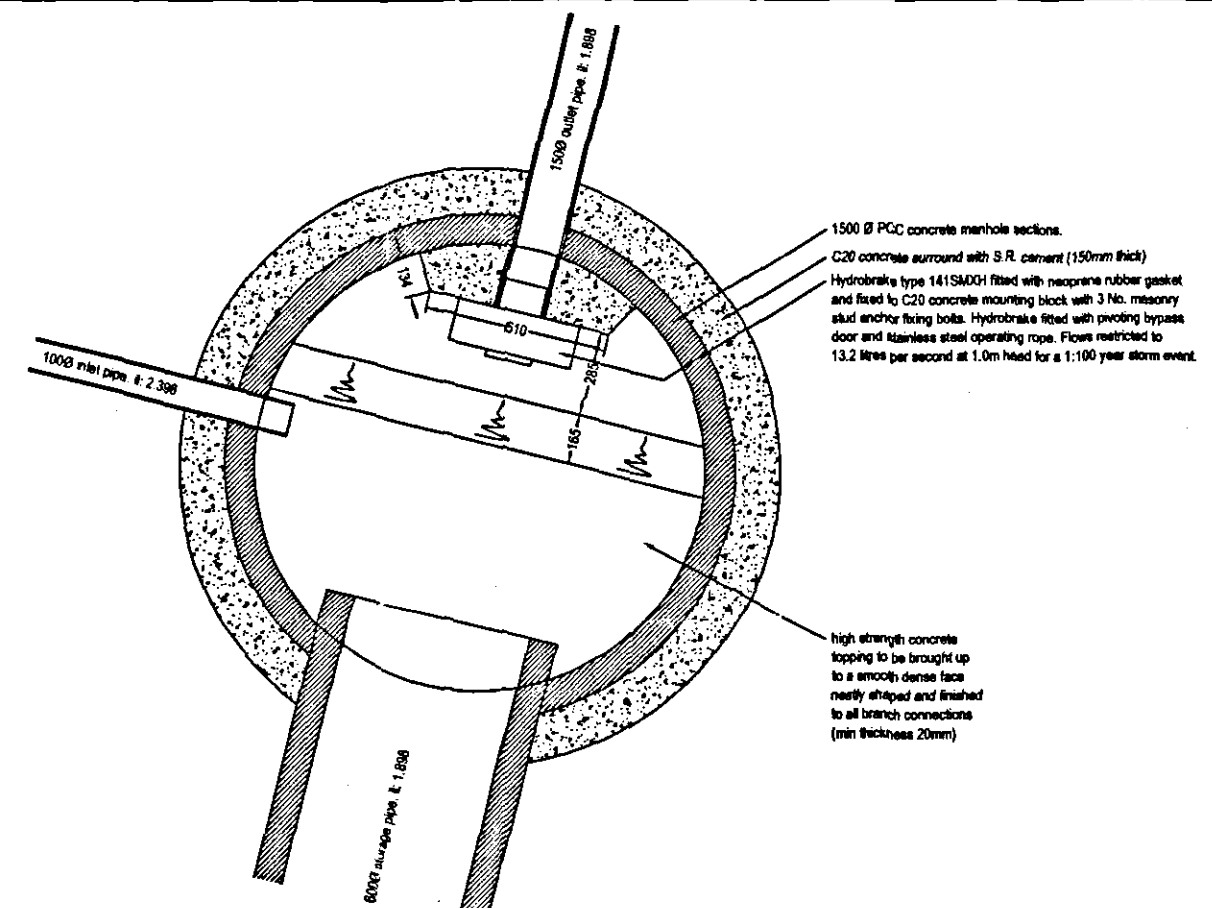

S03 Hydrobrake manhole detail. Scale 1:25

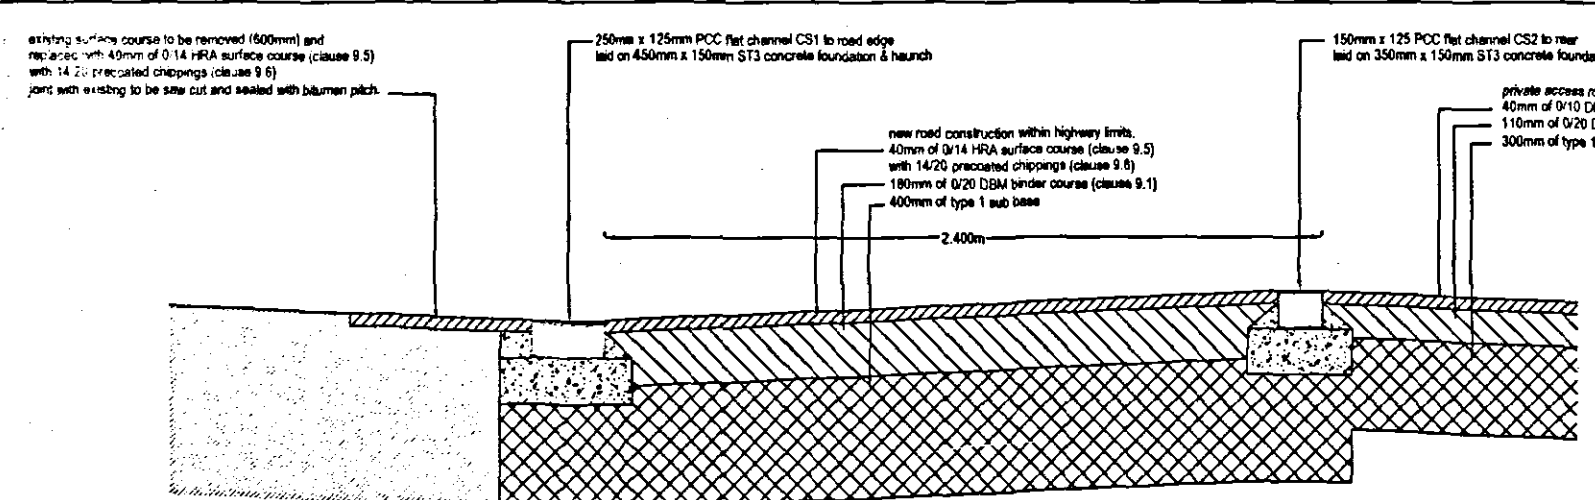

Site Entrance tie-in detail. Scale 1:25

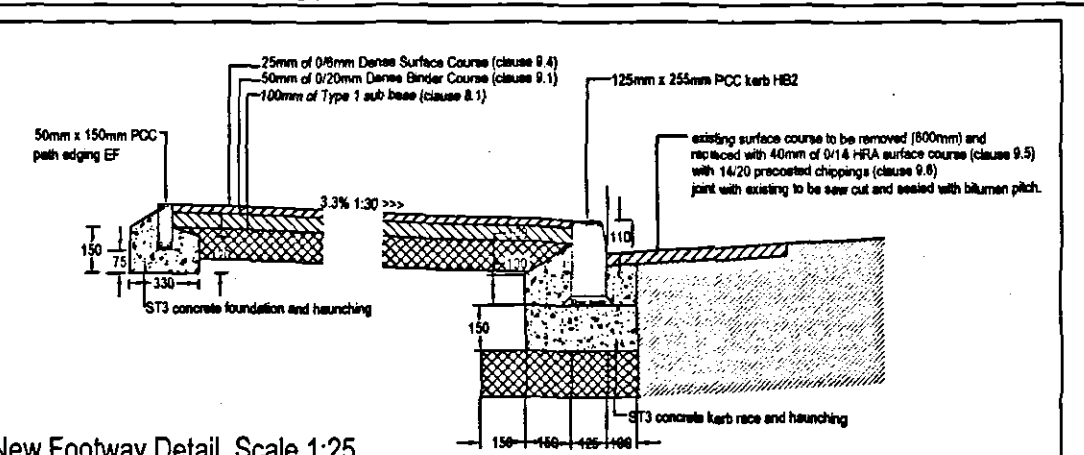

New Footway Detail. Scale 1:25

SHDC
PLANNING & DEVELOPMENT
12 APR 2006
Ref. 0322/06

**DETERMINED
PLAN**