


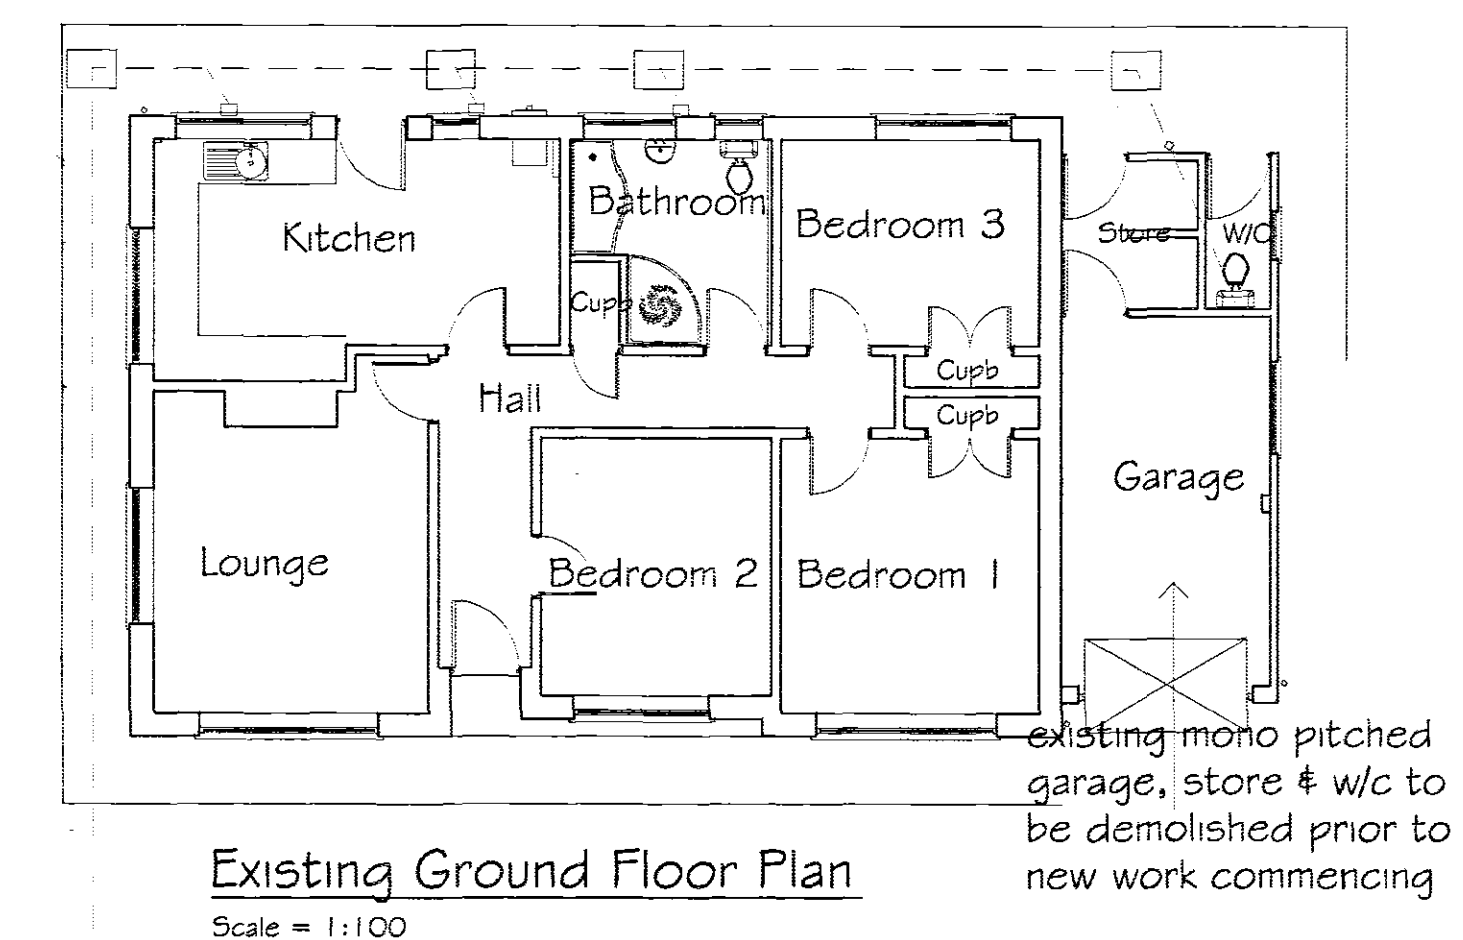

A Revised to suit SHDC
Pre-Planning & clients
comments

REVISIONS		BY	DATE
DRAWN	MJW	DATE	31.7.0
SCALE	1 / 50	CHECKED	

CLIENT Mr. & Mrs D. Bowman
8 South Drive
Spalding
Lincs
PE11 3BD

PROJECT Proposed demolish existing attached garage / store & construct single storey side / rear extension & internal alterations of detached double garage

DETAILS



Malcolm Watson
Architectural - Detailing Services
Residential - Commercial - Industrial - Agriculture
Planning & Building Regulations submissions

13 Wimberley Way, Pinchbeck, Spalding, Lincs. PE11 3RY.
Tel / Fax 01775 767650
email: m.watson@pinchbeck.co.uk

DRWG No. 211/1/2007