




Existing Front Elevation



Proposed Front Elevation

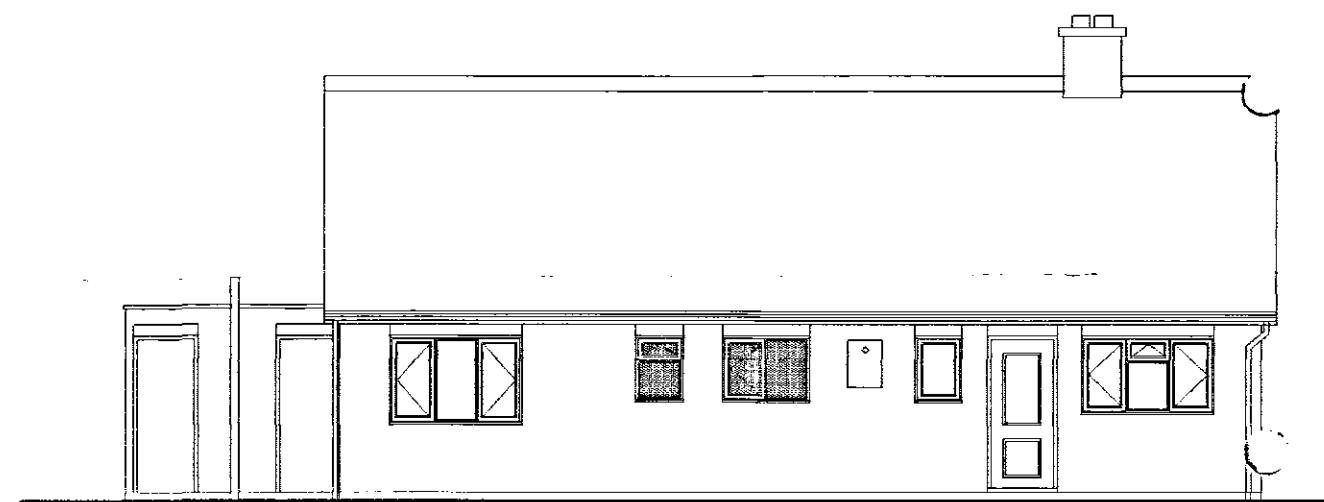


Existing Rear Elevation




Proposed Rear Elevation




View on arrow A

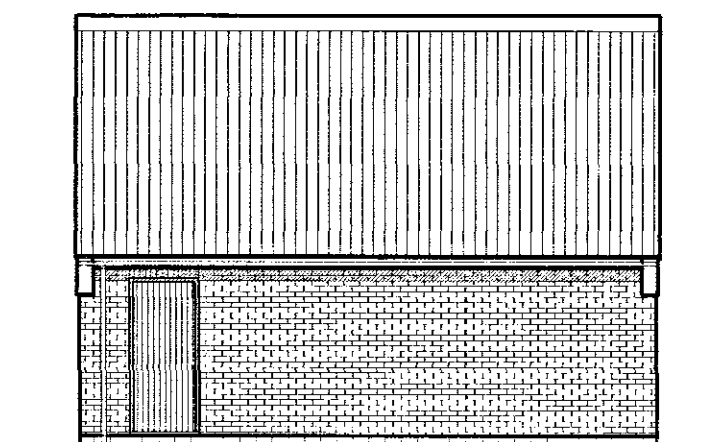


View on arrow B

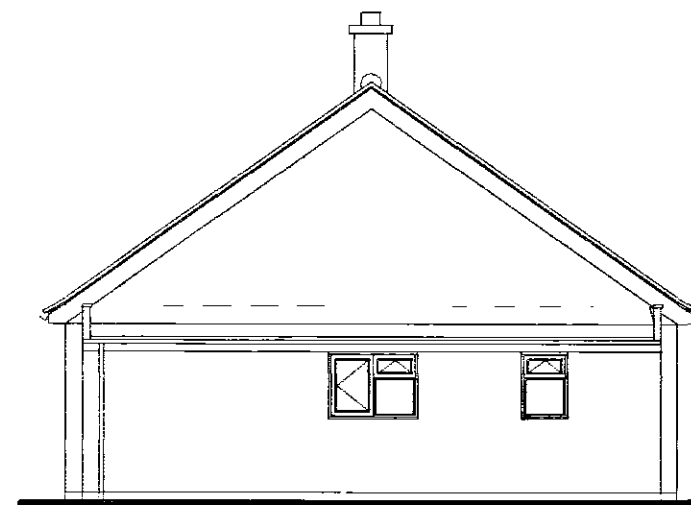

Existing Side Elevation  
facing Charinton Farm

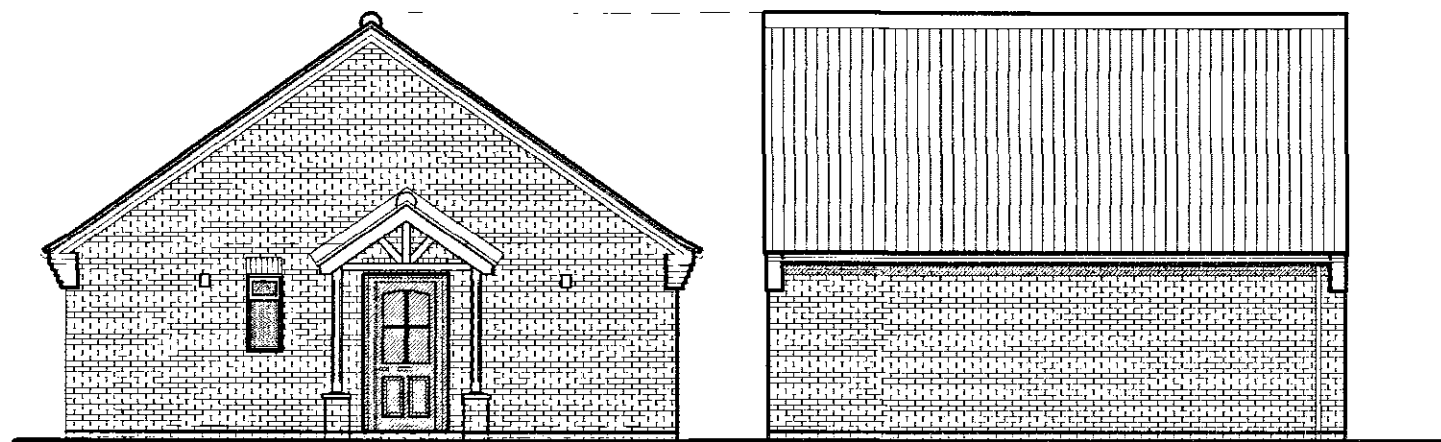

Proposed Side Elevation  
facing Charinton Farm

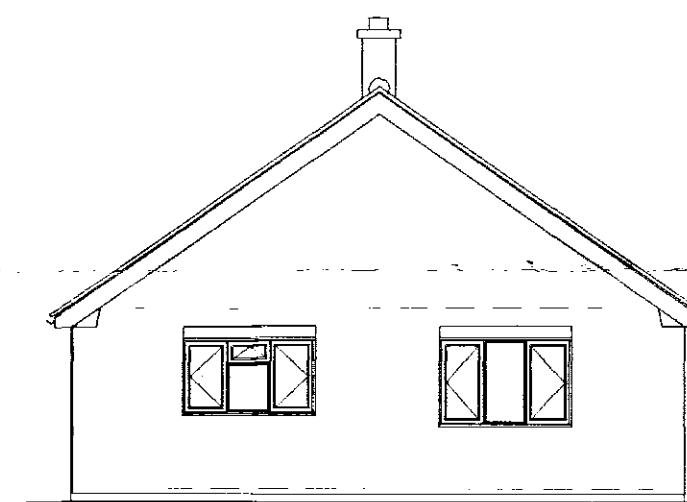

Existing Side Elevation  
facing No. 9 South Drive



Proposed Side Elevation  
facing No. 9 South Drive

remove existing gable fascia board & soffit provide new header / stretcher bwk. to underside of new tile asb. verge with feature corbeling

|   |         |         |         |
|---|---------|---------|---------|
| A Revised to suit SHDC Pre-Planning & clients comments   |         | myw     | 1/4/08  |
| REVISIONS   |         | BY      | DATE    |
| DRAWN   | MJW     | DATE    | 31.7.07 |
| SCALE   | 1 / 100 | CHECKED |         |
| CLIENT<br>Mr. & Mrs D. Bowman<br>8 South Drive<br>Spalding<br>Lincs<br>PE11 3BD   |         |         |         |
| PROJECT<br>Proposed demolish existing attached garage / store & construct single storey side / rear extension & internal alterations & detached double garage   |         |         |         |
| DETAILS<br>Existing / Proposed Elevations   |         |         |         |
| <div>  <b>Malcolm Watson</b><br/>           Architectural - Detailing Services<br/>           Residential - Commercial - Industrial - Agricultural<br/>           Planning &amp; Building Regulations submissions<br/> <small>13 Wimberley Way, Pinchbeck, Spalding, Lincs. PE11 3RY.<br/>           Tel / Fax : 01775 767650<br/>           email : myw.13@btinternet.com</small> </div> |         |         |         |
| DRWG No. 211/2/2007 <sup>A</sup>   |         |         |         |