SOUTH HOLLAND DISTRICT COUNCIL

Town and Country Planning Act 1990

Advertisement Consent

Reference: H16/0522/93 Received:29-JUN-93 Type:ADVERTISEMENT

Name: Paragon Petcare UK Ltd
Woolram Wygate
Spalding
Lincs
PE11 1PB

Agent: Gerald Eve
170 Edmund Street
Birmingham
B3 2HB

Description: Fascia sign erected on two metal legs

Location : Woolram Wygate Spalding
Lincs

South Holland District Council hereby give notice that CONSENT HAS BEEN GRANTED for the display of advertisements in accordance with the application and plans submitted, subject to the following conditions:

1 (a) All advertisements displayed and any land used for the display of advertisements, shall be maintained in a clean and tidy condition to the reasonable satisfaction of the Local planning Authority;
(b) Any structure or hoarding erected or used principally for the purpose of displaying advertisements shall be maintained in a safe condition.
(c) Where any advertisement is required under the Regulations to be removed, the removals shall be carried out to the reasonable satisfaction of the Local Planning Authority;
(d) No advertisement is to be displayed without the permission of the owner of the site or any other person with an interest in the site entitled to grant permission.
(e) No advertisement shall be sited or displayed so as to obscure, or hinder the ready interpretation of, any road traffic sign, railway signal or aid to navigation by water or air, or so as otherwise to render hazardous the use of any highway, railway, waterway (including any coastal waters) or aerodrome (civil or military).
(f) This consent shall be for a period of five years.

Reason: Required by the Town and Country Planning (Control of Advertisements) Regulations 1989.

BRIAN SMITH Dip TP MRTPI Director of Planning & Building Control Services

Planning & Building Control Department, Council Offices, Priory Road, Spalding, Lincolnshire. PE11 2XE (Tel: 0775 761161)

SOUTH HOLLAND DISTRICT COUNCIL


Director of Planning and Building Control Services
01-SEP-93 H16/0522/93

This decision refers only to that required for the purposes of the Town and Country Planning Act and not for Building Regulations or any other legislation. See enclosed notes relating to rights of appeal.

BRIAN SMITH Dip TP MRTPI Director of Planning & Building Control Services

Planning & Building Control Department, Council Offices, Priory Road, Spalding, Lincolnshire. PE11 2XE (Tel: 0775 761161)

B P. NUTRITION U.K. LIMITED
WOOLRAM WYGATE SPALDING LINCOLNSHIRE

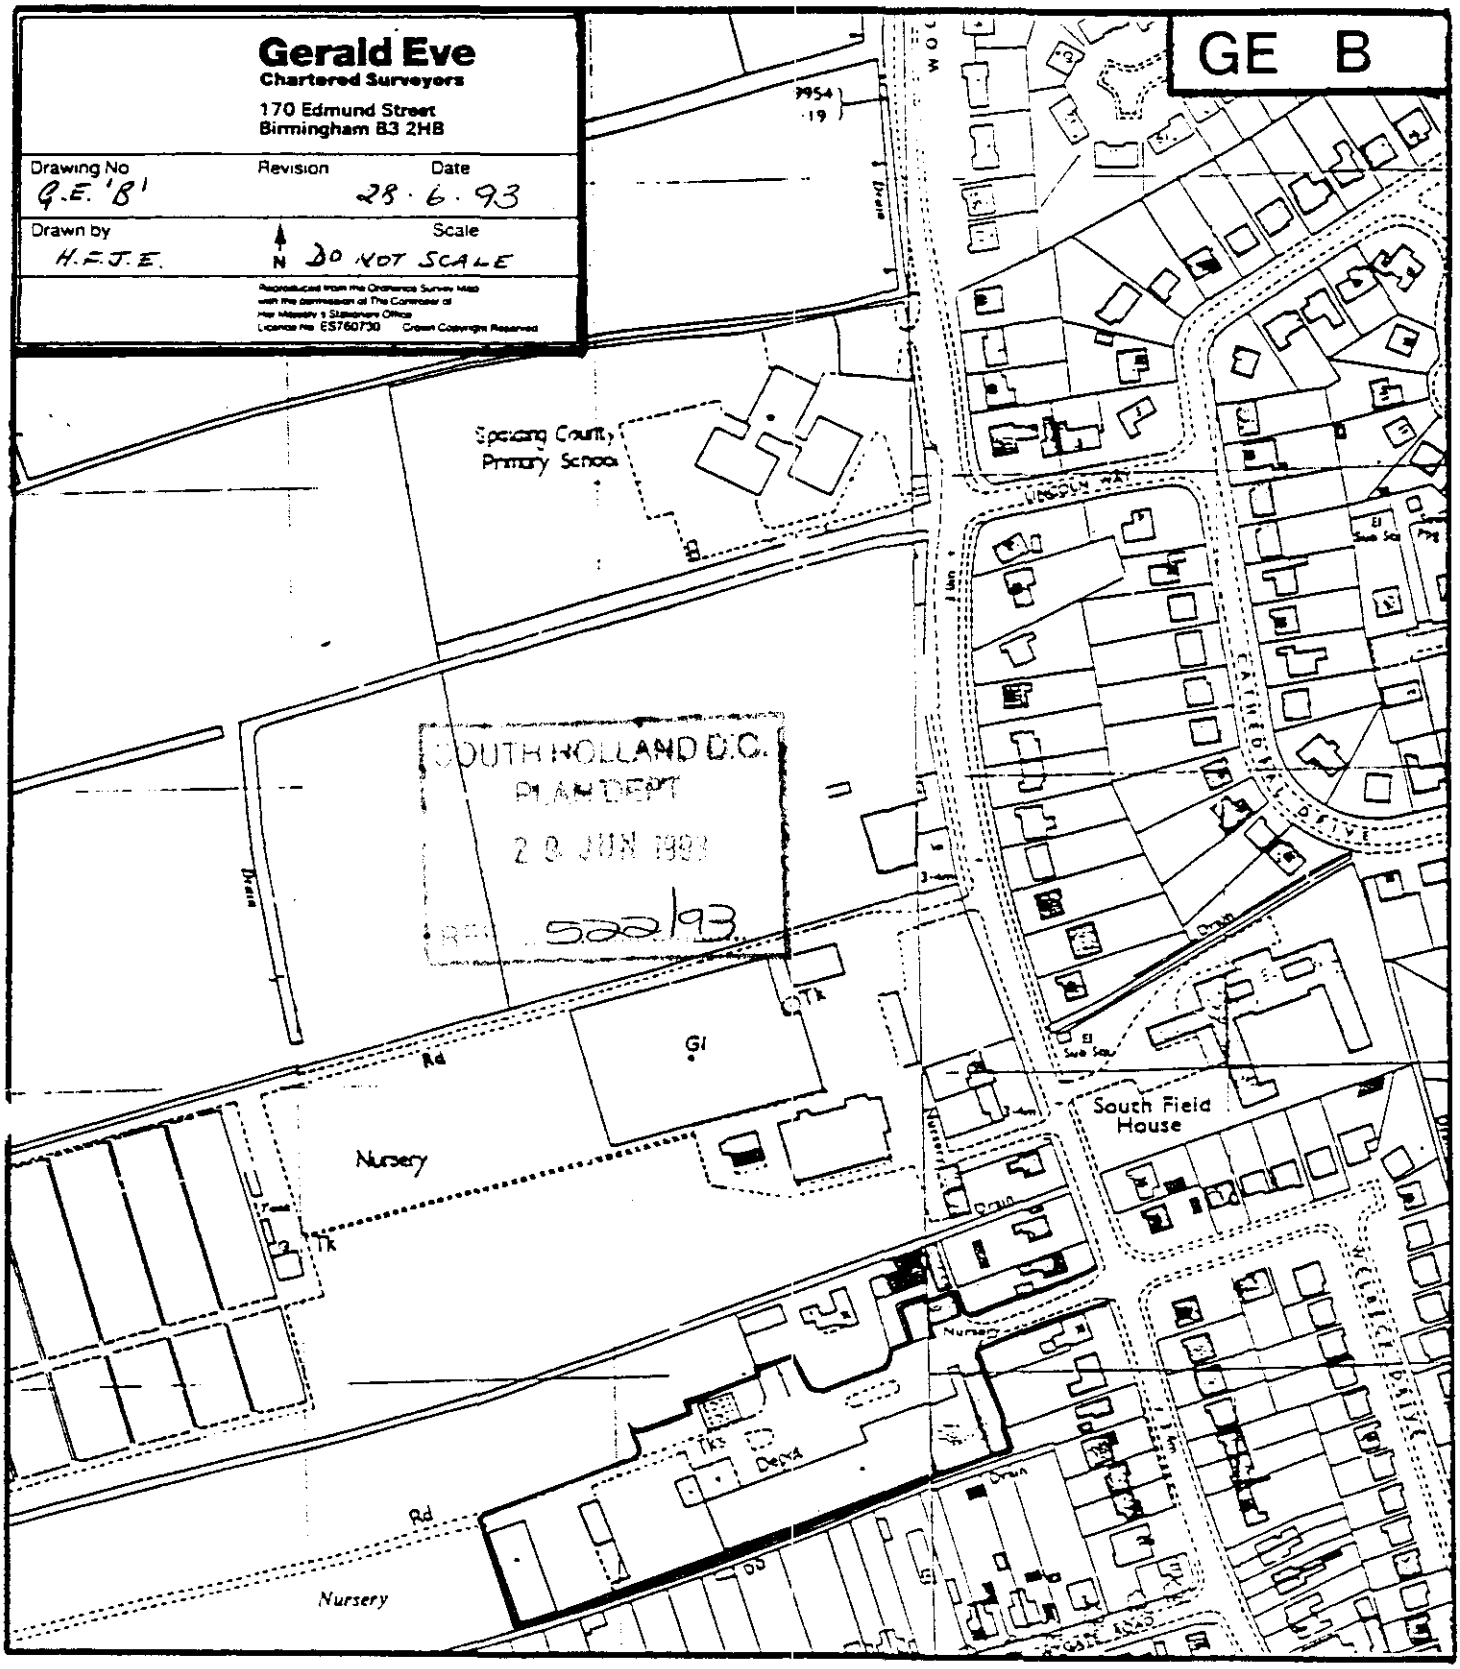

THREE COPIES REQUIRED

ADVERTISEMENT APPLICATION

For office use only
Application No. H16/0522/93
Date Registered 04 JUN 1993
Grid Reference

1. Please complete in block letters

NAME AND ADDRESS OF APPLICANT

PARAGON PETCARE UK LIMITED
WOOLRAM WYEGATE
SPALDING
LINCOLNSHIRE PE11 1PB

Tel. No. (0775) 766761

NAME AND ADDRESS OF AGENT
(if form completed by agent)

GERALD EVE
170 EDMUND STREET
BIRMINGHAM B3 2HB

Tel. No. 021 233 9191
(Personal contact name) D R DUDLEY

OFFICE COPY

Please complete in block letters

FULL POSTAL ADDRESS OF THE APPLICATION SITE

WOOLRAM WYEGATE SPALDING LINCS PE11 1PB

Please complete in block letters

BRIEF DESCRIPTION OF ADVERTISEMENT PROPOSED
(e.g. fascia sign, projecting box sign)

FASCIA SIGN ERECTED ON TWO METAL LEGS

Please complete

I attach the necessary plans and I enclose the fee of £

Signed ..... (Applicant/Agent) Date 24 MAY 1993

Please complete **all** the sections below

2. **SITE DETAILS** State the present use of the land or buildings:	BISCUIT MANUFACTURING FACTORY
What is the applicant's interest in the site? (e.g. owner, tenant)	TENANT
Has a planning application also been submitted for related proposals?	State Yes or No: YES
If so, please describe the proposal or give planning reference.	H16/0031/92 H16/0663/75

3. **ADVERTISEMENT DETAILS** Will the advertisement be illuminated?	State Yes or No: NO
If so, describe the type of illumination (e.g. internal): state whether static or intermittent:	
State height of advertisement above ground level: dimensions of advertisement: size of letters or symbols: colours of letters and background:	7ft 11 ins (2.4 metres) 5 ft 3 ins high x 5 ft 3 ins wide (1.6 m x 1.6 m) 2½ inc (60 mm) White background, black letters with red and black logo
4. **DURATION** Please state period consent is required for (max. 5 yrs).	5 years

APPLICATION ASSESSMENT

Notes for Case Officer

Check complaint boss to be withdrawn

Site Inspection

Accuracy :
Neighbours :
Boundaries :
Site Features :

Inspected by PJM
Date 7-6

Site Notice posted by PJM
Date
Expiry 7-6

Individual Resident Notices required:

Addresses to be sent to –

mr Barham, 32 Woolram Wygate Spalding PE11 1PB

mr + mrs Marriott Quo Vadis, 30 Woolram Wygate Spalding PE11 1PB

Addresses delivered to –

Case Officer Conclusions

Scope of: Larger than before / Minor

RECOMMENDATION/DECISION

NON-DETERMINATION

Permitted Dev (or equiv) .....
Non Development (or equiv) .....
Non Response after Direction .....

Senior Officer confirmed .....

Withdrawn .....

DELEGATED DECISION

Case Officer Recommendation

Approve (or equiv) Refuse (or equiv)

Signed ..... Date.....

COMMITTEE

Confirmed as agenda 1/12/18

SUB-COMMITTEE

Confirmed as agenda .....

DPBCS AUTHORISED

Decision Issue confirmed .....

Notes:

☐ Disabled
☐ Prev conditions
☐ Amended plans –
Dwg no:
Received:

Conditions/Reasons: (cont overleaf)

C INSTRUCTION SHEET

APPLICATION REF: H16/0522/93

Directions

Art 7 (Outlines)

☐ RM checklist

	Sit	Des	Ext	Acc	Land
Previous					
Current					
Required					

Reg 4 Scale drawing.... Highway S/W.... Agric appraisal....

☐ Non Std

Precise details:

Direction authorised by Senior Officer..... Date.....

Revalidation after Direction

Information satisfactory Signed..... Date.....

Valid date:

Amended description

Reconsultations:

All.....
Specified:

Unsatisfactory –
Further direction:
Signed.....
Senior Off.....

Precise details:

Additional Consultation/Publicity Required

	Publicity: >>	Consultations:	
Departure	.....	County	.....
Setting of LB	.....	E Heritage	.....
Public Right of Way	.....	Societies	..... G ROW
Discretionary	.....		

Extra Consultations:

WP Note –
G Group available
G* Group essential (longer expiry)

Transport	D/Transp A15	..... G* T15	
TRA	D/Transp A18	.....	
	B Rail	.....	
Environment/	Env Services	.....	
Drainage	NRA	.....	
WAT	IDB	.....	
	Env Assess	..... G ENV	Specify:
Conservation	LB Demolish	..... G* DEM	
LB	Archaeology	..... G ARC	Specify:
	Eng Heritage	.....	
	Consultant	.....	Order No:
	Other	.....	Specify:
Hazards	HSC Group	..... G* HAZ	
	Specific	.....	Specify:
Other PLA		.....	Specify:

Case Officer

Senior Officer Confirmed .....

Date..... Recorded DC....

ADMIN RECORD SHEET

Initial

Submitted Fee £ 33.

Receipt No P2774

Date first Rec'd 04 JUN 1993

Registration

Reference H16/0522/93

Cross-Ref

Date 07-JUN-93 JAB

Validation

TYPE ADVERT.

Site area
No of dwellings
Floorspace

Earlier permission – Ref:
New/Redevelop/Use/Ext/Alt/Works

Description to be recorded

Invalid — Site plans; Certificate

Fee; Fee (not free)

Inaccurate; Incomplete; Unclear

Fees — Correct fee £ 33

Nil fee

Discounted

Previous app – ref:
Type of app
Reason:

Additional £
Refund £

Receipt No
Voucher No

Date
Date

Information

Index sheet 183 OS Plots
Grid ref 523700 333600

Ward T Parish SPALDING

Inside IBD YES Inside LP area YES

Constraints:

CA Cons Area

LB Listed – Grade:
ARC Archaeology
AM Ancient Mon
SSI Special Int

TR Rural
BP TR proposed 67m
LC Level Cross
FP Footpath

TPO Tree Pres

Hazards –

HAZ Site
AIR Safeguard
LIN Elect
PIP Pipe
CON Waste/contamin

Linked to site Ref —

Linked to property Ref 0233603

Dist Bound

Other:

Planning Records:
Earlier apps

1349/91
31/92
594/91
200/82
1007/90
1048/77
507
508/84

B Reg Records:
Already submitted – Ref:
Request needed
Requested

806/74
537/75
663/75
24/76

567. PLANNING APPLICATIONS (Continued)

(d) **Advertisement Consent**

Advertisement consent be granted in respect of the undermentioned proposal in accordance with the recommendation of the Director of Planning and Building Control Services, and subject to the standard advertising conditions:-

Plan No. and Applicant	Proposal
H16/0522/93 Paragon Petcare	Fascia sign erected on two metal legs at Woolram Wygate, Spalding.

(e) **Applications withdrawn**

It be noted that the following applications had been withdrawn:-

Plan No. and Applicant		Proposal
H16/0629/93 R G & L M Sharman		Listed Building Consent for demolition of pair of dilapidated and unsafe houses, provision of open space and private gardens for 8 & 11 Tower Lane at 9 & 10 Tower Lane, Spalding.
H01/0671/93 Mr & Mrs G Brown	O.A	Two dwellings adjacent to Station House, Backgate, Cowbit.

(O.A. denotes outline application)

568. SPALDING RIVERSIDE - REPLACEMENT FENCING AND EXTENSION OF CONSERVATION AREA

The Director of Planning and Building Control Services reported that the existing chain link fencing along the riverside from the Cowbit Road sluice to the yacht club was in a poor state of repair. The National Rivers Authority was planning to replace the fencing during the current financial year, and the works would be funded by a grant from the Ministry of Agriculture Fisheries and Food. Essentially, the principal objective of the National Rivers Authority was to provide a pedestrian guard rail in the interests of public safety but discussions had been held with the National Rivers Authority with a view to providing an enhanced quality fencing identical or similar to that recently provided along Double Street and High Street.

Members were advised that the sum of £20,000 was included within the draft revenue estimates for 1994/95 for riverside enhancements, and it was suggested that this sum, together with a commitment to undertake the painting works, probably using the Community Task Force or long term unemployed, might be sufficient to persuade the National Rivers Authority and the Ministry of Agriculture Fisheries and Food to provide the enhanced quality fencing.

It was also suggested that consideration should be given to extending the existing Spalding Conservation Area in a southerly direction at least as far as the Little London Bridge and also northwards to the West Elloe Bridge to include the river frontage in recognition of its special character which merited special policies and attention.

RESOLVED: a) The Policy and Resources Committee be requested to approve the use of the £20,000 included within the draft 1994/95 revenue estimates for Riverside Enhancement to enable the enhanced quality fencing to be provided along the riverside from the Cowbit Road sluice to the yacht club; and

APPLICATION REFERENCE: H16/0522/93 DATE RECEIVED: 29-JUN-93

TYPE: Advertisement

DESCRIPTION: Fascia sign erected on two metal legs

LOCATION: Woolram Wygate, Spalding

APPLICANT: Paragon Petcare AGENT: Gerald Eve

REASON FOR COMMITTEE CONSIDERATION

Objections received.

SOUTH HOLLAND DISTRICT COUNCIL
REPORT TO PLANNING COMMITTEE
Date 26 AUG 1993

RECOMMENDATION

Grant advertisement consent.

COMMENTS

1 This is a retrospective advertisement consent application received after a complaint being made to the Council.

2 The sign is erected beside the driveway access to B P Nutrition's site. The planning application relating to its use is still to be determined.

3 The driveway is well planted with trees and bushes and this sign, although it is larger than previously erected signs, being 1.6 metres x 1.6 metres in size and 2.4 metres high, does not stand out as boldly as it would if there were no landscaping surrounding it. The design of the sign is also relatively simple.

4 Signs are considered on two parameters; these are its effect on highway safety and the amenity of the area. Lincolnshire County Council do not object to the sign on highway grounds and it is considered that the sign does not materially affect the visual amenities of the surrounding area.

REPRESENTATIONS

Public: One letter received from 32 Woolram Wygate (summarised):
- Wygate Foods had a small sign which was apparently quite satisfactory.

BRIAN [illegible]**H** Dip TP MRTPI
Director of Planning & Building Control Services
Planning & Building Control Department,
Council Offices,
Priory Road, Spalding,
Lincolnshire. PE11 2XE

Telephone: (0775) 761161
Fax: (0775) 710772

SOUTH HOLLAND DISTRICT COUNCIL

H16/0522/93

ADVERTISEMENT

Applicant: Paragon Petcare UK Ltd
Tel: 0775 766761

Agent: Gerald Eve
021 233 9191

Description: Fascia sign erected on two metal legs

Location: Woolram Wygate
Spalding
Lincs

Valid date:	29-JUN-93	Terminal date:	24-AUG-93
Target dates:		Target Committee:	04-AUG-93
To case officer	06-JUL-93	Report deadline:	21-JUL-93
Inspected by	13-JUL-93		
Extra contacts	20-JUL-93	Case Officer:	
Report if not clear by	03-AUG-93	P J UDY	

DEVELOPMENT/CONSTRAINTS

Size:
Category: Misc works
Listed building:
Conservation Area:

Other Constraints:

CONSULTATIONS CARRIED OUT

		Sent	Expiry
Mr Bartram, 32 Woolram Wygate.		08-JUL-93	29-JUL-93
Mr & Mrs Marriot, "Quo Vadis", 30 Woolram Wygate.		08-JUL-93	29-JUL-93
Site/Press Advert MIN		09-JUL-93	30-JUL-93
Cllr C F Fisher	0775 725983	02-JUL-93	09-JUL-93
Cllr Mrs A M Newton	0775 762210	02-JUL-93	09-JUL-93
Cllr R C West	0775 760231 (Of	02-JUL-93	09-JUL-93

L.C.C - No objections JCB 15/7/93

P.T.O.

BRIAN **TH** Dip TP MRTPI
Director of Planning & Building Control Services
Planning & Building Control Department,
Council Offices,
Priory Road, Spalding,
Lincolnshire. PE11 2XE

Telephone: (0775) 761161
Fax: (0775) 710772

SOUTH HOLLAND DISTRICT COUNCIL

H16/0522/93

ADVERTISEMENT

Applicant: Paragon Petcare UK Ltd
Tel: 0775 766761

Agent: Gerald Eve
021 233 9191

Description: Fascia sign erected on two metal legs

Location: Woolram Wygate
Spalding
Lincs

Valid date: 29-JUN-93
Target dates:
To case officer 06-JUL-93
Inspected by 13-JUL-93
Extra contacts 20-JUL-93
Report if not clear by 03-AUG-93

Terminal date: 24-AUG-93
Target Committee: 04-AUG-93
Report deadline: 21-JUL-93

Case Officer:
P J UDY

DEVELOPMENT/CONSTRAINTS

Size:
Category: Misc works
Listed building:
Conservation Area:

Other Constraints:

CONSULTATIONS CARRIED OUT

		Sent	Expiry
Site/Press Advert MIN		06-JUL-93	~~20~~-JUL-93
Cllr C F Fisher	0775 725983	02-JUL-93	09-JUL-93
Cllr Mrs A M Newton	0775 762210	02-JUL-93	09-JUL-93
Cllr R C West	0775 760231 (Of	02-JUL-93	09-JUL-93

BRIAN SMITH Dip TP MRTPI
ctor of Planning & Building Control Services
Planning & Building Control Department,
Council Offices,
Priory Road, Spalding,
Lincolnshire. PE11 2XE

Telephone: (0775) 761161
Fax: (0775) 710772

SOUTH HOLLAND DISTRICT COUNCIL

Application no: H16/0522/93

Applicant: Paragon Petcare UK Ltd
Woolram Wygate
Spalding
Lincs
PE11 1PB

Agent: Gerald Eve
170 Edmund Street
Birmingham
B3 2HB

Description: Fascia sign erected on two metal legs

Location: Woolram Wygate Spalding
Lincs

Type: ADVERTISEMENT

02-SEP-93

Dear Sir/Madam,

PLANNING APPLICATION

The above application for planning permission has now been considered, together with your comments, and it has been decided that permission should be granted in this case.

The full details, including any conditions which may have been imposed, can be seen by inspecting the register of applications which is available in this Department during normal office hours.

Yours faithfully
B SMITH
Director of Planning and Building Control Services

Mr Bartram
32 Woolram Wygate
Spalding
Lincs
zpe11 1PB

32 Woolram Wygate
Spalding
LINCS. PE11 1PB

12 May 1993

Mr P Udy
South Holland District Planning Dept.
Council Offices
Priory Road
Spalding
LINCS.

Dear Mr Udy

I refer to our telephone conversation of yesterday the 11 May 1993 and, as promised, enclose a picture No.1 which shows the board which was all that identified the factory until BP took it over.

This board was apparently quite satisfactory, and all that was necessary before the BP take-over, having been there to my knowledge for over ten years.


No.1 is the only enclosed picture to show the board but these pictures, which you may keep, were taken when a number of residents in Woolram Wygate complained about the damage to road and pavement surfaces by heavy wagons.

Yours faithfully

G W Bartram

GEORGE BARTRAM

received prior to app received
kept this 112/92 until
letter app arrived.
Cancelled Mr Bartram because
of receipt of the letter

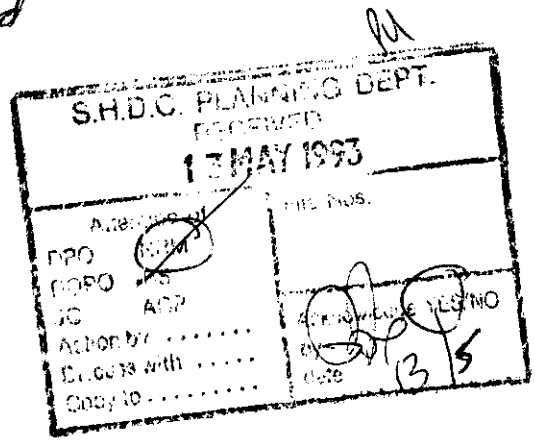

OBJECTION

32 Woolram Wygate
Spalding
LINCS.
PE11 1PB

25 July 1993

Mr B Smith Dip TP MRTPI
Director of Planning & Building Control Services
Planning & Building Control Department
Council Offices
Priory Road
Spalding
LINCS.
PE11 2XE

Dear Mr Smith

APPLICATION NO: H16/0522/93


I thank you for your notice of application under Article 12B which application I have duly inspected at your offices. I therefore refer you to my letter and accompanied photographs of the 12 May to Mr P J Udy. Nothing has changed and I still want the sign removed.

I understand that Paragon Petcare UK Ltd are a subsidiary of The British Petroleum Company PLC of which Company I was a shareholder until April 1991. If I were still a shareholder of BP I should have complained to the Chairman a long time ago.

Yours sincerely

GEORGE BARTRAM

Copy: Paragon Petcare UK Ltd.

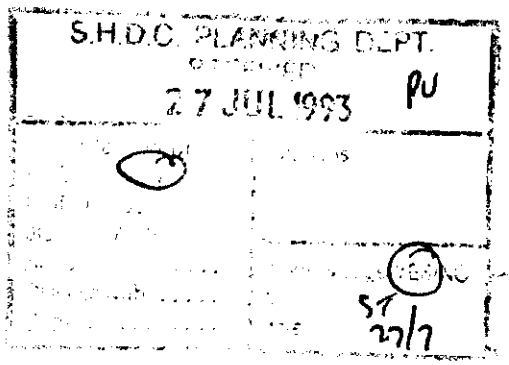

~~Date~~

John Chapman + P.J.H. visited mrs Bramôt on 21-4-93. Sign to front of site has been changed to "Passage Petcare". Address mrs Bramôt, and her husband, who I had to speak to on the telephone whilst I was there, that an application for the sign would be requested.

Was some odour ~~when I was there~~ at time of visit.

They were both annoyed that signs etc are put up without applying for Permission, explained that not an offence + that I was as fed up as they because it causes more work than is necessary

BRIA. SMITH Dip TP MRTPI
Director of Planning & Building Control Services

Planning & Building Control Department,
Council Offices,
Priory Road, Spalding,
Lincolnshire. PE11 2XE

Telephone: (0775) 761161
Fax: (0775) 710772

SOUTH HOLLAND DISTRICT COUNCIL

VAT Reg No 121 5277 01

OFFICIAL RECEIPT - APPLICATION FEES

Receipt No : P2774
Date received : 04-JUN-93

Received from

Gerald Eve

Address

170 Edmund Street
Birmingham

Fee paid	£	33.00
VAT	£	0.00
Total received	£	33.00

Cash/Cheque : Cheque

Signed..... K. Lowe ..
(Authorised Collector)

BRIAN SMITH Dip TP MRTPI
Director of Planning & Building Control Services
Planning & Building Control Department,
Council Offices,
Priory Road, Spalding,
Lincolnshire. PE11 2XE
Telephone: (0775) 761161
Fax: (0775) 710772

SOUTH HOLLAND DISTRICT COUNCIL

Application no: H16/0522/93

Applicant: Paragon Petcare UK Ltd
Woolram Wygate
Spalding
Lincs
PE11 1PB

Agent: Gerald Eve
170 Edmund Street
Birmingham
B3 2HB

Description: Fascia sign erected on two metal legs

Location: Woolram Wygate
Spalding

SOUTH HOLLAND DC
PLANNING DEPT
29 JUN 1993
Valid

Type: ADVERTISEMENT

Date received: 04-JUN-93

07-JUN-93

Dear Sir/Madam

NOTICE THAT APPLICATION IS INVALID
Requirement for additional information, fees etc

Your submission for the above has been received, but I regret that it cannot be dealt with as it stands. Please provide the following:

Three copies of a 1:2500 site location plan with the site edged red.

Three copies of a plan showing position, colour and materials of sign.

Please return the additional copy of this letter with your reply.
If I do not hear from you within the next 14 days it will be assumed that you have no wish to continue with the application. It will then be filed away and any fee already received will be reimbursed.
If you wish to contact the department at any time, please ask for Mrs Lowe quoting the above reference.

Yours faithfully

K Lowe

Principal Administrative Officer

J.D.B. Bayliss MA FRICS
R.N. Strathon MA FRICS
P.W. Haddock BSc FRICS
P.S. Jones FRICS
R.T.M. Innes FRICS
M.D. Barclay FRICS
D.B. Lyons FRICS
P.R. Needham FRICS
P.R. Jones TD BSc FRICS
D.J.P. Adams FRICS
I. Macpherson MA FRICS
A.D. Taylor FRICS
G.W. Bates BSc FRICS
D.E. Butters BSc FRICS
R.N. Goodchild MA PhD FRICS
R.D. Sawyers BSc FRICS FIQ
R.G. Ovenden MA FRICS

D.R. Dudley FRICS
C.P.M. Champness BSc FRICS
M.R. Sharp FRICS
J.Q. Upton-Prowse BA FRICS
M.J. Barden BSc ARICS
J.S. Smith ARICS
J.P. Hamilton BSc ARICS
A.M. Chase FRICS
S.W.B. Chalwin BSc FRICS
M.J.Y. Roberts BSc ARICS
J.S. Schurder BSc FRICS
H.J.W. Bullock BSc FRICS
J.A. Tingle FRICS
S. Tutcher FRICS
N. Young BSc ARICS
A.P.S. Crawford ARICS AMIQ
M.V. Roskelly BLE MBA ARICS

Associates
A.A. Mortimer BSc FRICS
K.D. Gibbs ARICS
I.L. Aitken FRICS
J.N. Strickland FRICS
A.J. Norman ARICS
Jane E. Asquith BSc ARICS
M.J. Howard ARICS
S.E.L. Milner MA ARICS
Sonja L. Howell BA ARICS
B. Jones BSc ARICS
B.D. Scott ARICS
P.R. King BSc ARICS
N.S. Booton MA ARICS
A.E. Hamilton BSc ARICS
M. Llewelyn Jones BA MPhil ARICS

S.D.H. Rees BSc ARICS
Alexandra P.M. Cathcart BA BSc MRTPI ARICS
Kate J. Stacey MA ARICS
M.H. Davis FRICS
G.I. Foster BSc ARICS
N.J. Flose BSc ARICS
C.W. Marsden BSc ARICS
M.E. Mercer ARICS
S.G. Newland BSc ARICS
A.C. Hawkeswood BSc ARICS

Consultants
A.J. Duncan FRICS
M. Beaman FRICS

Finance & Administration
P.R. Haigh-Lumby FCA

Gerald Eve
Chartered Surveyors
Incorporating Sidney & Graham Motion

170 Edmund Street Birmingham B3 2HB
Telephone 021 233 9191


Facsimile 021 233 9182

Your reference

Our reference DRD/HFJE/JPS/B254

28 June 1993

Planning Department
Council Offices
Priory Road
SPALDING
PE11 2XE

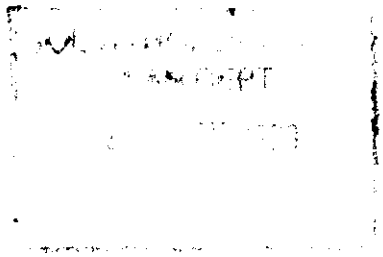

FAO: K Lowe Esq

Dear Sirs

B P NUTRITION
WOOLRAM WYEGATE SPALDING LINCOLNSHIRE
PLANNING APPLICATION NUMBER H16/0522/93

With reference to your letter dated 7 June 1993 concerning the above, please find enclosed three copies of a 1:2500 Site Location Plan and also three scaled drawings of the proposed sign. As you will see from the photographs, the sign is unobtrusive.

We trust that these are sufficient however, should you have any queries concerning the application, please do not hesitate to contact either David Dudley or Hugh Eastwood.

Yours faithfully

CHARTERED SURVEYORS

cc M West Esq - B P Nutrition, Woolram Wyegate, Spalding

SOUTH HOLLAND DISTRICT COUNCIL

PLANNING & BUILDING CONTROL DEPARTMENT

BRIAN SMITH
Dip TP MRTPI
Director of Planning and Building Control Services

Paragon Petcare
Woolram Wygate
Spalding
Lincs

Your Contact: Mr P J Udy

Our Ref: PJU/LAB

Your Ref: H16/0112/92

Date: 22 April 1993

Dear Sir/Madam

Erection of Sign At Access To Paragon Petcare, Woolram Wygate, Spalding.

It has been brought to my attention that a sign has been erected at the access to your site and I write to advise that advertisement consent is required for it to be displayed.

I enclose the necessary advertisement application forms and would be grateful for you to complete and return these with the necessary plans and fees so that this advertisement may be considered.

Yours faithfully

Peter Midlen

P.P. N R Midlen
Principal Planning Officer
Development Control

Enc

c.c. Enforcement Officer, South Holland District Council.

Peter U

App H16/0522/93 submitted on 4/6/93.

KW.

Planning & Building Control Department
Council Offices,
Priory Road,
Spalding,
Lincolnshire. PE11 2XE

Telephone: (0775) 761161
Fax: (0775) 710772

PHOTOGRAPHS

SIGN: B.P NUTRITION WOOLRAM WYGATE SPALDING




03/192


522/93

PROPOSED SIGN: B.P NUTRITION WOOLRAM WYGATE SPALDING

THE SIGN: SCALE 1:20

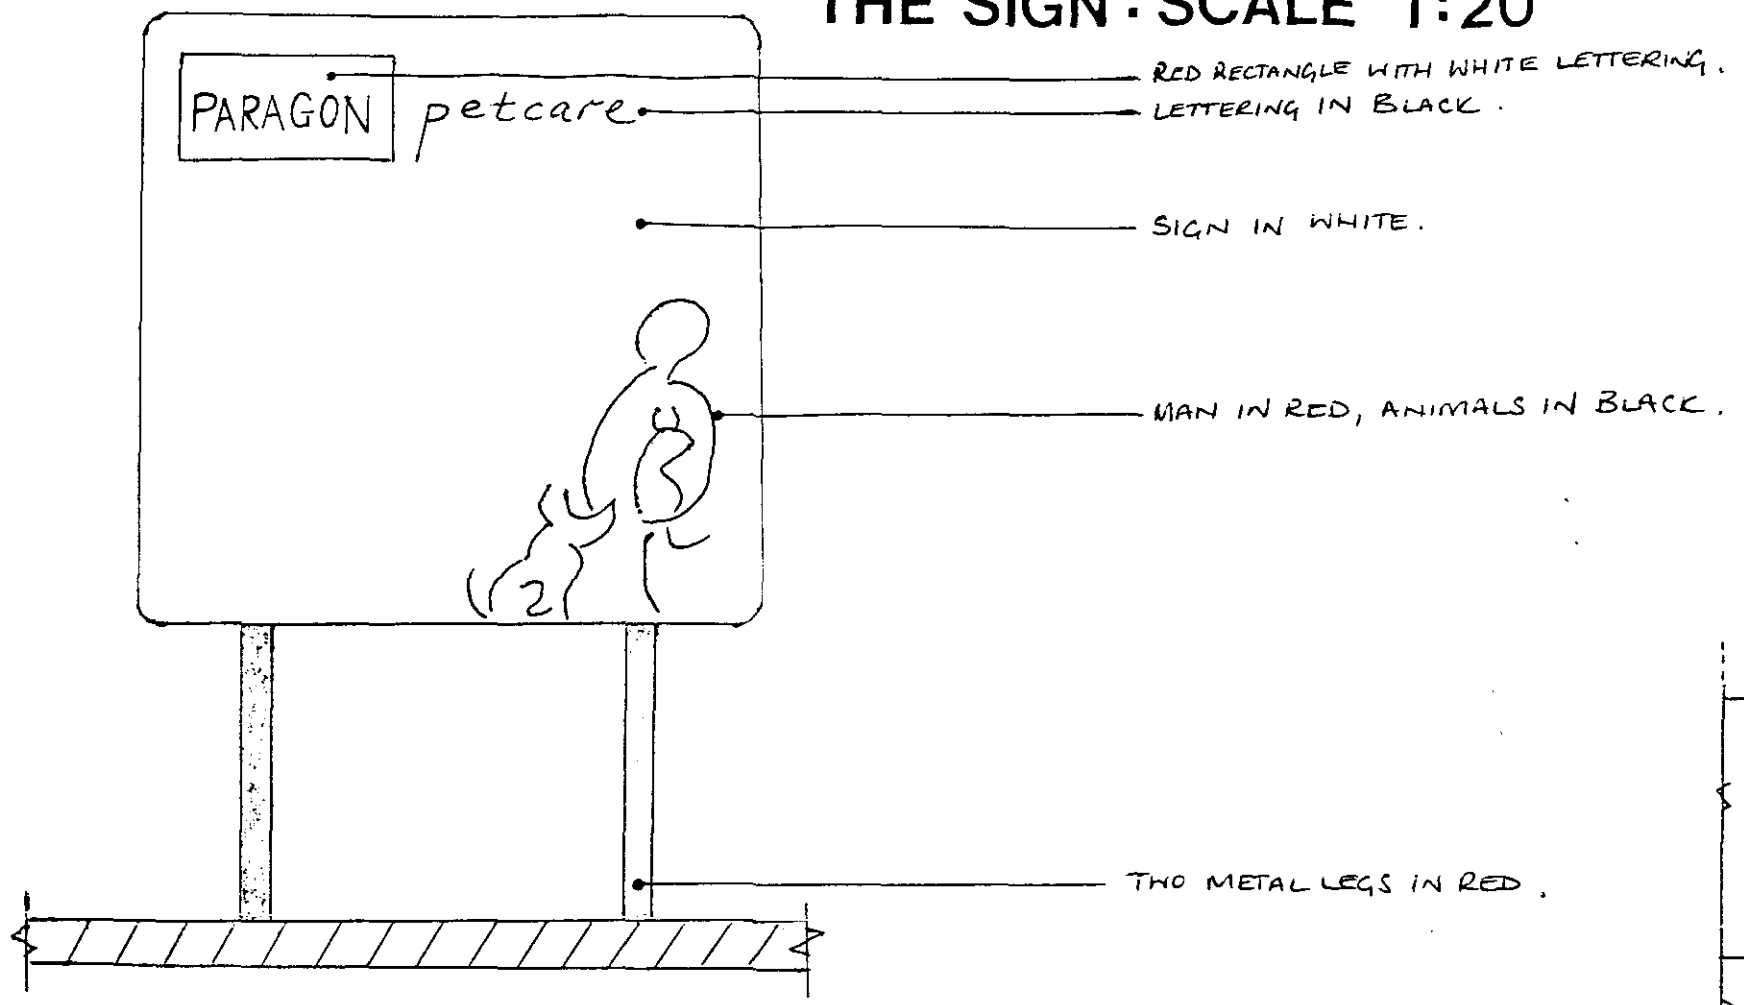

SECTION SCALE 1:20

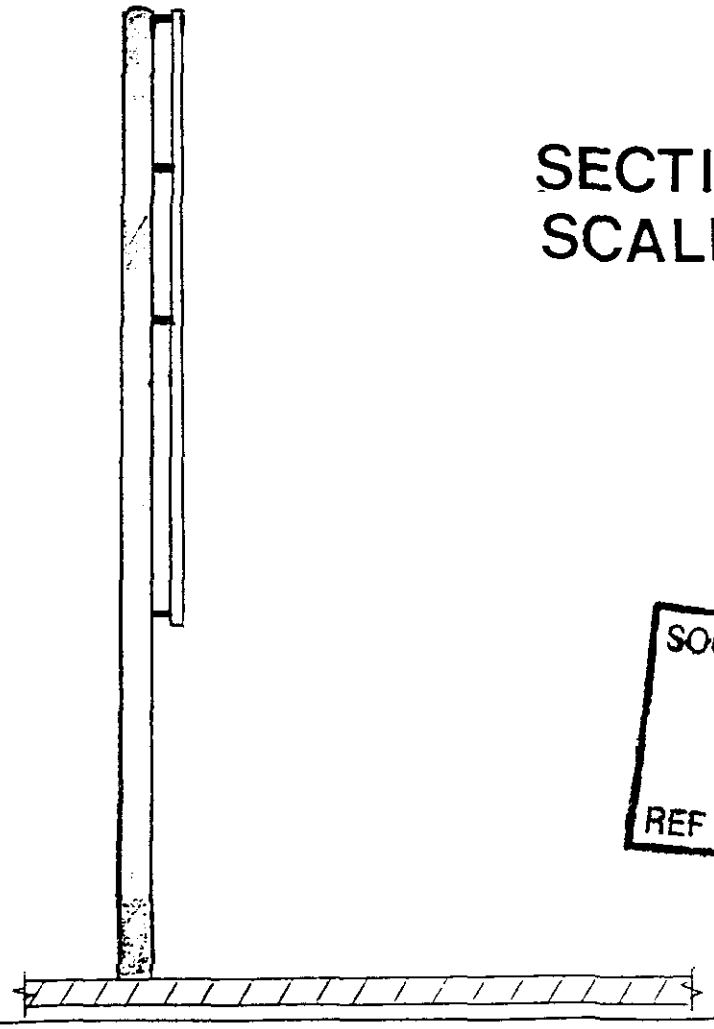

SOUTH HOLLAND D.C.
PLAN DEPT
29 JUN 1993
REF S22/93

Gerald Eve
Chartered Surveyors
170 Edmund Street
Birmingham B3 2HB

Drawing No	Revision	Date
		28·6·93
Drawn by		Scale
HEJE	N	

Reproduced from the Ordnance Survey Map with the permission of The Controller of Her Majesty's Stationery Office Licence No: ES760730 Crown Copyright Reserved

POSITION OF SIGN IN RELATION TO BUILDINGS SCALE 1:500

