Swallow Homes Ltd

AB	QTY	DESCRIPTION	SIZE cm	REMARKS/SPECIFICATION
SPECIMEN TREE PLANTING				
AF	2	Acer negundo 'Flamingo'		c.g. 10L pot
AL	1	Acer pseudoplatanus 'Leopoldii'	8-10	Standard
AE	1	Acer platanoides 'Emerald Queen'	8-10	Standard
AA	2	Alnus Cordata	10-12	Selected Standard
B	8	Betula utilis 'Jacquemontii'	180-240	c.g. 10L pot
M	2	Crataegus laevigata 'Pauls Scarlet'	8-10	Standard
F	2	Fraxinus angustifolia 'Raywood'	180-210	Feathered
M	2	Malus 'Eleyii'	6-8	Light Standard
MT	3	Malus tschonoskii	8-10	Standard
PH	3	Prunus 'Hillieri Spire'	10-12	Selected Standard
C	1	Prunus 'Tai Haku'	8-10	Standard
FP	3	Pyrus calleryana 'Chanticleer'	6-8	Light Standard
P	6	Pyrus salicifolia 'Pendula'	6-8	Light Standard
R	2	Robinia pseudocacacia 'Frisia'	6-8	Light Standard
SJ	4	Sorbus aucuparia 'Joseph Rock'	8-10	Standard
SF	4	Sorbus x thuringiaca 'Fastigiata'	8-10	Standard
WC	6	Prunus subhirtella 'Autumnalis'	6-8	Light Standard
SM	2	Sorbus aria 'Majestica'	8-10	Standard

SPECIMEN SHRUB PLANTING				
ah	1	Acer grosseri hersii	90-120	Feathered whip. RB
am	6	Amelanchier canadensis	60-80	3L
ba	8	Buddleia x weyeriana 'Golden Globe'	60-80	3L
c	3	Chaenomeles japonica 'Umbilicata'	45-60	3L
ck	2	Cornus Kousa	45-60	3L
cr	11	Cotinus coggygria 'Royal Purple'	45-60	3L
cc	8	Cotoneaster 'Cornubia'	90-120	Feathered whip. BR
el	6	Elaeagnus x ebbingei 'Limelight'	45-60	3L
hp	10	Hydrangea preziosa	60-80	3L
lr	2	Lavatera thuringiaca 'Rosea'	60-80	3L
mc	6	Mahonia x media 'Charity'	45-60	3L
ph	3	Phormium tenax	45-60	3L
p	4	Prunus lusitanica	45-60	3L
sb	11	Syringa 'Belle de Nancy'	60-80	7.5L
pm	5	Pyracantha 'Mohave'	60-80	3L
sh	5	Syringa 'Katherine Havemeyer'	60-80	7.5L

AB	QTY	DESCRIPTION	SIZE cm	REMARKS/SPECIFICATION
	7	Viburnum x bodnantense 'Dawn'	45-60	3L
	6	Viburnum carlesii	45-60	3L
	10	Viburnum tinus	45-60	3L
	8	Weigela hybrida 'Bristol Ruby'	60-80	3L
CLIMBING WALL PLANTS				
	9	Hedera algeriensis 'Gloire de Marengo'	60-80	2L c.g. caned
	14	Hydrangea petiolaris	40-60	2L c.g.
	7	Parthenocissus tricuspidata 'Veitchii'	6-70	2L c.g caned
	7	Pyracantha 'Mohave'	60-80	2L c.g. caned


------ 12m high close boarded fencing
——— 18m high close boarded fencing

DETERMINED PLAN

ESTABLISHMENT NOTES

All trees to be adequately staked and tied, and half a bag of peat free tree and shrub planting compost incorporated into the backfill for each treehole.

A topdressing of 'Enmag' fertilizer shall be made to all shrub areas and trees following planting strictly in accordance with manufacturers instructions.

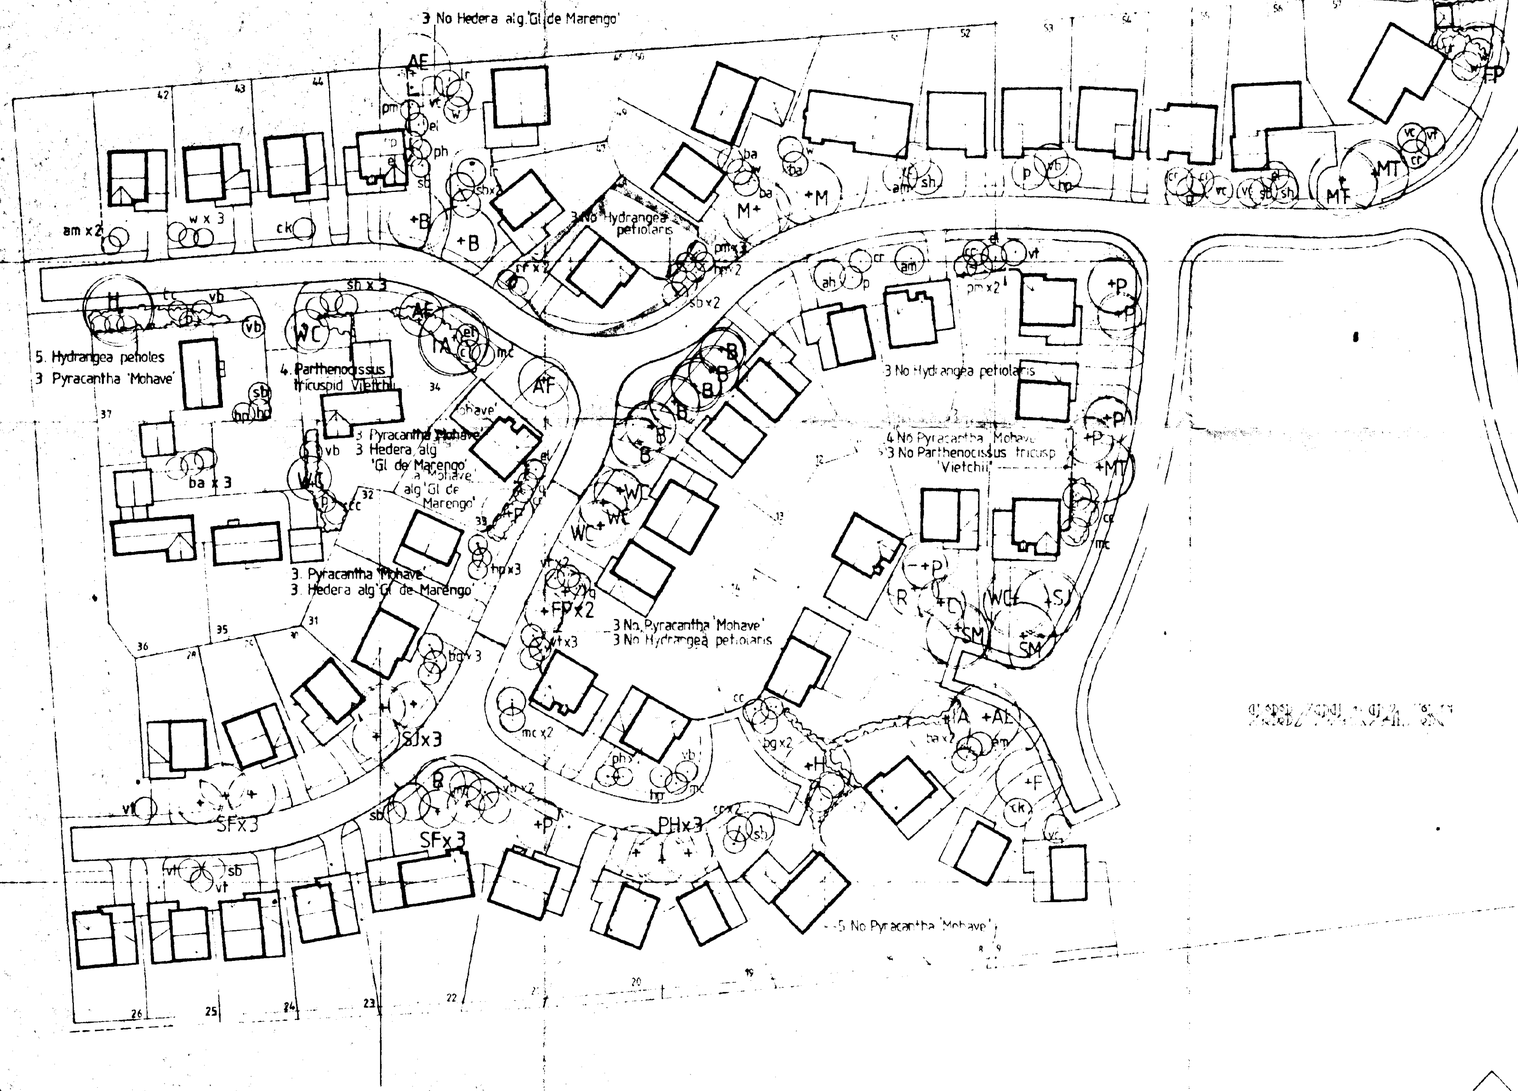

DRAWING
21 MAR 1995
ISSUED

SOUTH HOLLAND DC
HOUSING & PLANNING
16 MAY 1995
Ref. 0522/95

LANDSCAPE DETAILS

Rev		
A	7.2.94	Amend plot nos
B	21.3.95	Amend landscaping and layout plots 22-26 34-37 42-44 Remove plots 27 and 38-41

SWALLOW HOMES Ltd

Phase 3B
WYGATE PARK

Landscape Details

Scale. 1:500

Dwg. no. 233/24B/1B Date: January 1994

ROBERT DOUGHTY CONSULTANCY
TOWN PLANNING · ARCHITECTURE · LANDSCAPE ARCHITECTURE