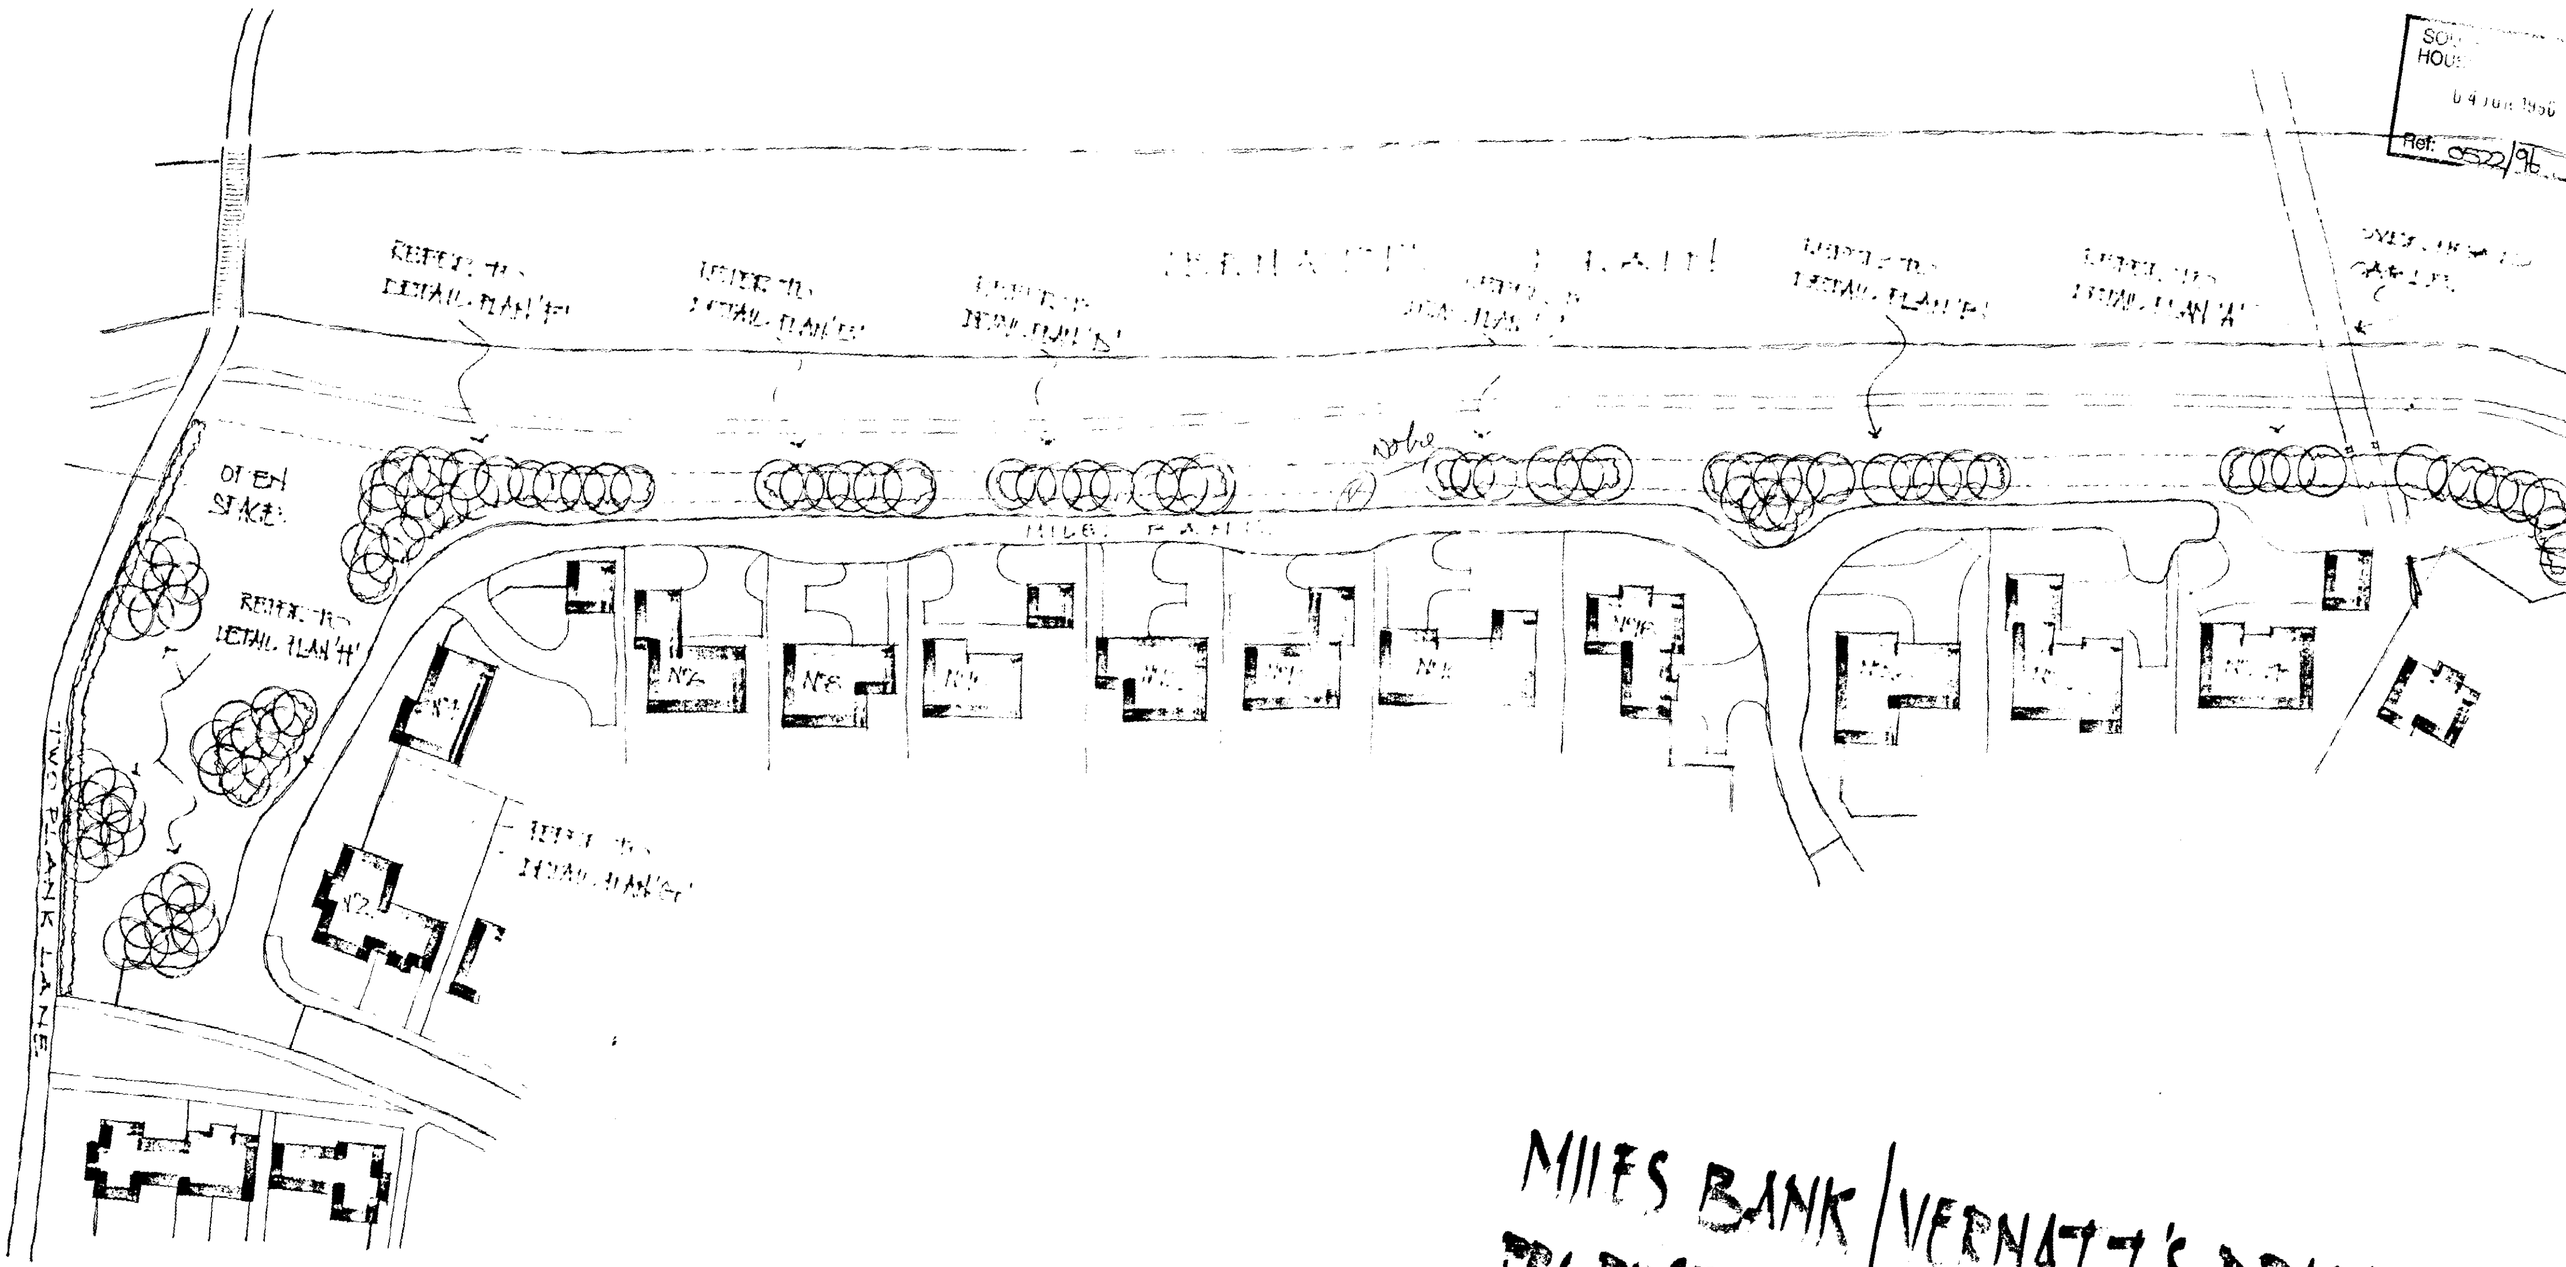


MILES BANK / VERNATT'S DRAIN
PROPOSED PLANTING.
MASTERPLAN.

VERNATTS DRAIN.

PLAN 'H'

SCALE 1:250

0502/96

VERNATTS DRAIN FOOTPATH

MILES BANK | VERNATTS DRAIN
PLANTING
OPEN SPACE.

PROPOSED
PLANTING
AREA 'F'

MAKE GOOD GAPS
IN EXISTING
HAWTHORN HEDGE
WITH ADDITIONAL
HAWTHORN
TRANSPLANTS

AG
SA
FE

3 Nº BLOCKS OF
TREE PLANTING
2·5×2·5M
CENTRES

PROPOSED
PLANTING
AREA 'G'

FE
PrA
PA

PA
ST
AG

MILES BANK.

Nº4

Nº2.

TWO PLANK LANE.

FOOTPATH

EXISTING PLANTING

(SEE ALSO

VERNATT'S DRAIN.

VERNATT'S DRAIN FOOTPATH.

DOGLEG TO STOP IN THIS POSITION

11/12/96.

PLAN 'A'

SCALE 1:100

POSITION OF FENCE ALTERED FROM ORIGINAL PLANS

BOUNDARY FENCE

OVERHEAD ELECTRICITY CABLES

8000

3000

2000

Nº24. MILES BANK.

Nº23 BAXTER GARDENS

SOU... MC... 396
Ref: 0522/96

MILES BANK | VERNATT'S DRAIN PLANTING.
(SEE ALSO SCHEDULE Nº1)

MILES BANK | VERNATT'S DRAIN PLANTING.


PLAN 'C'

SCALE 1:100

1996

Ref. 0522/96

VERNATT'S DRAIN PATHWAY.

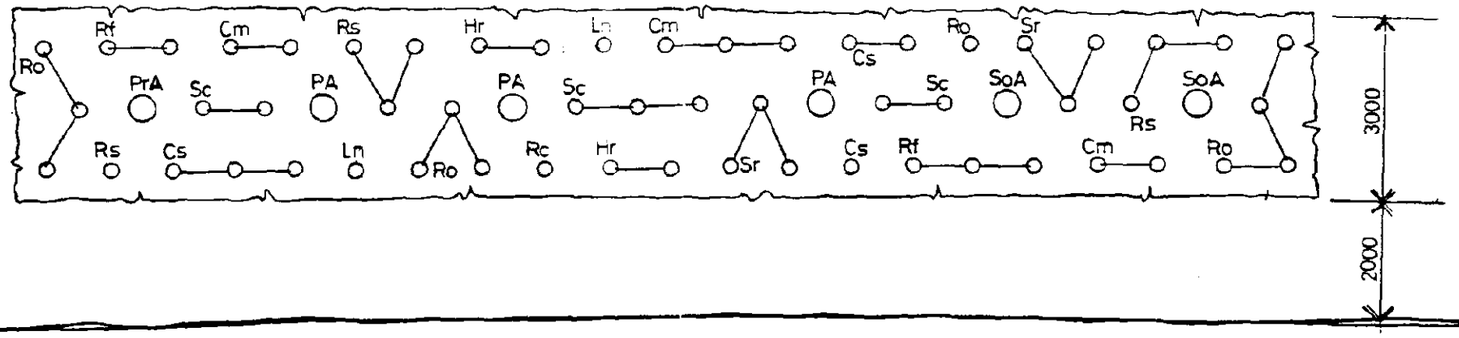

MILES BANK.

Nº 16.

Nº 18.


(SEE ALSO SCHEDULE Nº1)

MILES BANK | VERNATTS DRAIN PLANTING.

PLAN 'A'

SCALE 1:100

OPEN SPACE.

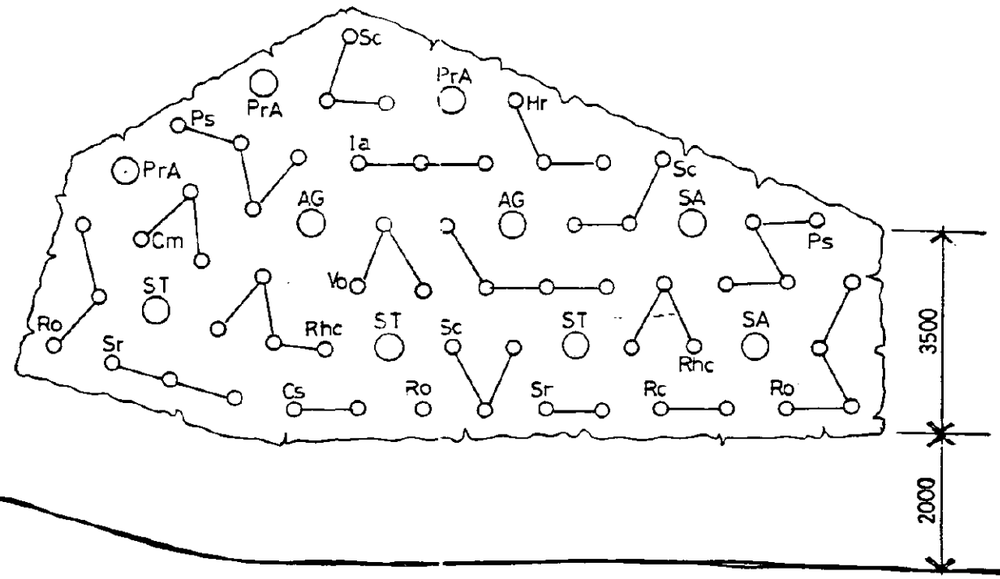

MILES BANK.

Rec 0522/96.

Nº4.

(SEE ALSO SCHEDULE Nº1)

Nº2

MILES BANK | VERNATT'S DRAIN PLANTING.


PLAN 'D'

SCALE 1:100.

1996

Ref: 0522/96.

VERNATT'S DRAIN PATHWAY.

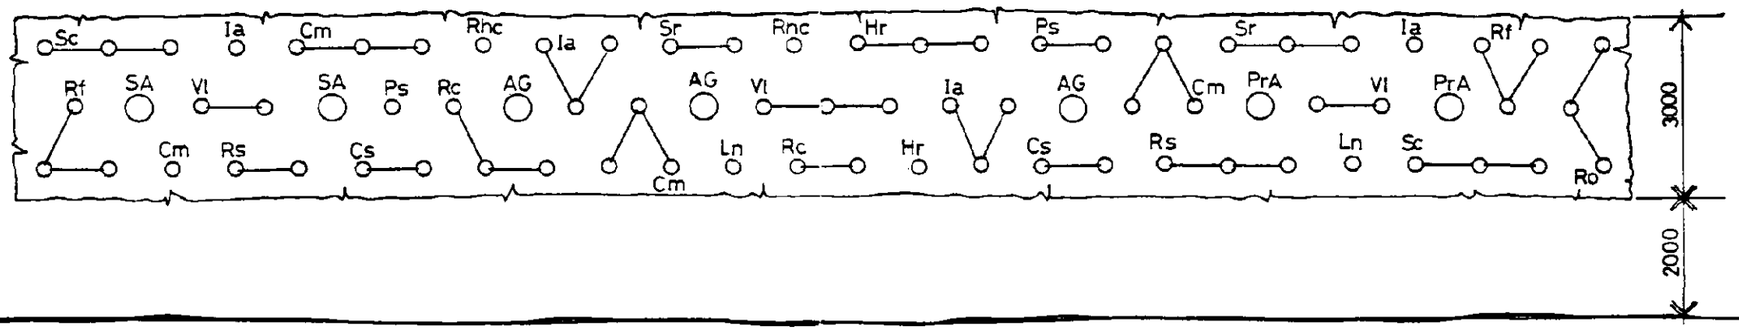

MILES BANK.

(SEE ALSO SCHEDULE Nº1)

Nº10.

Nº12.

Nº14.


MILES BANK | VERNATT'S DRAIN PLANTING.

PLAN 'E'


SCALE 1:100.

...NING
1996
Ref 0522/96.

VERNATTS DRAIN PATHWAY.

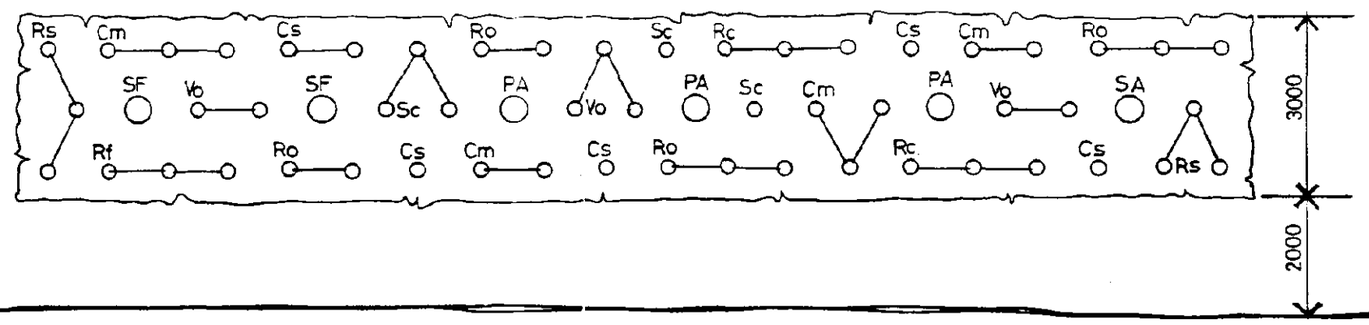


MILES BANK.

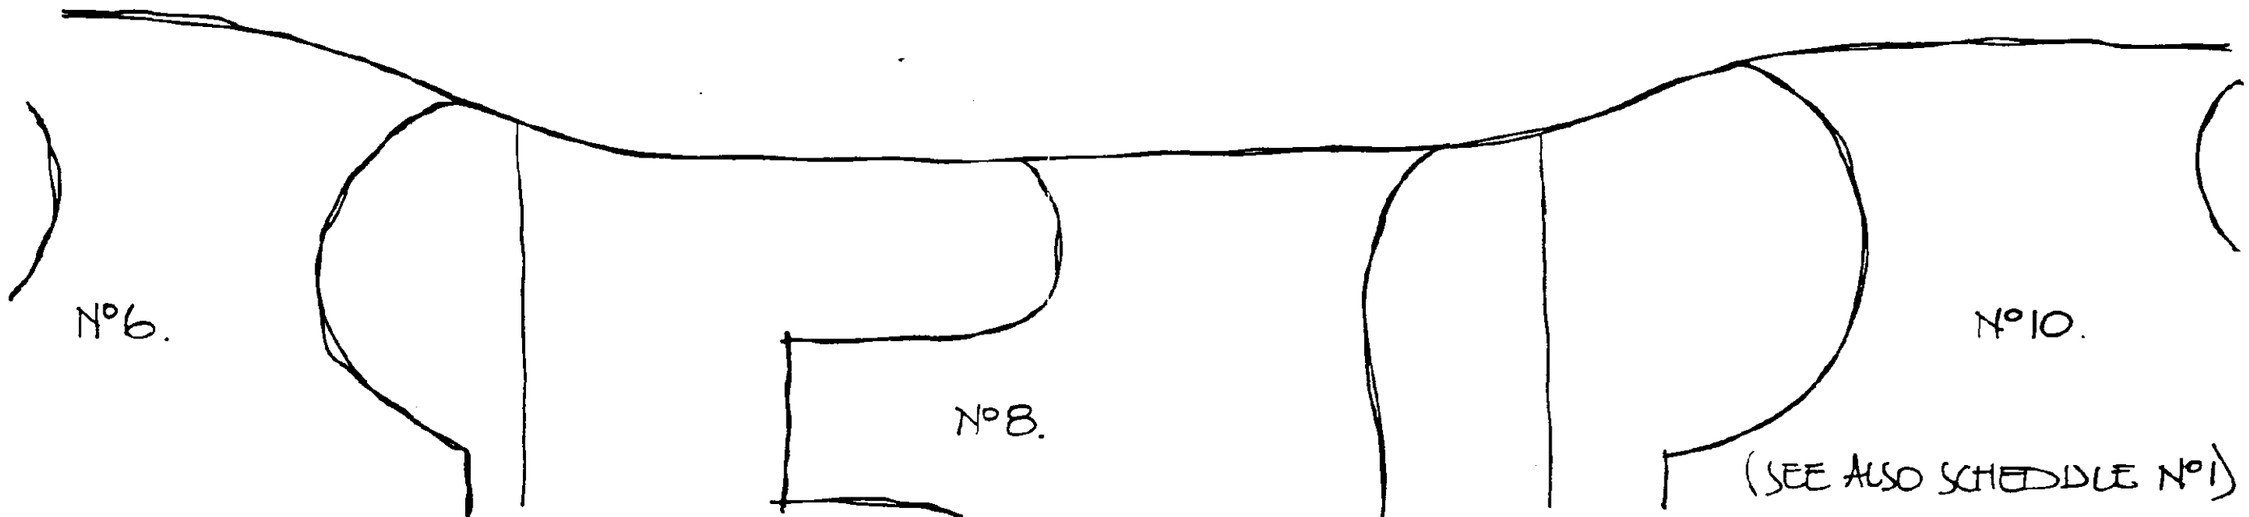

MILES BANK / VERNATT'S DRAIN PLANTING.

PLAN 'F'

SCALE 1:100

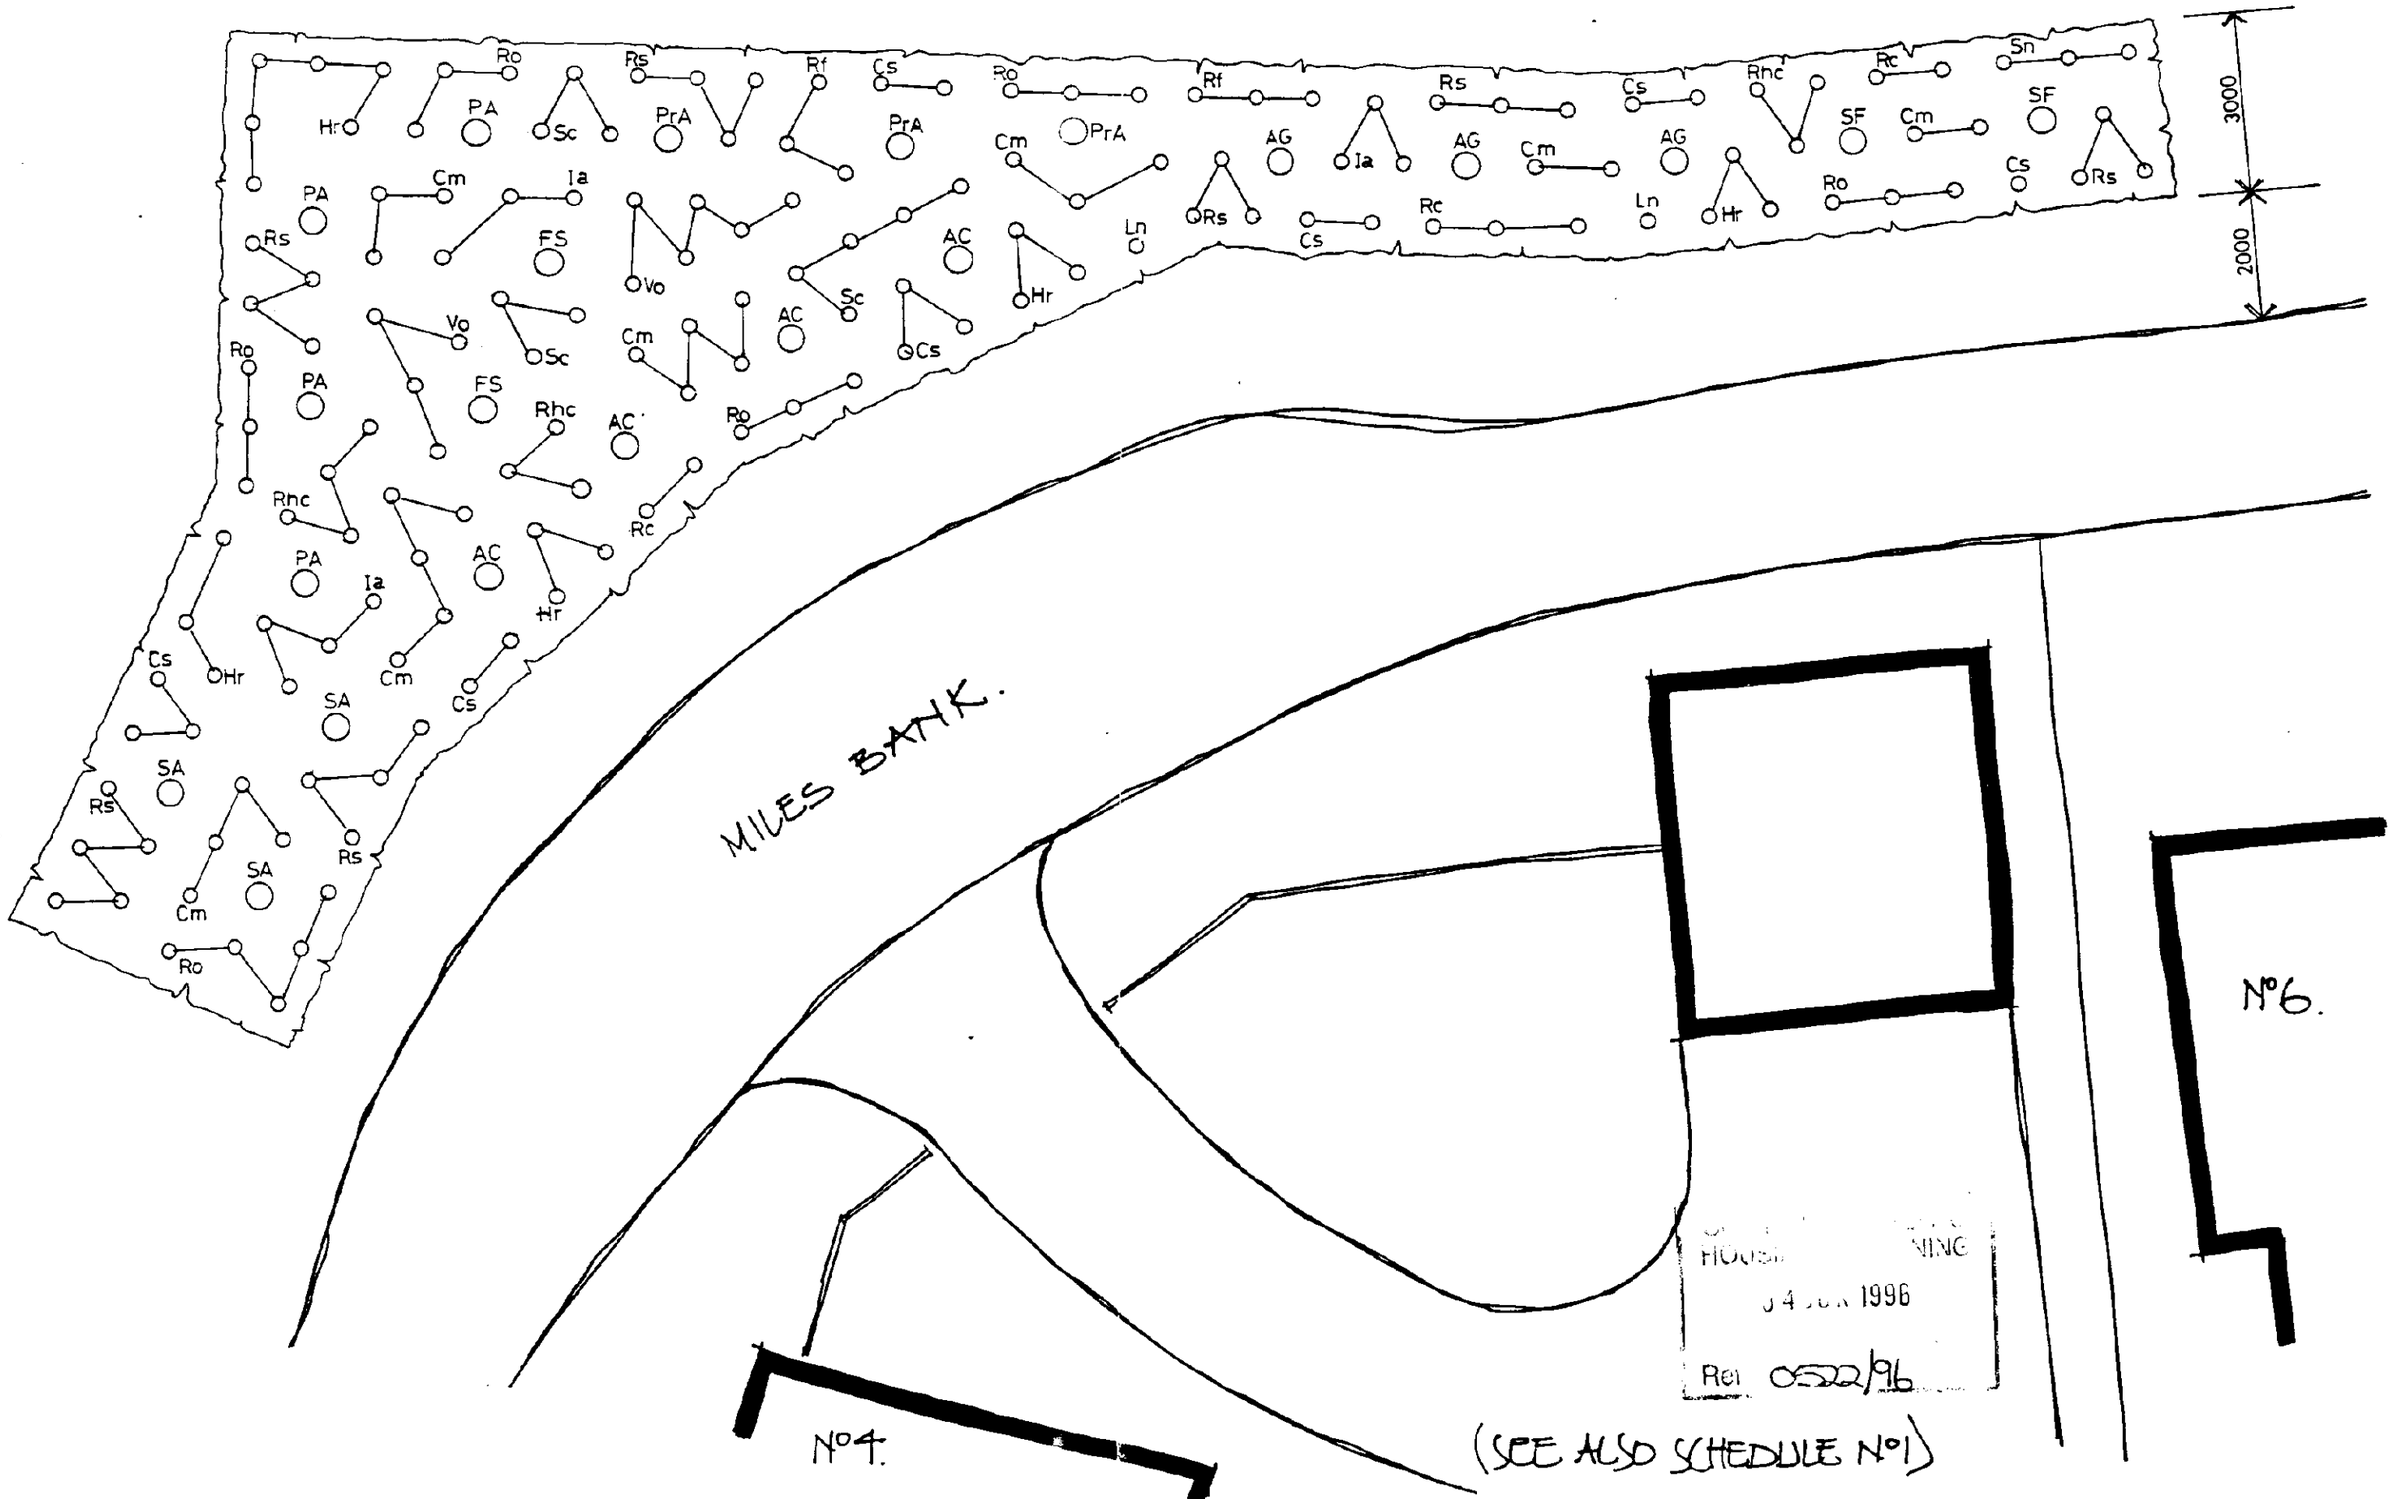

HOUSE ...NING
... JUN 1996
Ref 0522/96

MILES BANK | VERNATT'S DRAIN PLANTING.

PLAN 'B'

SCALE 1:100

VERNATTS DRAIN PATHWAY.

