Notes

A All dimensions must be checked on site and not scaled from this drawing.

B All dimensional discrepancies should be noted and reported back to the design office.

All design rights and copyright reserved



WHITE HART HOTEL YARD ELEVATION.



MARKET PLACE ELEVATION.

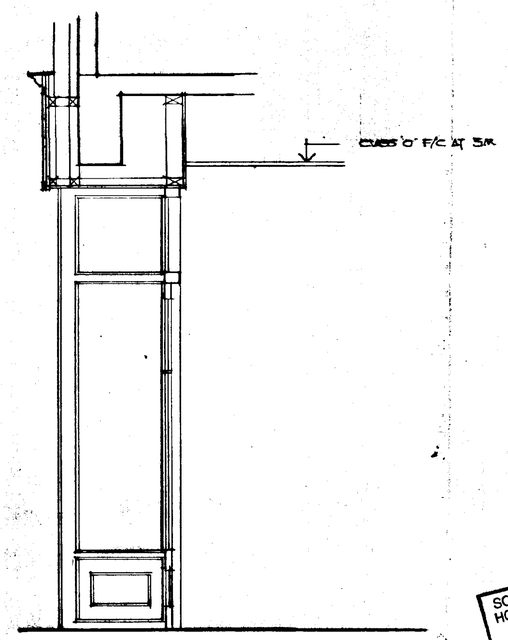

SECTION THRO' LOBBY.

Rev.	Date	Description

Client: PEACOCKS STORES LTD

Job Title: PEACOCKS 17-18 MARKET PLACE SPALDING

Drawing Title: SHOPFRONT.

Scale: 1:50/20.

Date: APRIL 97.

Drawn by:

SOUTH HOLLAND DC HOUSING & PLANNING 12 MAY 1997 Ref: 0522/97.

DETERMINED PLAN.

Railston THE SHOPFITTER

Whitehill Lane Wootton Bassett Swindon Wiltshire SN4 7DB
Telephone 01793 848000 Facsimile 01793 848014

Drawing No. E 90916-04. Rev.