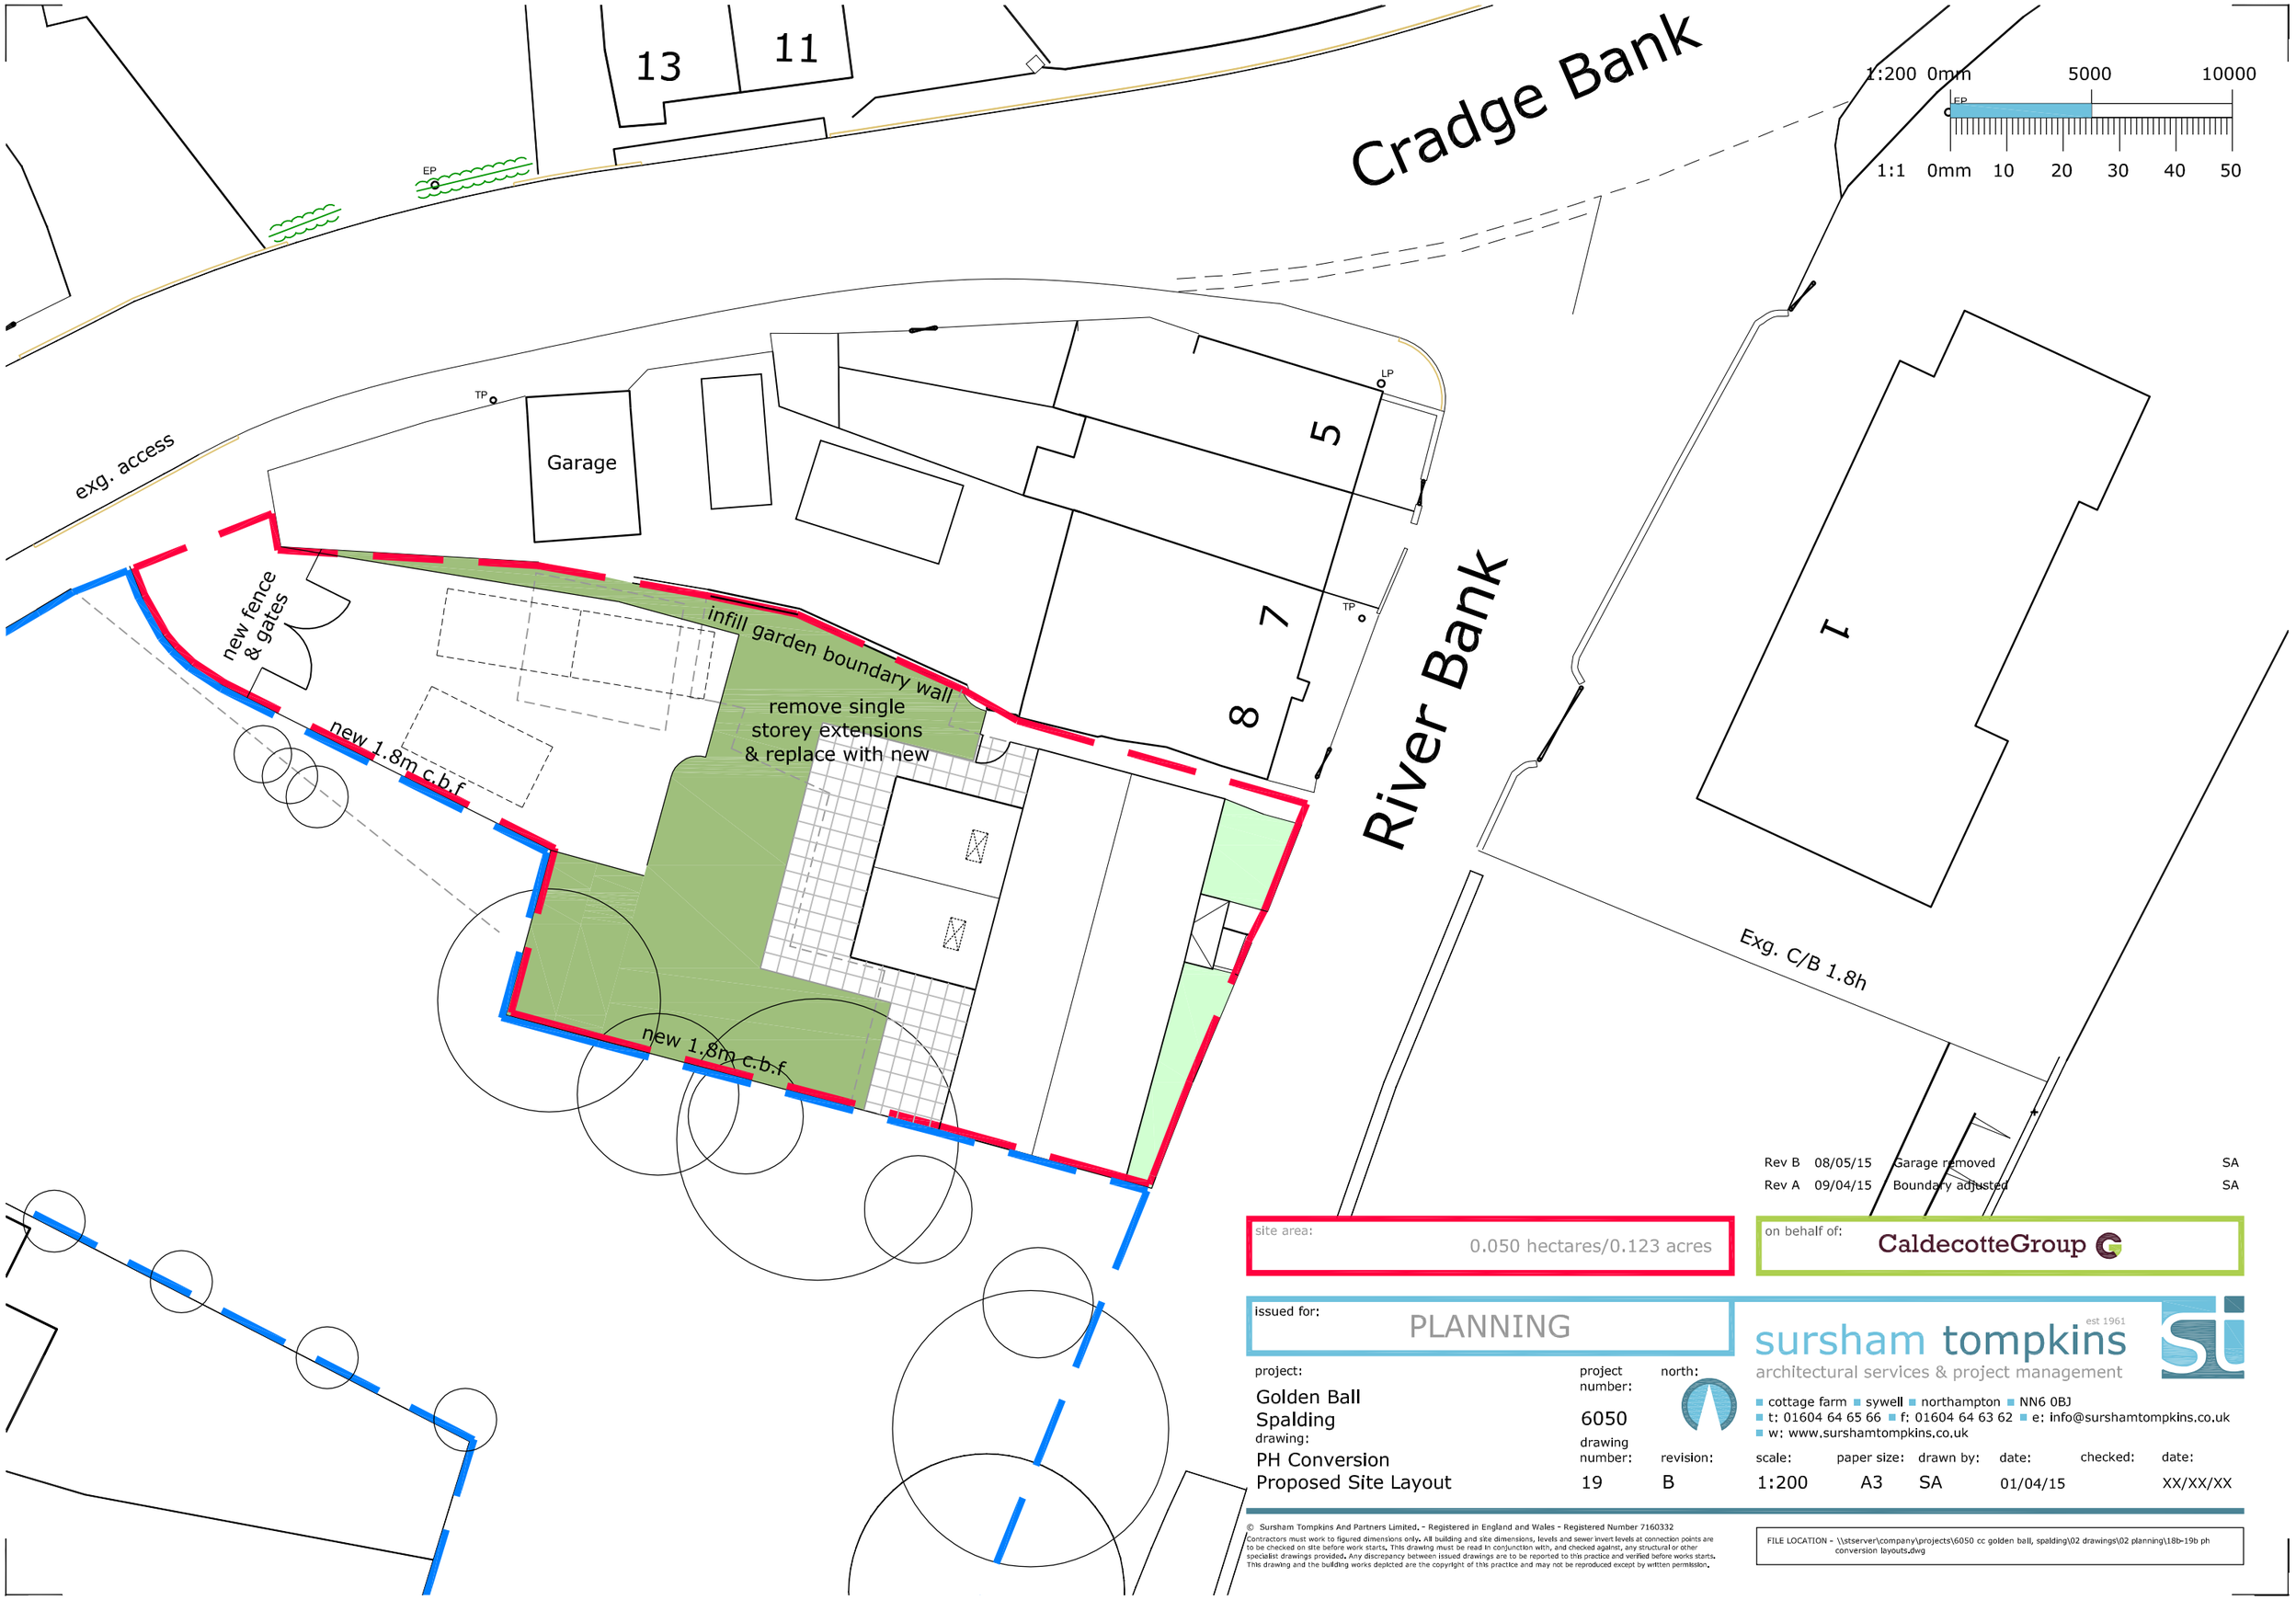


Rev B 08/05/15 Garage removed SA
Rev A 09/04/15 Boundary adjusted SA

site area: 0.050 hectares/0.123 acres

on behalf of: CaldecotteGroup

issued for: PLANNING

sursham tompkins est 1961
architectural services & project management
cottage farm ■ sywell ■ northampton ■ NN6 0BJ
t: 01604 64 65 66 ■ f: 01604 64 63 62 ■ e: info@surshamtompkins.co.uk
w: www.surshamtompkins.co.uk

project: Golden Ball Spalding

drawing: PH Conversion Proposed Site Layout

project number:	north:	scale:	paper size:	drawn by:	date:	checked:	date:
6050		1:200	A3	SA	01/04/15		XX/XX/XX
drawing number: 19	revision: B						

© Sursham Tompkins And Partners Limited. - Registered in England and Wales - Registered Number 7160332
Contractors must work to figured dimensions only. All building and site dimensions, levels and sewer invert levels at connection points are to be checked on site before work starts. This drawing must be read in conjunction with, and checked against, any structural or other specialist drawings provided. Any discrepancy between issued drawings are to be reported to this practice and verified before works starts. This drawing and the building works depicted are the copyright of this practice and may not be reproduced except by written permission.

FILE LOCATION - \\stserver\company\projects\6050 cc golden ball, spalding\02 drawings\02 planning\18b-19b ph conversion layouts.dwg