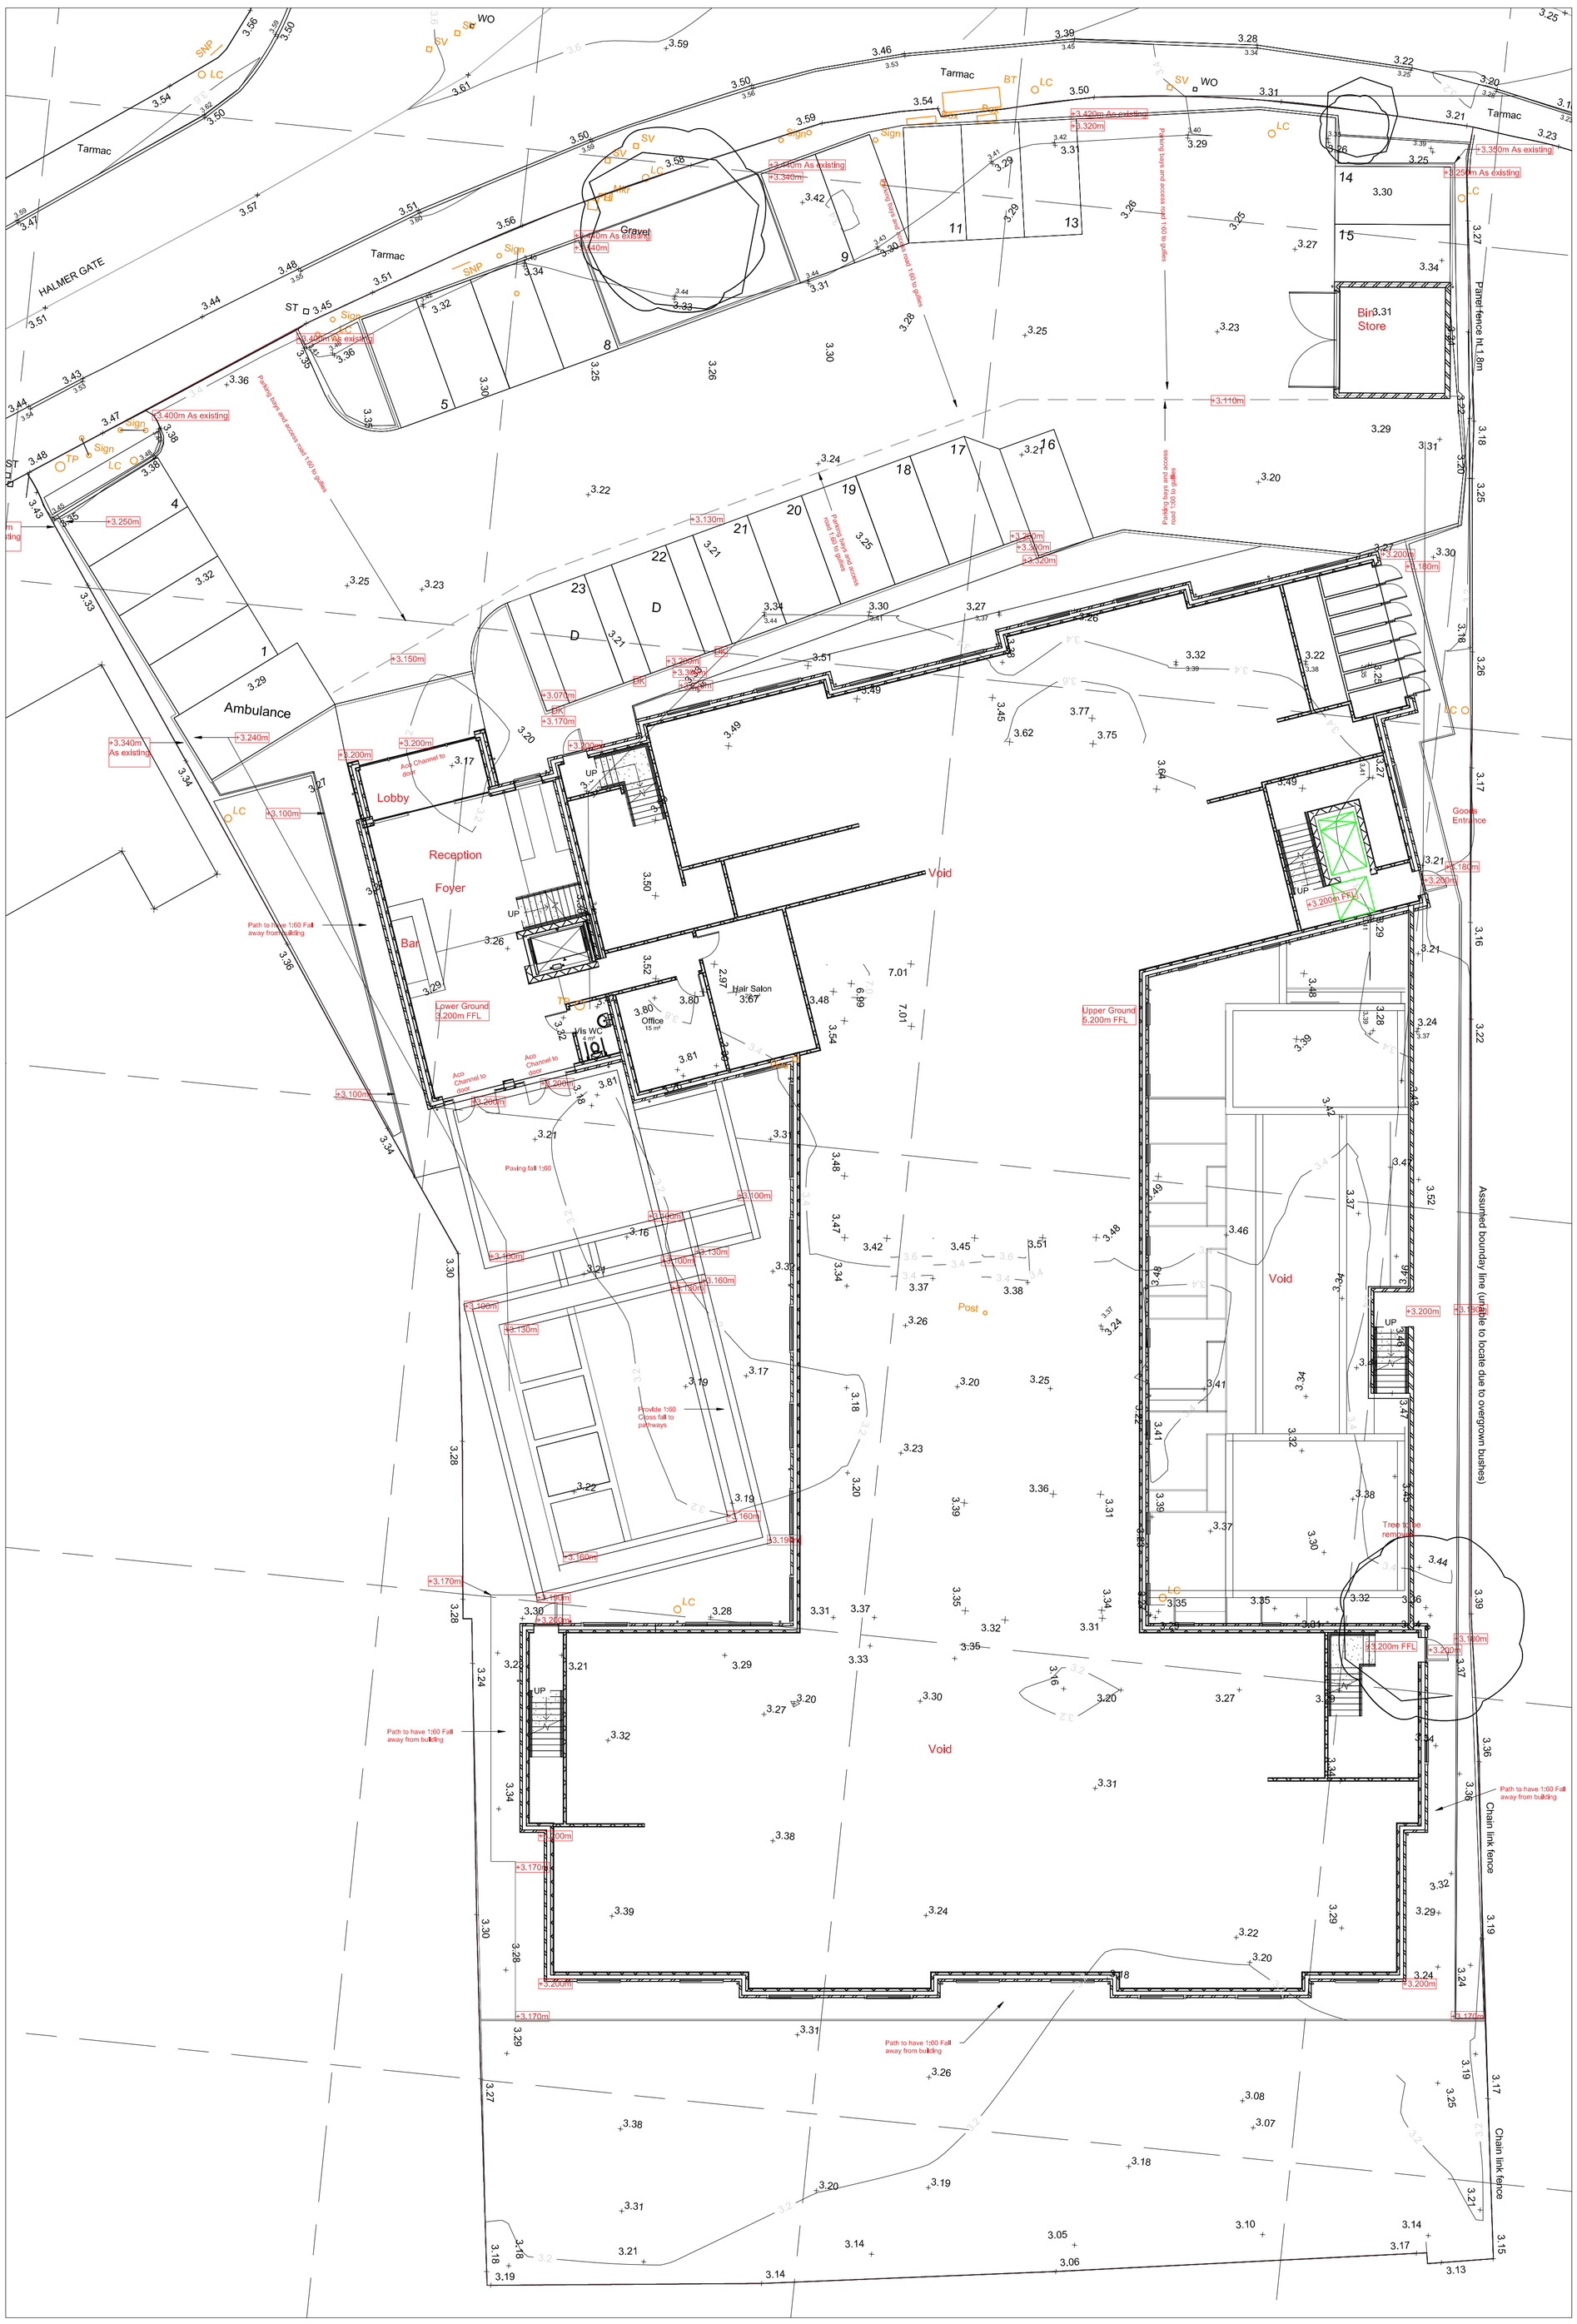


LEGEND

3.56	Existing level
+3.200m FFL	Propose level

DRAWING REVISIONS

REV	DESCRIPTION	DATE	BY	CHK
.	.	.	.	.

NOTES

DO NOT SCALE, USE FIGURED DIMENSIONS ONLY.

ALL DIMENSIONS TO BE VERIFIED ON SITE PRIOR TO THE COMMENCEMENT OF ANY WORK OR THE PRODUCTION OF ANY SHOP DRAWING. ALL DISCREPANCIES TO BE REPORTED TO THE ARCHITECT.

THIS DRAWING IS TO BE READ IN CONJUNCTION WITH ALL RELATED ARCHITECT'S AND ENGINEER'S DRAWINGS AND ANY OTHER RELEVANT INFORMATION.

THIS DRAWING IS COPYRIGHT © OF DWA ARCHITECTS (LONDON) LTD.

DWA ARCHITECTS

DWA Architects (London) Ltd
Cyclops House
Link Business Park
York
United Kingdom
YO10 3JB

01904 544 400
dwa@dwa-architects.co.uk
www.dwa-architects.co.uk

CLIENT

Life Property Construction Ltd for Glenholme

PROJECT

Proposed 61 Bedroom Care Home on the Former Birds PH Site

DRAWING TITLE

Site Setting out Drawing

DRAWING STATUS

CONSTRUCTION ISSUE

SCALE	DATE	
1:150 @ A1	May 2019	
DRAWN BY	CHECKED BY	
TE	JS	
JOB NO.	DWG NO.	REV
G5105	906	C