




Proposed South-East Elevation @ 1:100

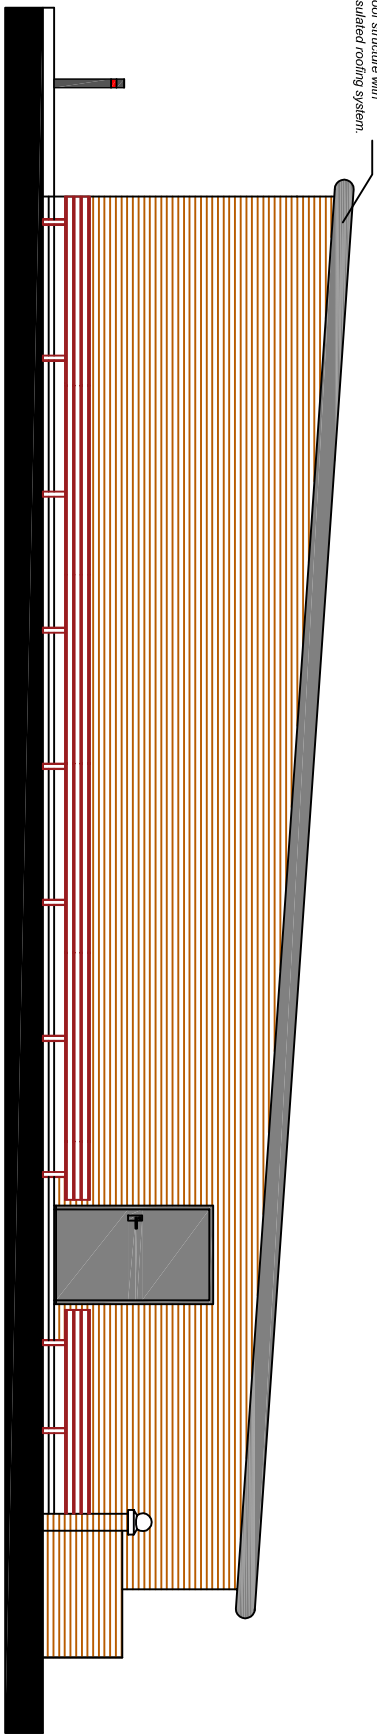


Proposed North-East Elevation @ 1:100

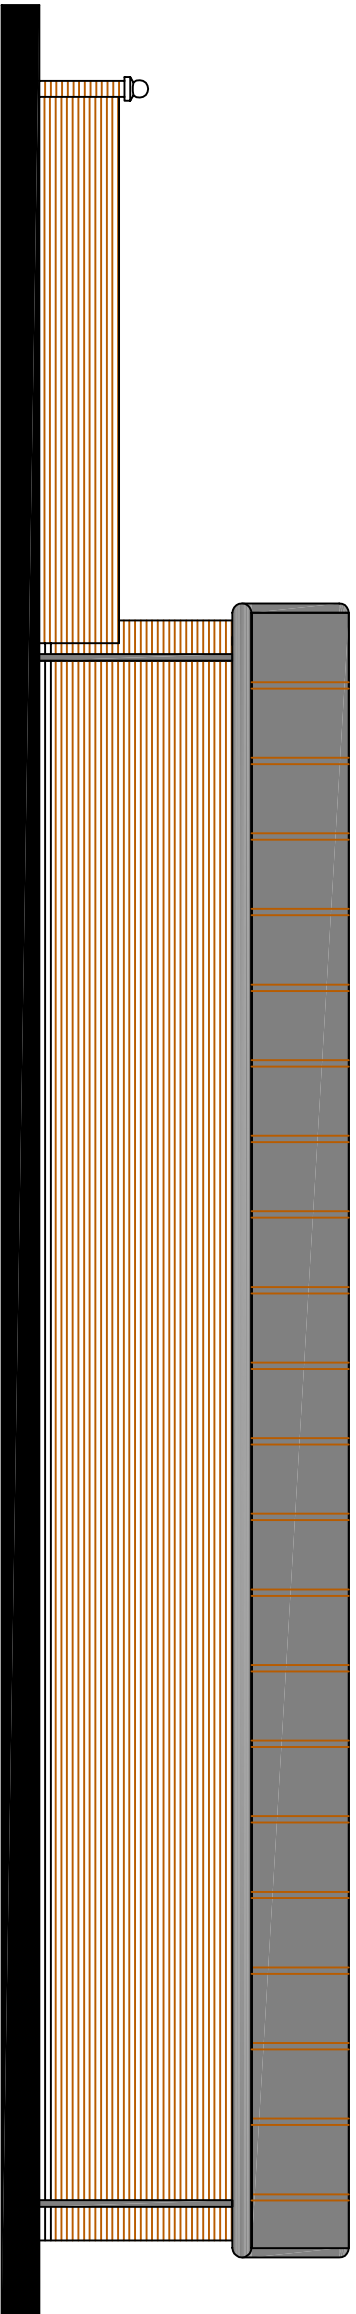

Proposed South-West Elevation @ 1:100

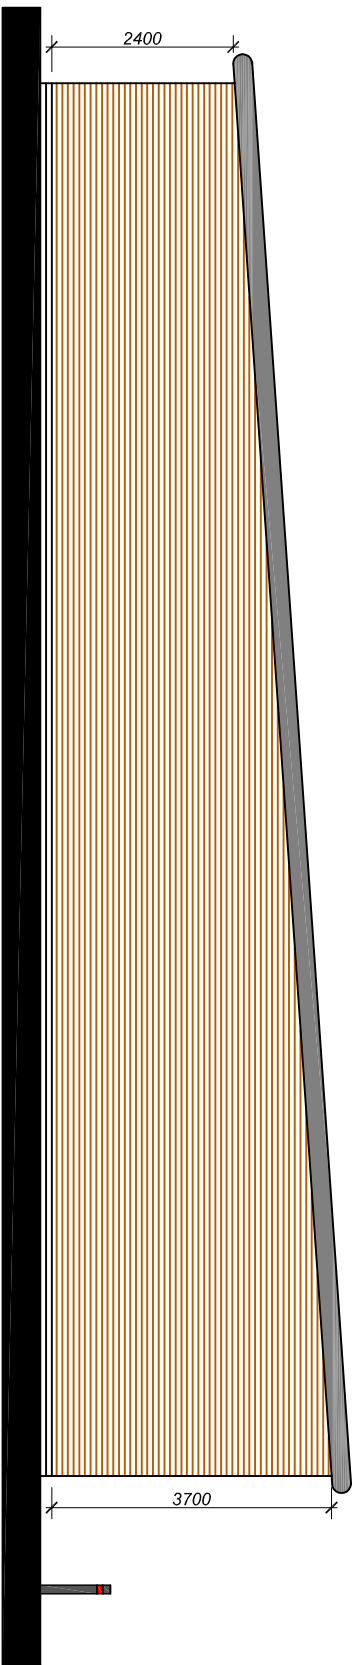

Proposed North-West Elevation @ 1:100

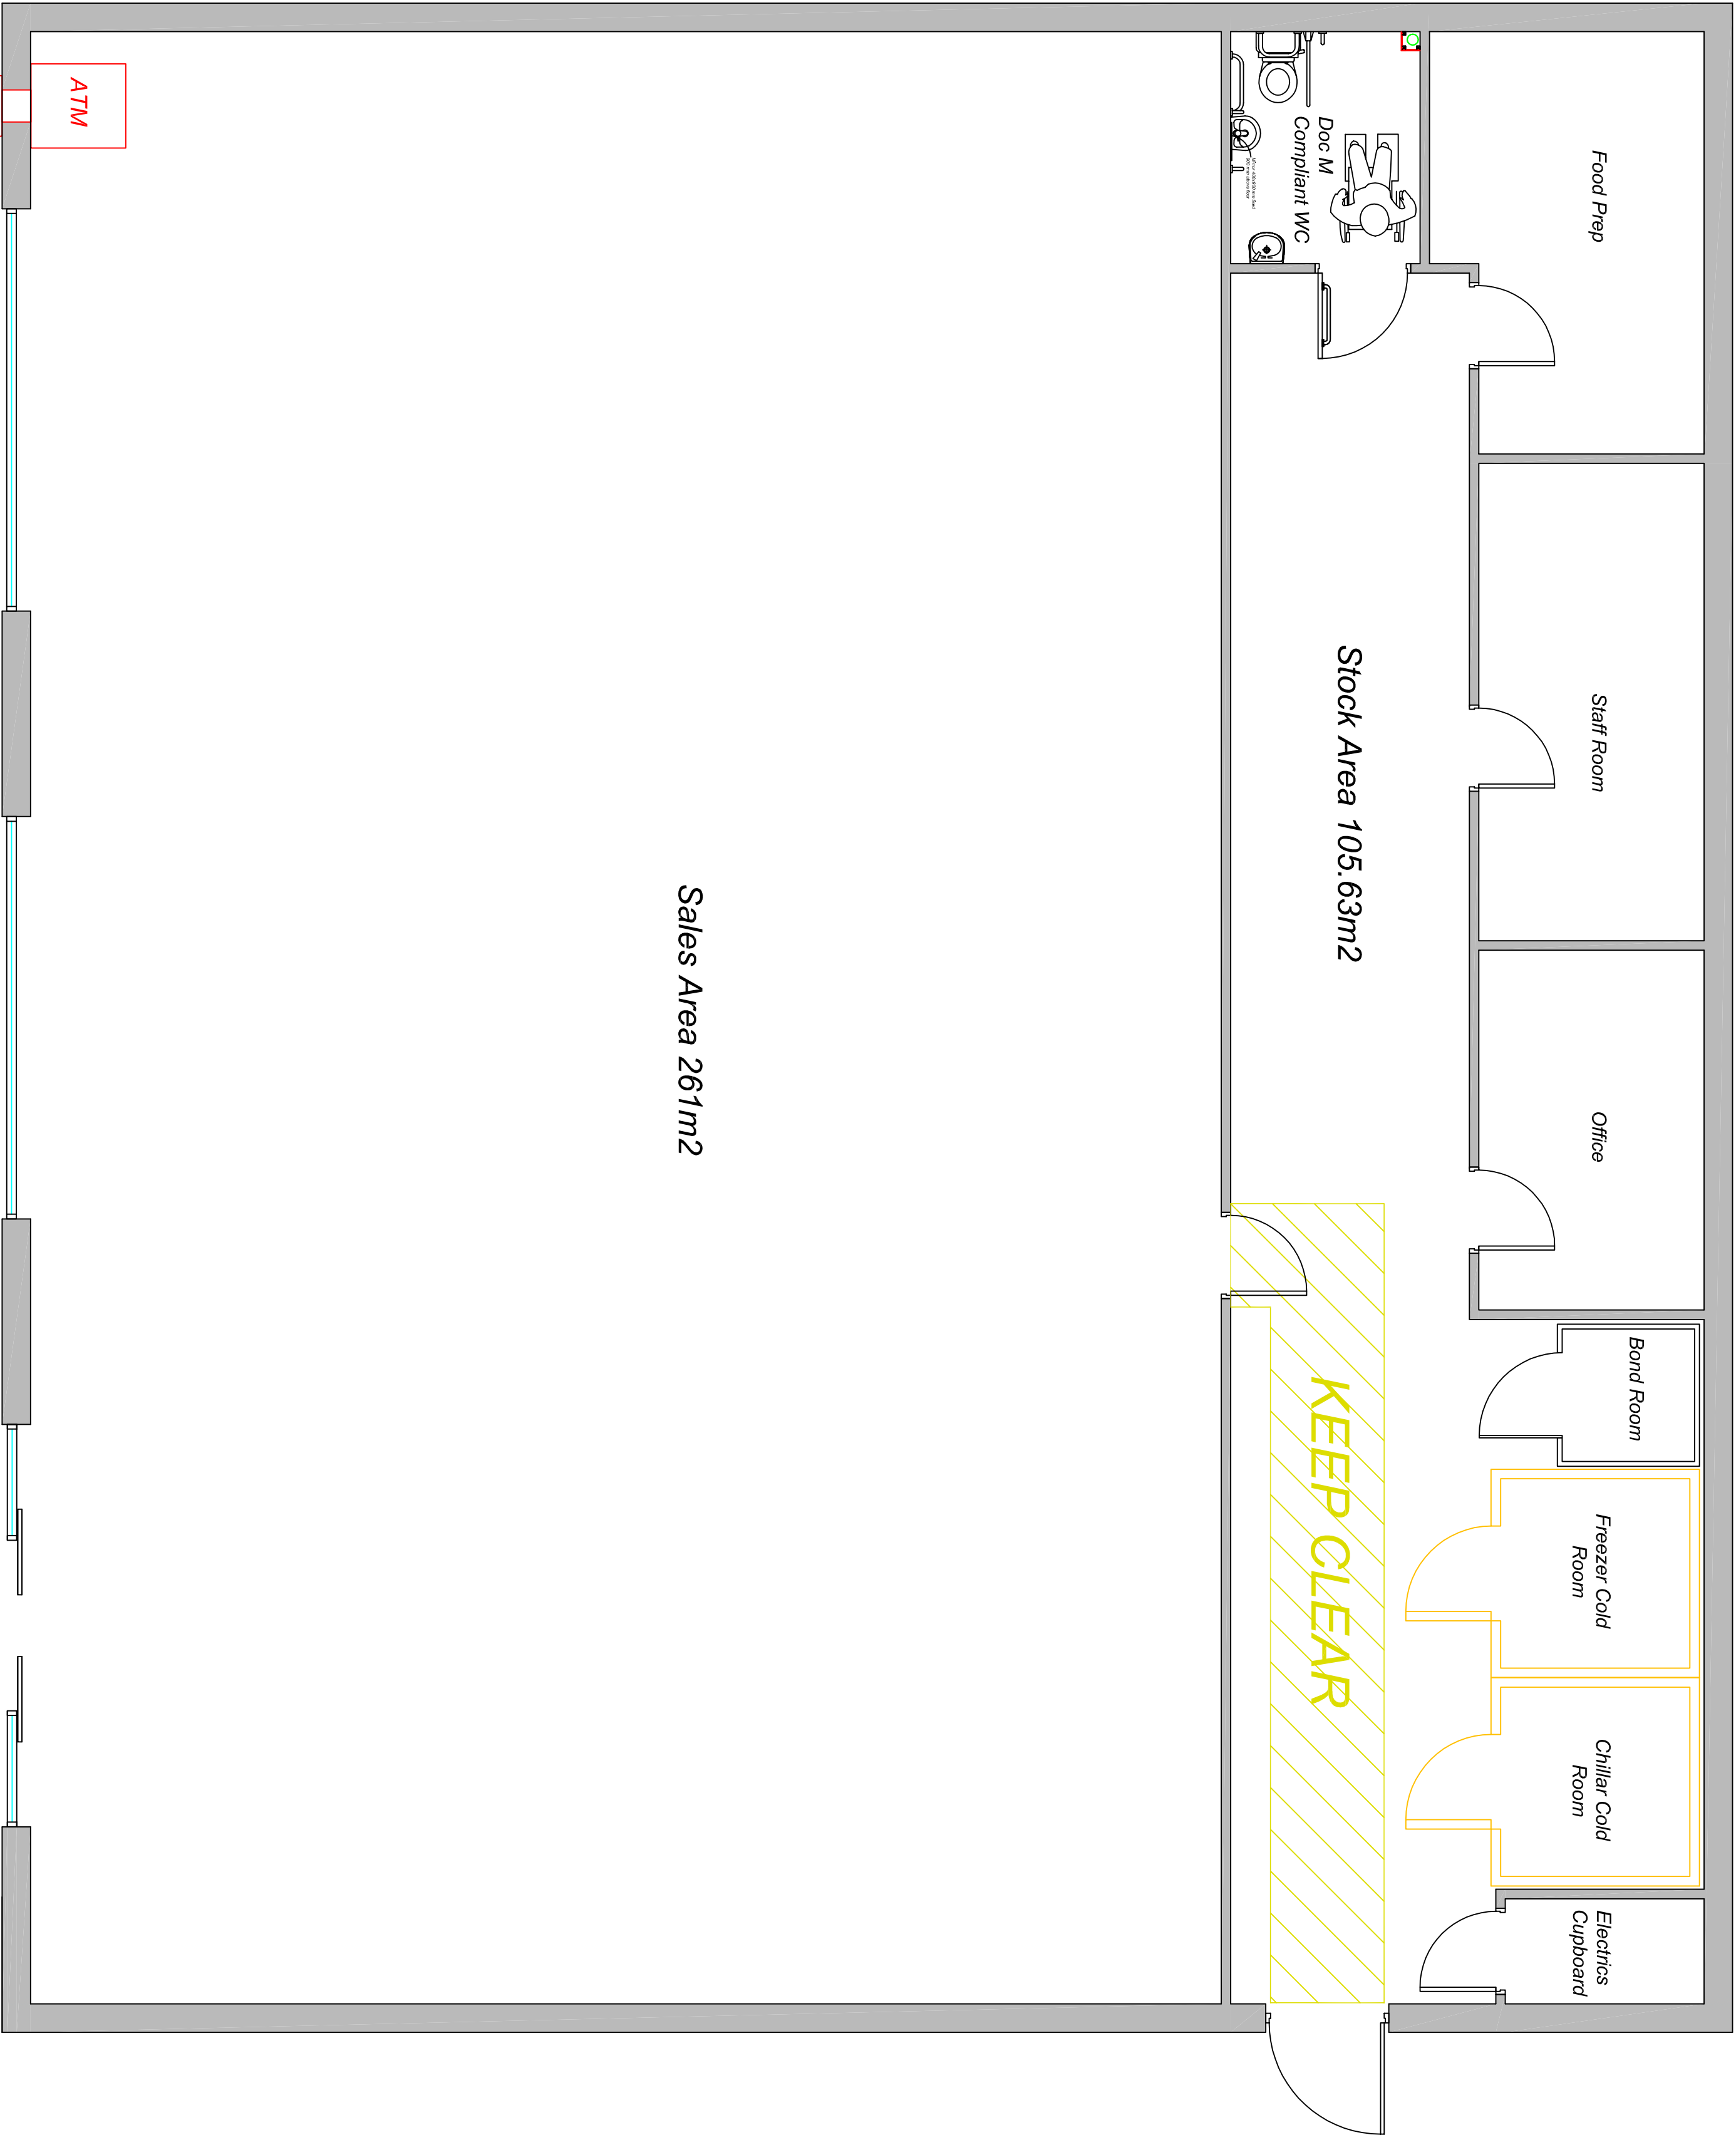


Proposed Floor Plan @ 1:50




Example of concrete / pebble finish between boundary kerbs




Example of concrete / pebble finish between boundary kerbs

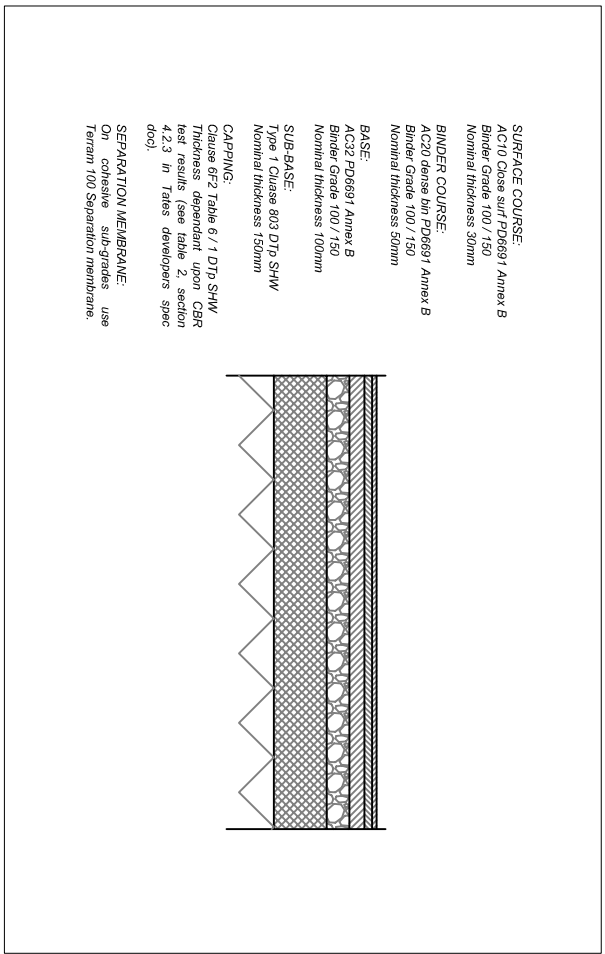

Car Park Construction Details

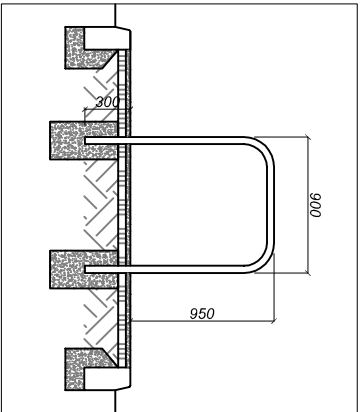

Cycle Stand Detail @ 1:50

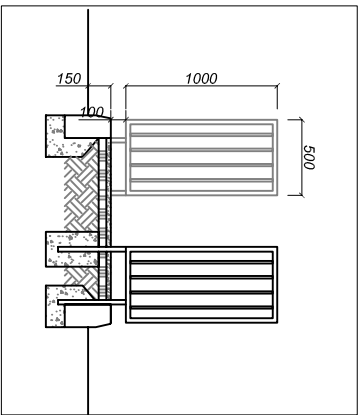

Pedestrian Railing Detail @ 1:50

External Materials Schedule		
Component	Material	Colour/ Finish
Shop front and window frames	Aluminium	RAL 7037 Grey
Facing brickwork	Facing brickwork to match existing	Hanson Gunter Red Mixure Brick
Shop front doors, security roller shutters and anti vandal security doors	Aluminium	RAL 7037 Grey
Cadding to gables and rear of plot roof	Aluminium	RAL 9017M Black
Gutter, downpipes and fascia	Aluminium	RAL 9017M Black
Roof Covering	Clay	265 x 765mm Mabley Element Adobe, dark grey sand faced.

External Materials