



Sign Specialists

sign-specialists.co.uk
19 Oxleasow Road, East Moons Moat,
Redditch, B98 0RE
Telephone : 01527 504 250
Fax : 01527 504 251
enquiries@sign-specialists.co.uk

Colour reference

- Blue
- Black
- White
- Gold
-

Typefaces/notes/info

-

Lighting

-

Customer

Marston's,
The Tulip Queen Lodge,
Barrier Bank,
Spalding,
Lincolnshire,
PE12 6AE.

Date drawn - 29.05.2018
Designer - P.R.S.
Location - J:\Marston's PLC



Job no - 128937/Planning

Rev dates	Rev dates
B) -	H) -
C) -	I) -
D) -	J) -
E) -	K) -
F) -	L) -
G) -	M) -

The designs, illustrations, and photography is the property of Sign Specialists Ltd. The contents are confidential, any form of reproduction, copying, disclosure, modification or distribution without prior written consent is strictly prohibited. Colours and typefaces on drawings may be representative only please refer to the specifications. Visuals shown are artists impressions only and must not be taken as an exact representation of the completed signage on site.



Drawing to be viewed/printed at A3

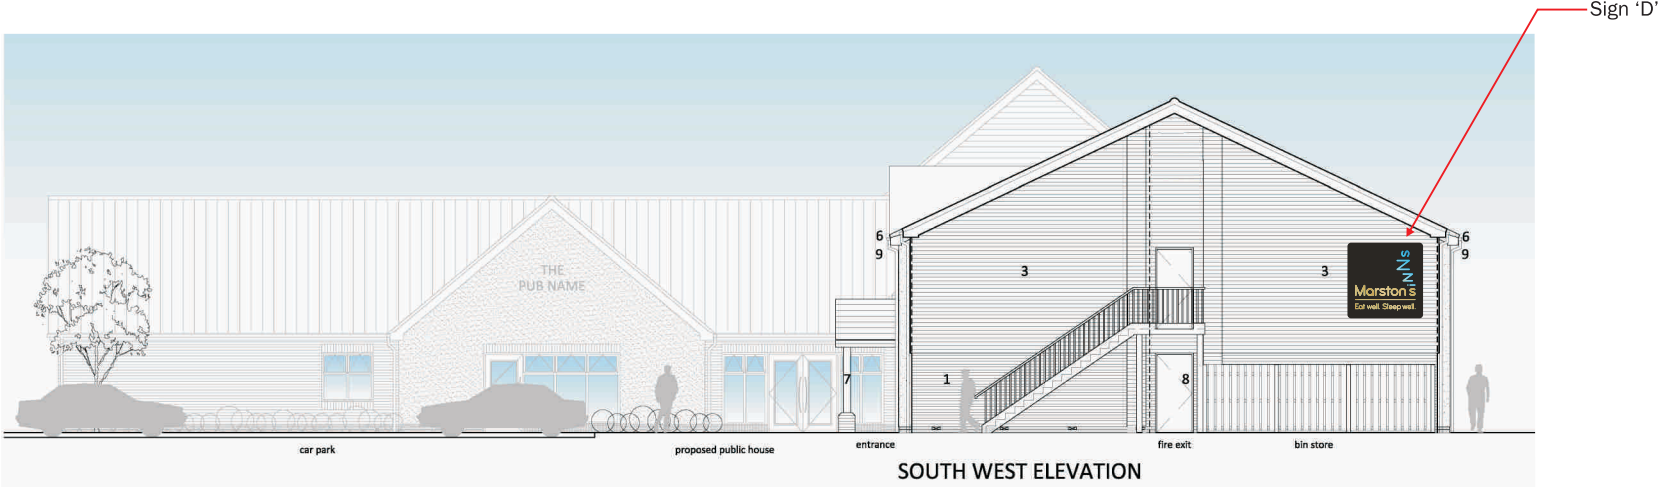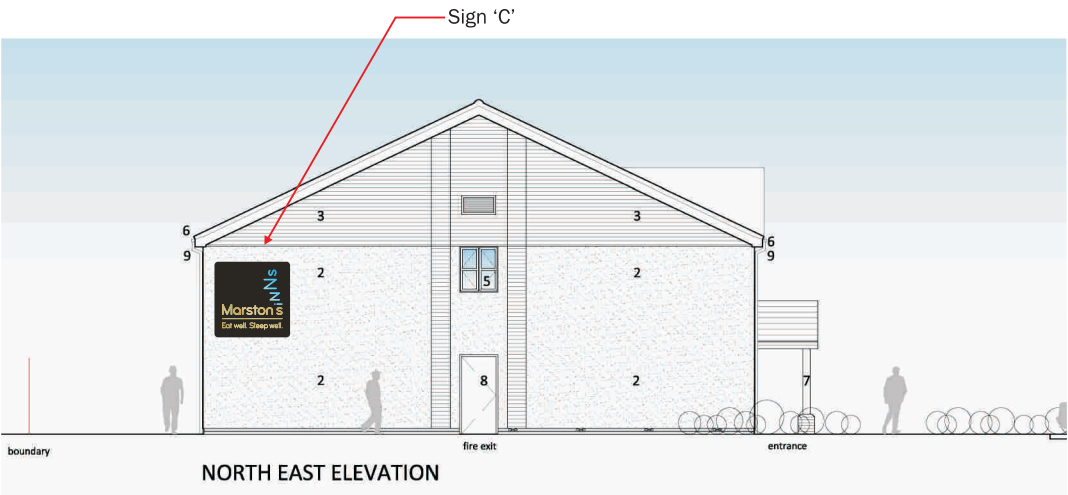





Sign 'A'
Scale 1:25
Description - Wall mounted internally illuminated sign with sequential lighting.
Materials - Aluminium, acrylic, vinyl
Illumination - Internally illuminated by L.E.Ds.
Size - 1000mm x 1000mm
Note: Cap height for 'M' of Marstons = 150mm
Note: Ground level to underside of sign 5180mm



Sign 'B'
Scale 1:25
Description - Wall mounted internally illuminated sign with sequential lighting.
Materials - Aluminium, acrylic, vinyl
Illumination - Internally illuminated by L.E.Ds.
Size - 1500mm x 1500mm
Note: Cap height for 'M' of Marstons = 220mm
Note: Ground level to underside of sign 3515mm

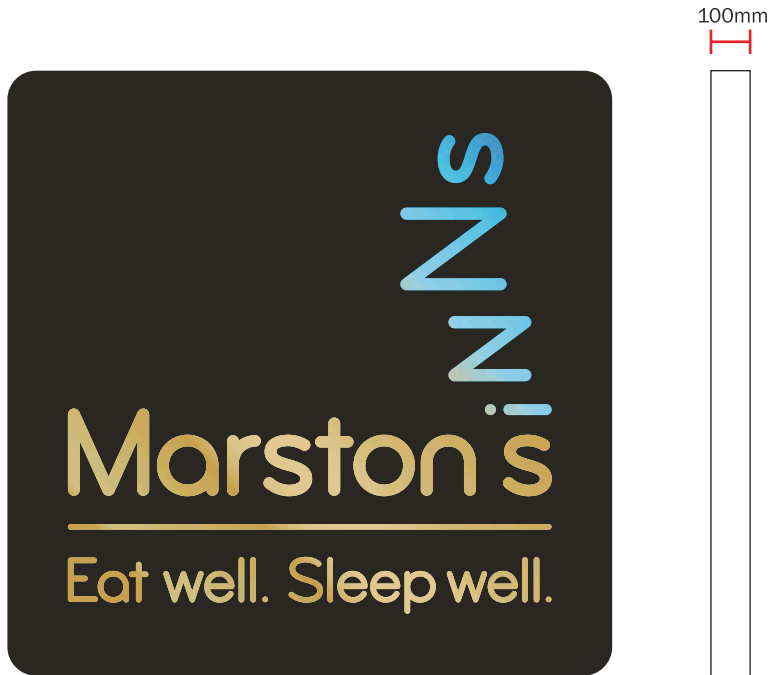

Sign 'C'
Scale 1:25
Description - Wall mounted internally illuminated sign with sequential lighting.
Materials - Aluminium, acrylic, vinyl
Illumination - Internally illuminated by L.E.Ds.
Size - 2000mm x 2000mm
Note: Cap height for 'M' of Marstons = 285mm
Note: Ground level to underside of sign 2555mm

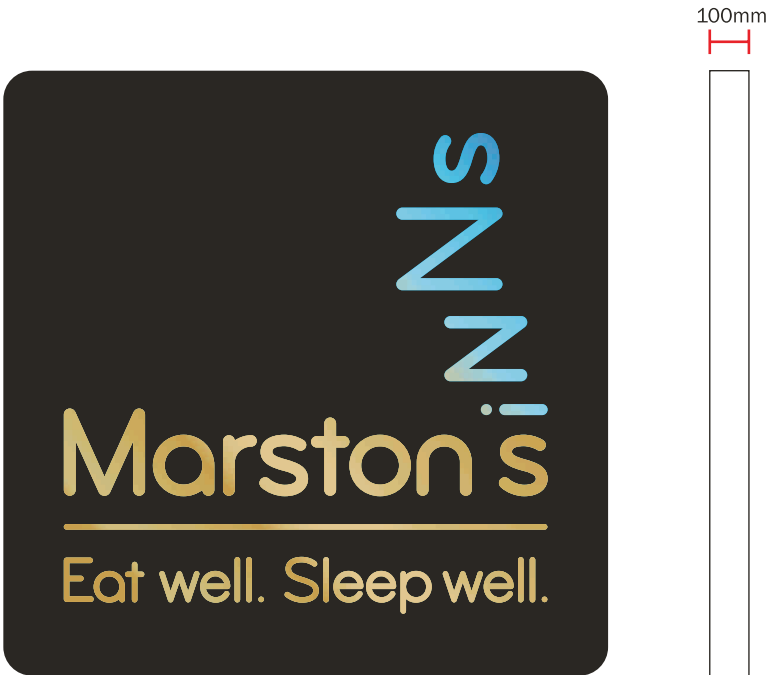

Sign 'D'
Scale 1:25
Description - Wall mounted internally illuminated sign with sequential lighting.
Materials - Aluminium, acrylic, vinyl
Illumination - Internally illuminated by L.E.Ds.
Size - 2000mm x 2000mm
Note: Cap height for 'M' of Marstons = 285mm
Note: Ground level to underside of sign 2980mm



Sign 'E'
Scale 1:25
Description - Freestanding totem internally illuminated sign with sequential lighting.
Materials - Aluminium, acrylic, vinyl
Illumination - Permanently Internally illuminated, sequential lighting for the word 'Inns'.
Size - 1000mm x 3500mm
Note: Cap height for 'M' of Marston's = 160mm



Sign Specialists

sign-specialists.co.uk
19 Oxleasow Road, East Moons Moat, Redditch, B98 0RE
Telephone : 01527 504 250
Fax : 01527 504 251
enquiries@sign-specialists.co.uk

Colour reference

- Blue
- Black
- White
- Gold
-

Typefaces/notes/info

-

Lighting

-

Customer

Marston's,
The Tulip Queen Lodge,
Barrier Bank,
Spalding,
Lincolnshire,
PE12 6AE.

Date drawn - 29.05.2018
Designer - P.R.S.
Location - J:\Marston's PLC

Job no - 128937/Planning

Rev dates	Rev dates
B) -	H) -
C) -	I) -
D) -	J) -
E) -	K) -
F) -	L) -
G) -	M) -

The designs, illustrations, and photography is the property of Sign Specialists Ltd. The contents are confidential, any form of reproduction, copying, disclosure, modification or distribution without prior written consent is strictly prohibited. Colours and typefaces on drawings may be representative only please refer to the specifications. Visuals shown are artists impressions only and must not be taken as an exact representation of the completed signage on site.



Drawing to be viewed/printed at A3