



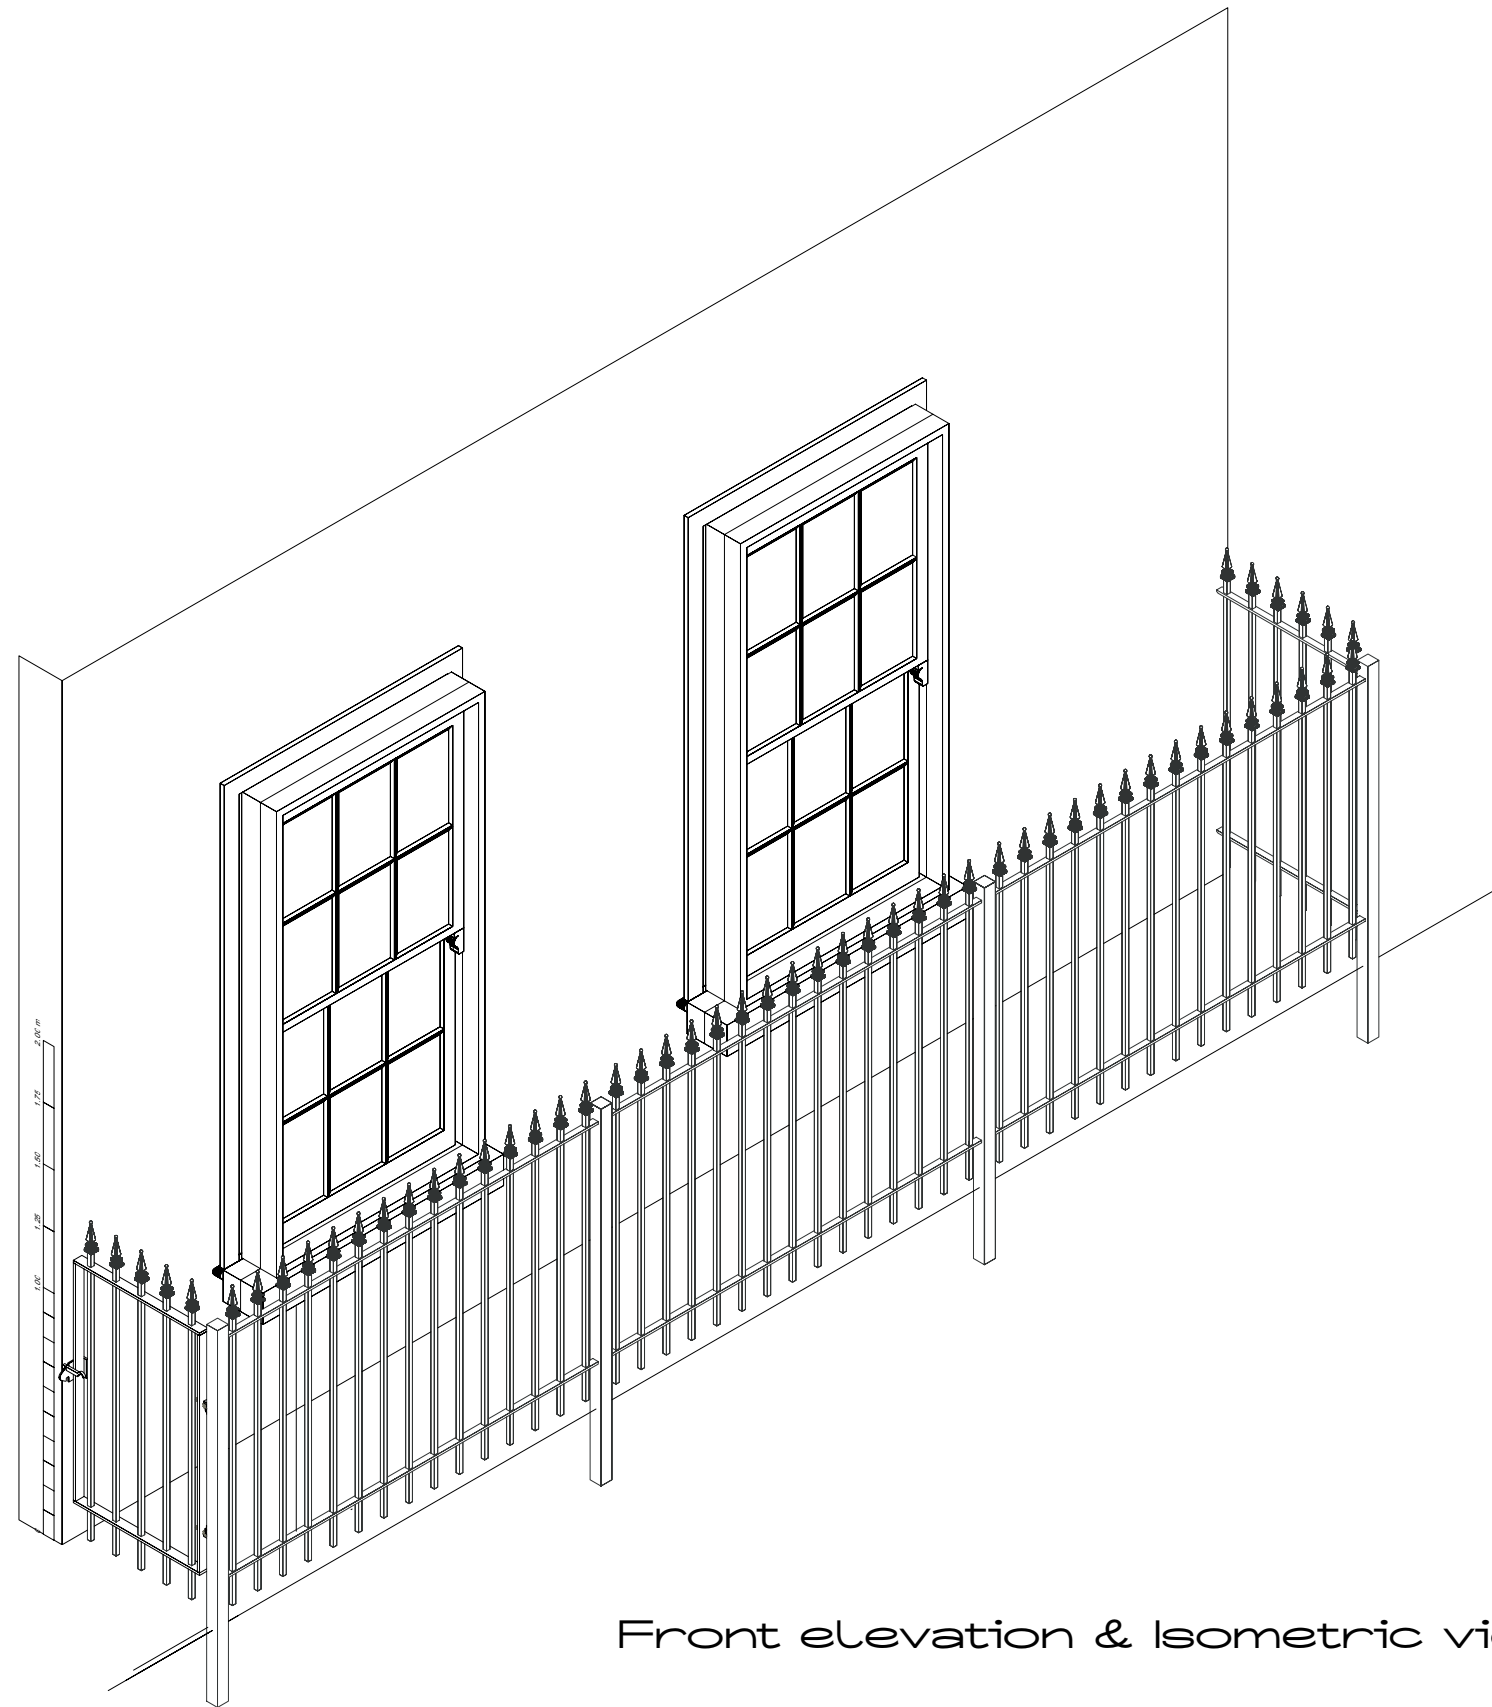

Front elevation & Isometric view 1:25 @ A2 - ALL Dimensions in mm

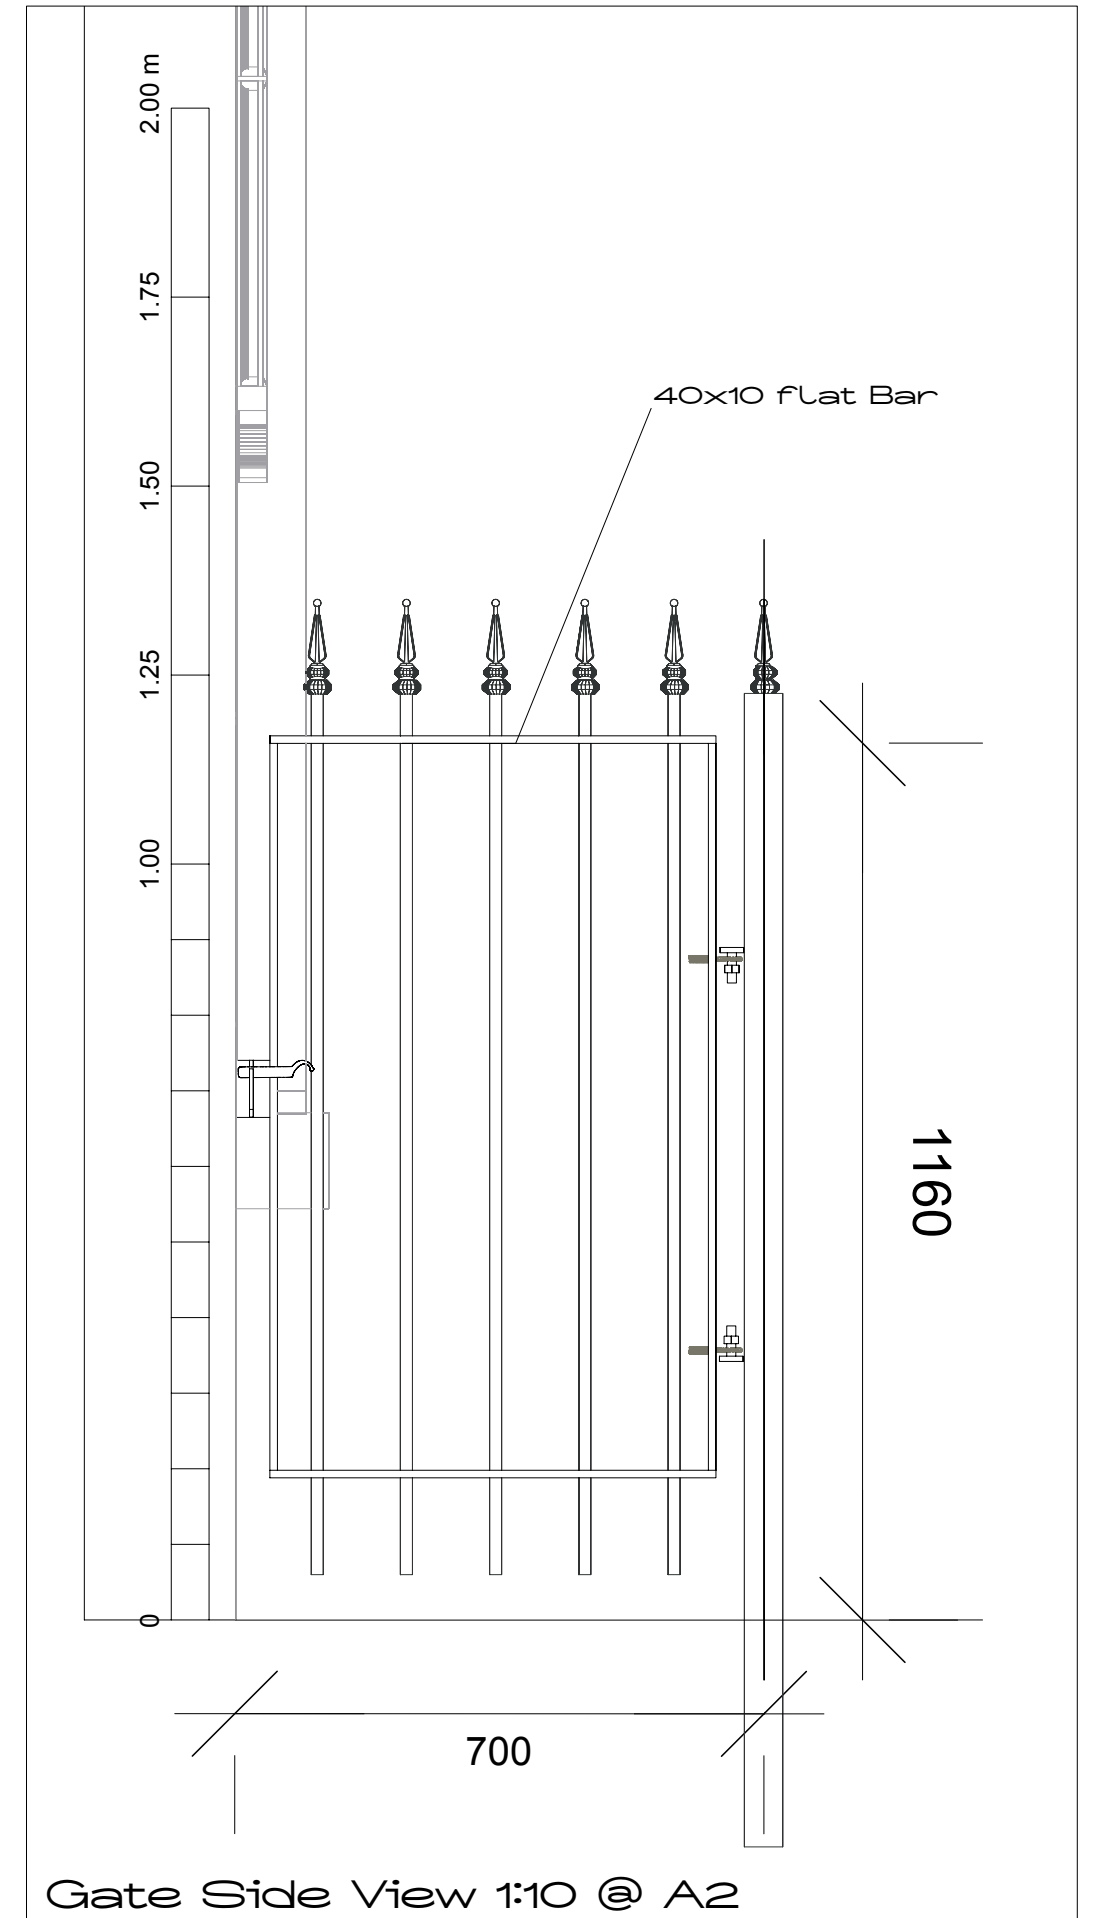

Gate Side View 1:10 @ A2

Reinstatement of Front Railings
The Chantry 7 Church Street
Spalding PE11 2PB

26th May 2025

Side Gate Detail

Ref H16-0338-23