Survey 1:2500 South Holland District Map with the permission of the Controller of Her Majesty's Stationary Office. Crown Copyright Reserved. Licence No LA 079413.



Location Plan.
Scale 1:2500.
Sheet No 1 of 2.

HOUSING AND PLANNING SERVICES
MRS SALLY WALTHAM
BA(Hons) FCIH
Director of Housing and Planning Services
Council Offices, Priory Road
Spalding, Lincolnshire PE11 2XE
Telephone (01775) 761161


SOUTH HOLLAND DISTRICT COUNCIL

PROJECT
Proposed land exchange
Vine Street, Spalding.

Date	No	AMENDMENTS

DETERMINED PLAN

SOUTH HOLLAND DC
HOUSING & PLANNING
26 APR 2000
Ref: 0526/00

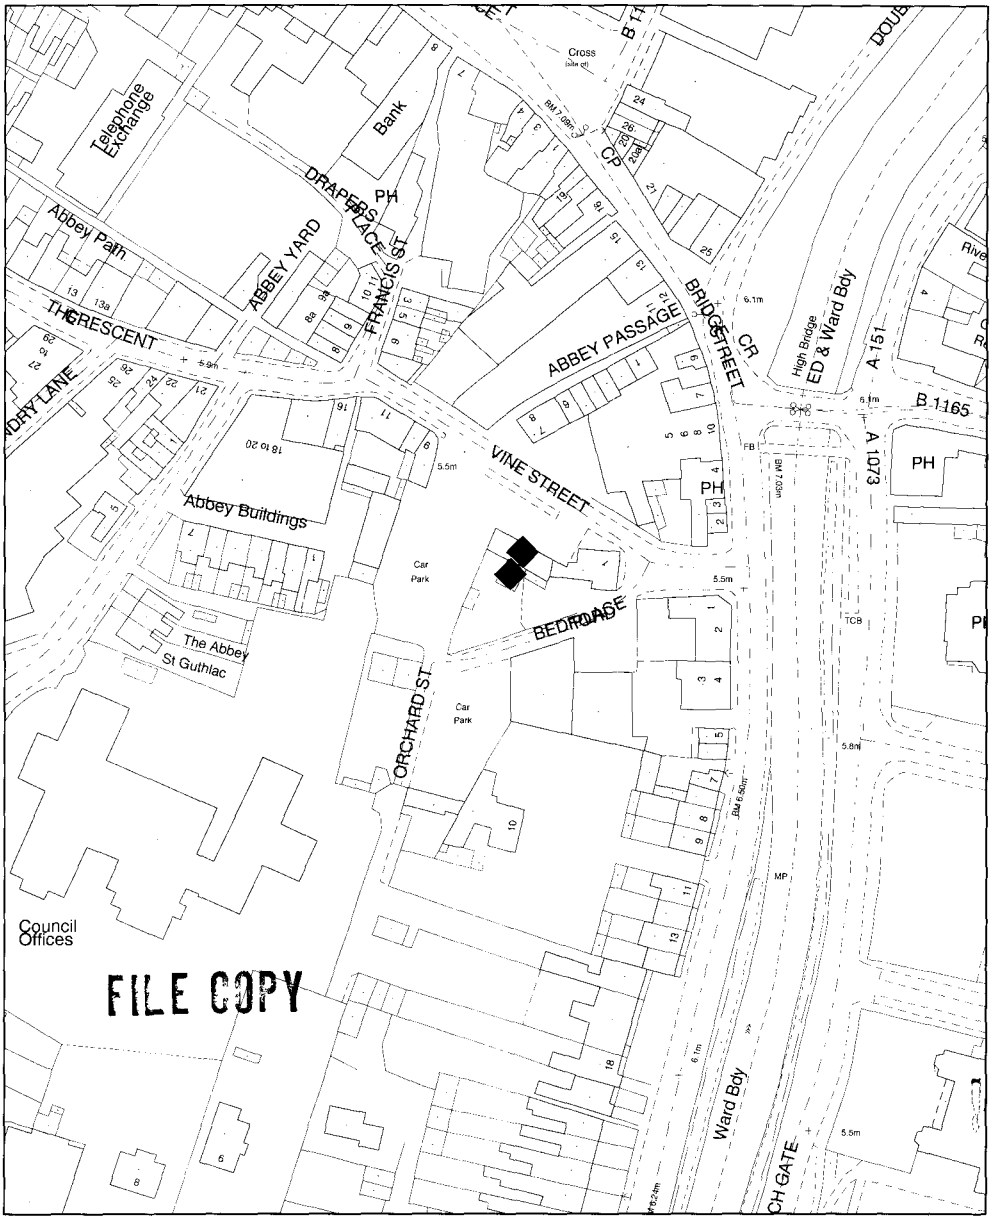

FILE COPY

SOUTH HOLLAND DISTRICT COUNCIL

Planning Application Location Plan
Ward Member Notification

H16/0526/00

Scale: 1:1250

Housing and Planning Services Department

Council Offices, Priory Road, Spalding, Lincolnshire
PE11 2XE

PLEASE DO NOT COPY THIS PLAN
This map is reproduced from Ordnance Survey material with permission of Ordnance Survey on behalf of Her Majesty's Stationery Office (c) Crown copyright. Unauthorised reproduction infringes Crown copyright and may lead to prosecution or civil proceedings. South Holland District Council LA079413 2000

N