
SHDC
Planning & Development
0 6 JUL 2011
Ref: 0526-11

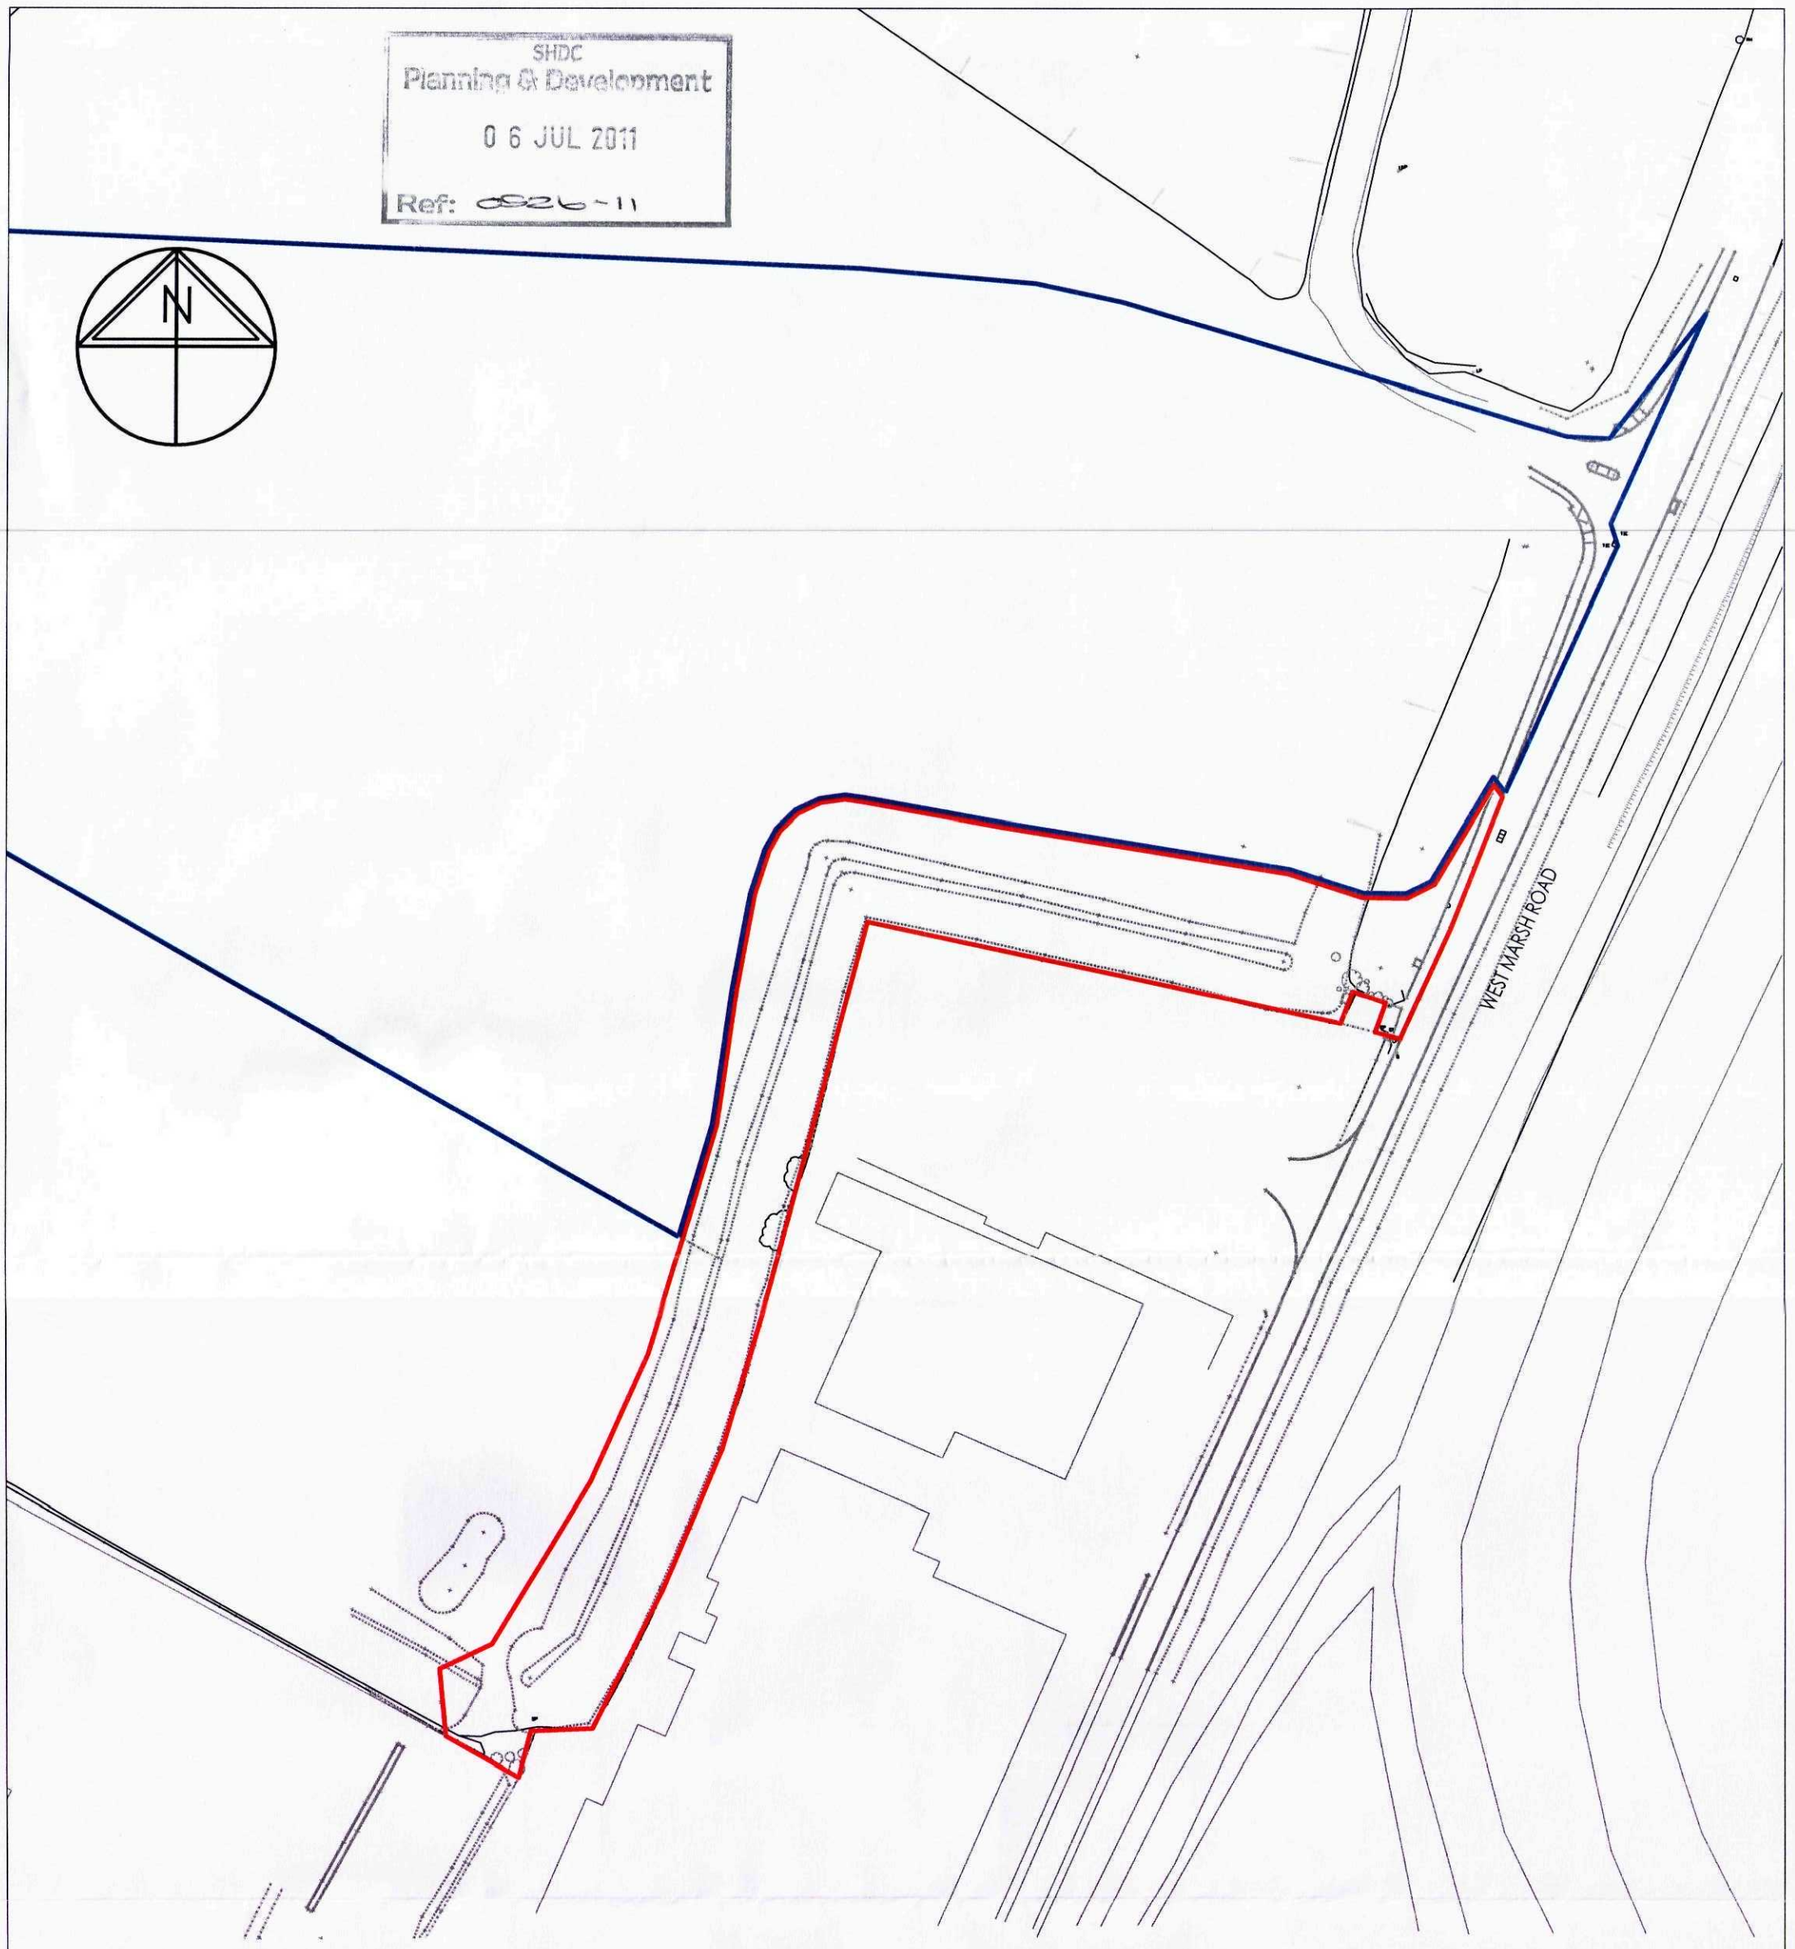

In accordance with CDM Regulations 7, 11 and 18, any significant risks (as defined in the Approved Code of Practice paragraph 133) relating to the design features shown on this drawing have been identified and are annotated thus: !

☐ No significant risks have been identified.

☐ Significant risks have been identified - refer to notes on drawing for information on residual risks and any control measures to be employed.

Refer to the current Designer's Risk Assessment sheets for further details.

Designer's Signature		Date	
Rev.	Description	Vf'd	Date

Project	Proposed Access Road, West Marsh Road, Spalding
Client	Maher Millard Ltd
Title	Location Plan
Drawing Status	Planning

Drawn	Date	Scale	
ACG	Jun 2011	1:1250	@ A3
Discipline	**Project Number**	**Drawing Number**	**Revision**
Civils	10393	(LP)01	-

williamsaunders
architecture: engineering: building consultancy

Sheppard Lockton House
Cafferata Way
Newark-on-Trent
Nottinghamshire. NG24 2TN

Tel: 01636 704361
Fax: 01636 702809
W: wm-saunders.co.uk

Also at Leeds, Nottingham, London, Cardiff

William Saunders is the trading name of Wm Saunders Partnership LLP. Wm Saunders Partnership Limited Liability Partnership is registered in England and Wales with the Registration number OC 308323. The Registered Office is Sheppard Lockton House, Cafferata Way, Newark on Trent, Notts. NG24 2TN.

This drawing & any design thereon is the copyright of Wm Saunders Partnership LLP and must not be reproduced without their written consent. Contractors must verify all dimensions at the site before commencing any work or making any shop drawings: no dimensions to be taken from drawing.