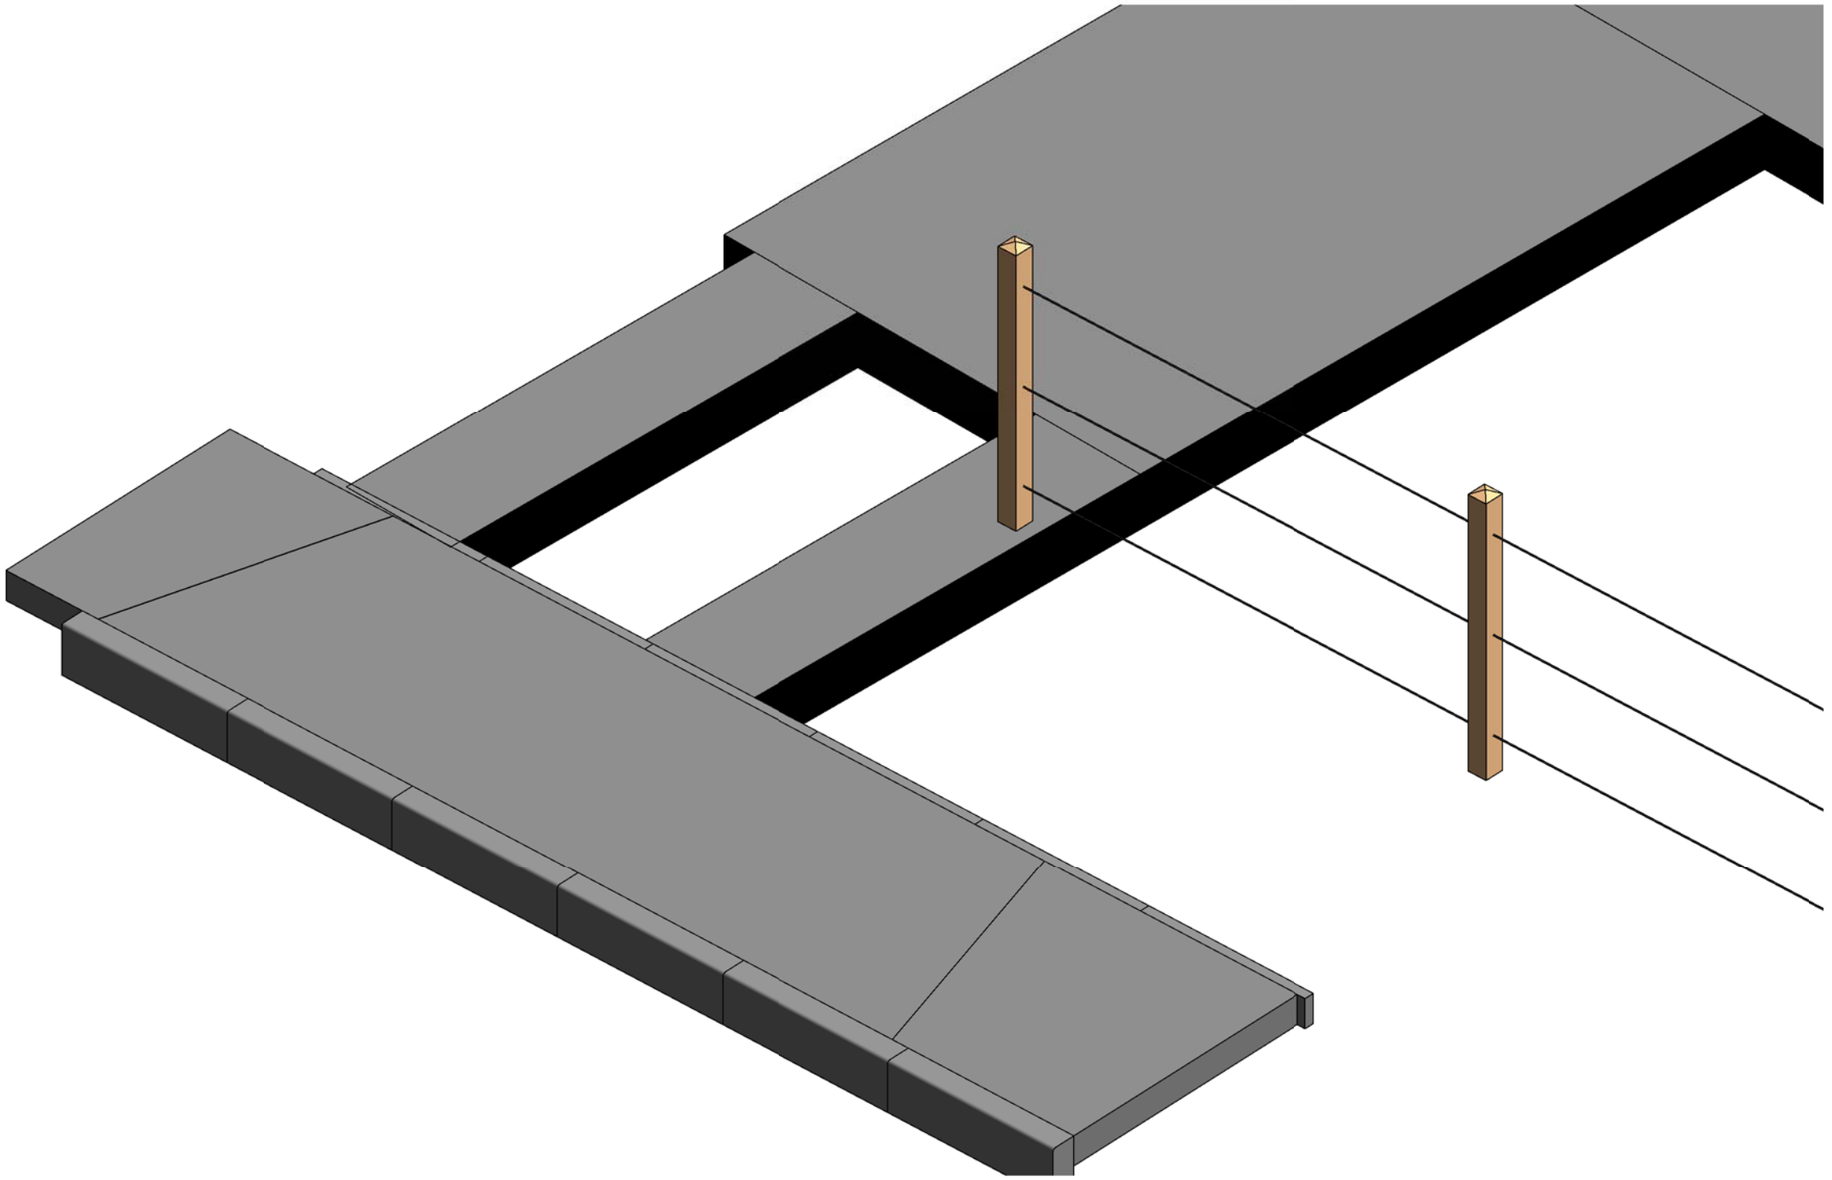


1 3D Dropped Kerb - (Existing)

Rev.	Description	Date

South Holland District Council — Building Consultancy

CLIENT	Mr C Street	PROJECT Accessibility Adaptations	Date 11/03/2020	Project number DFG/20/1129	Scale (@ A3)
ADDRESS	9 Bourne Road Spalding PE11 1JN	SHEET Existing 3D Dropped Kerb	Drawn by SG	DRAWING NUMBER 102	REV