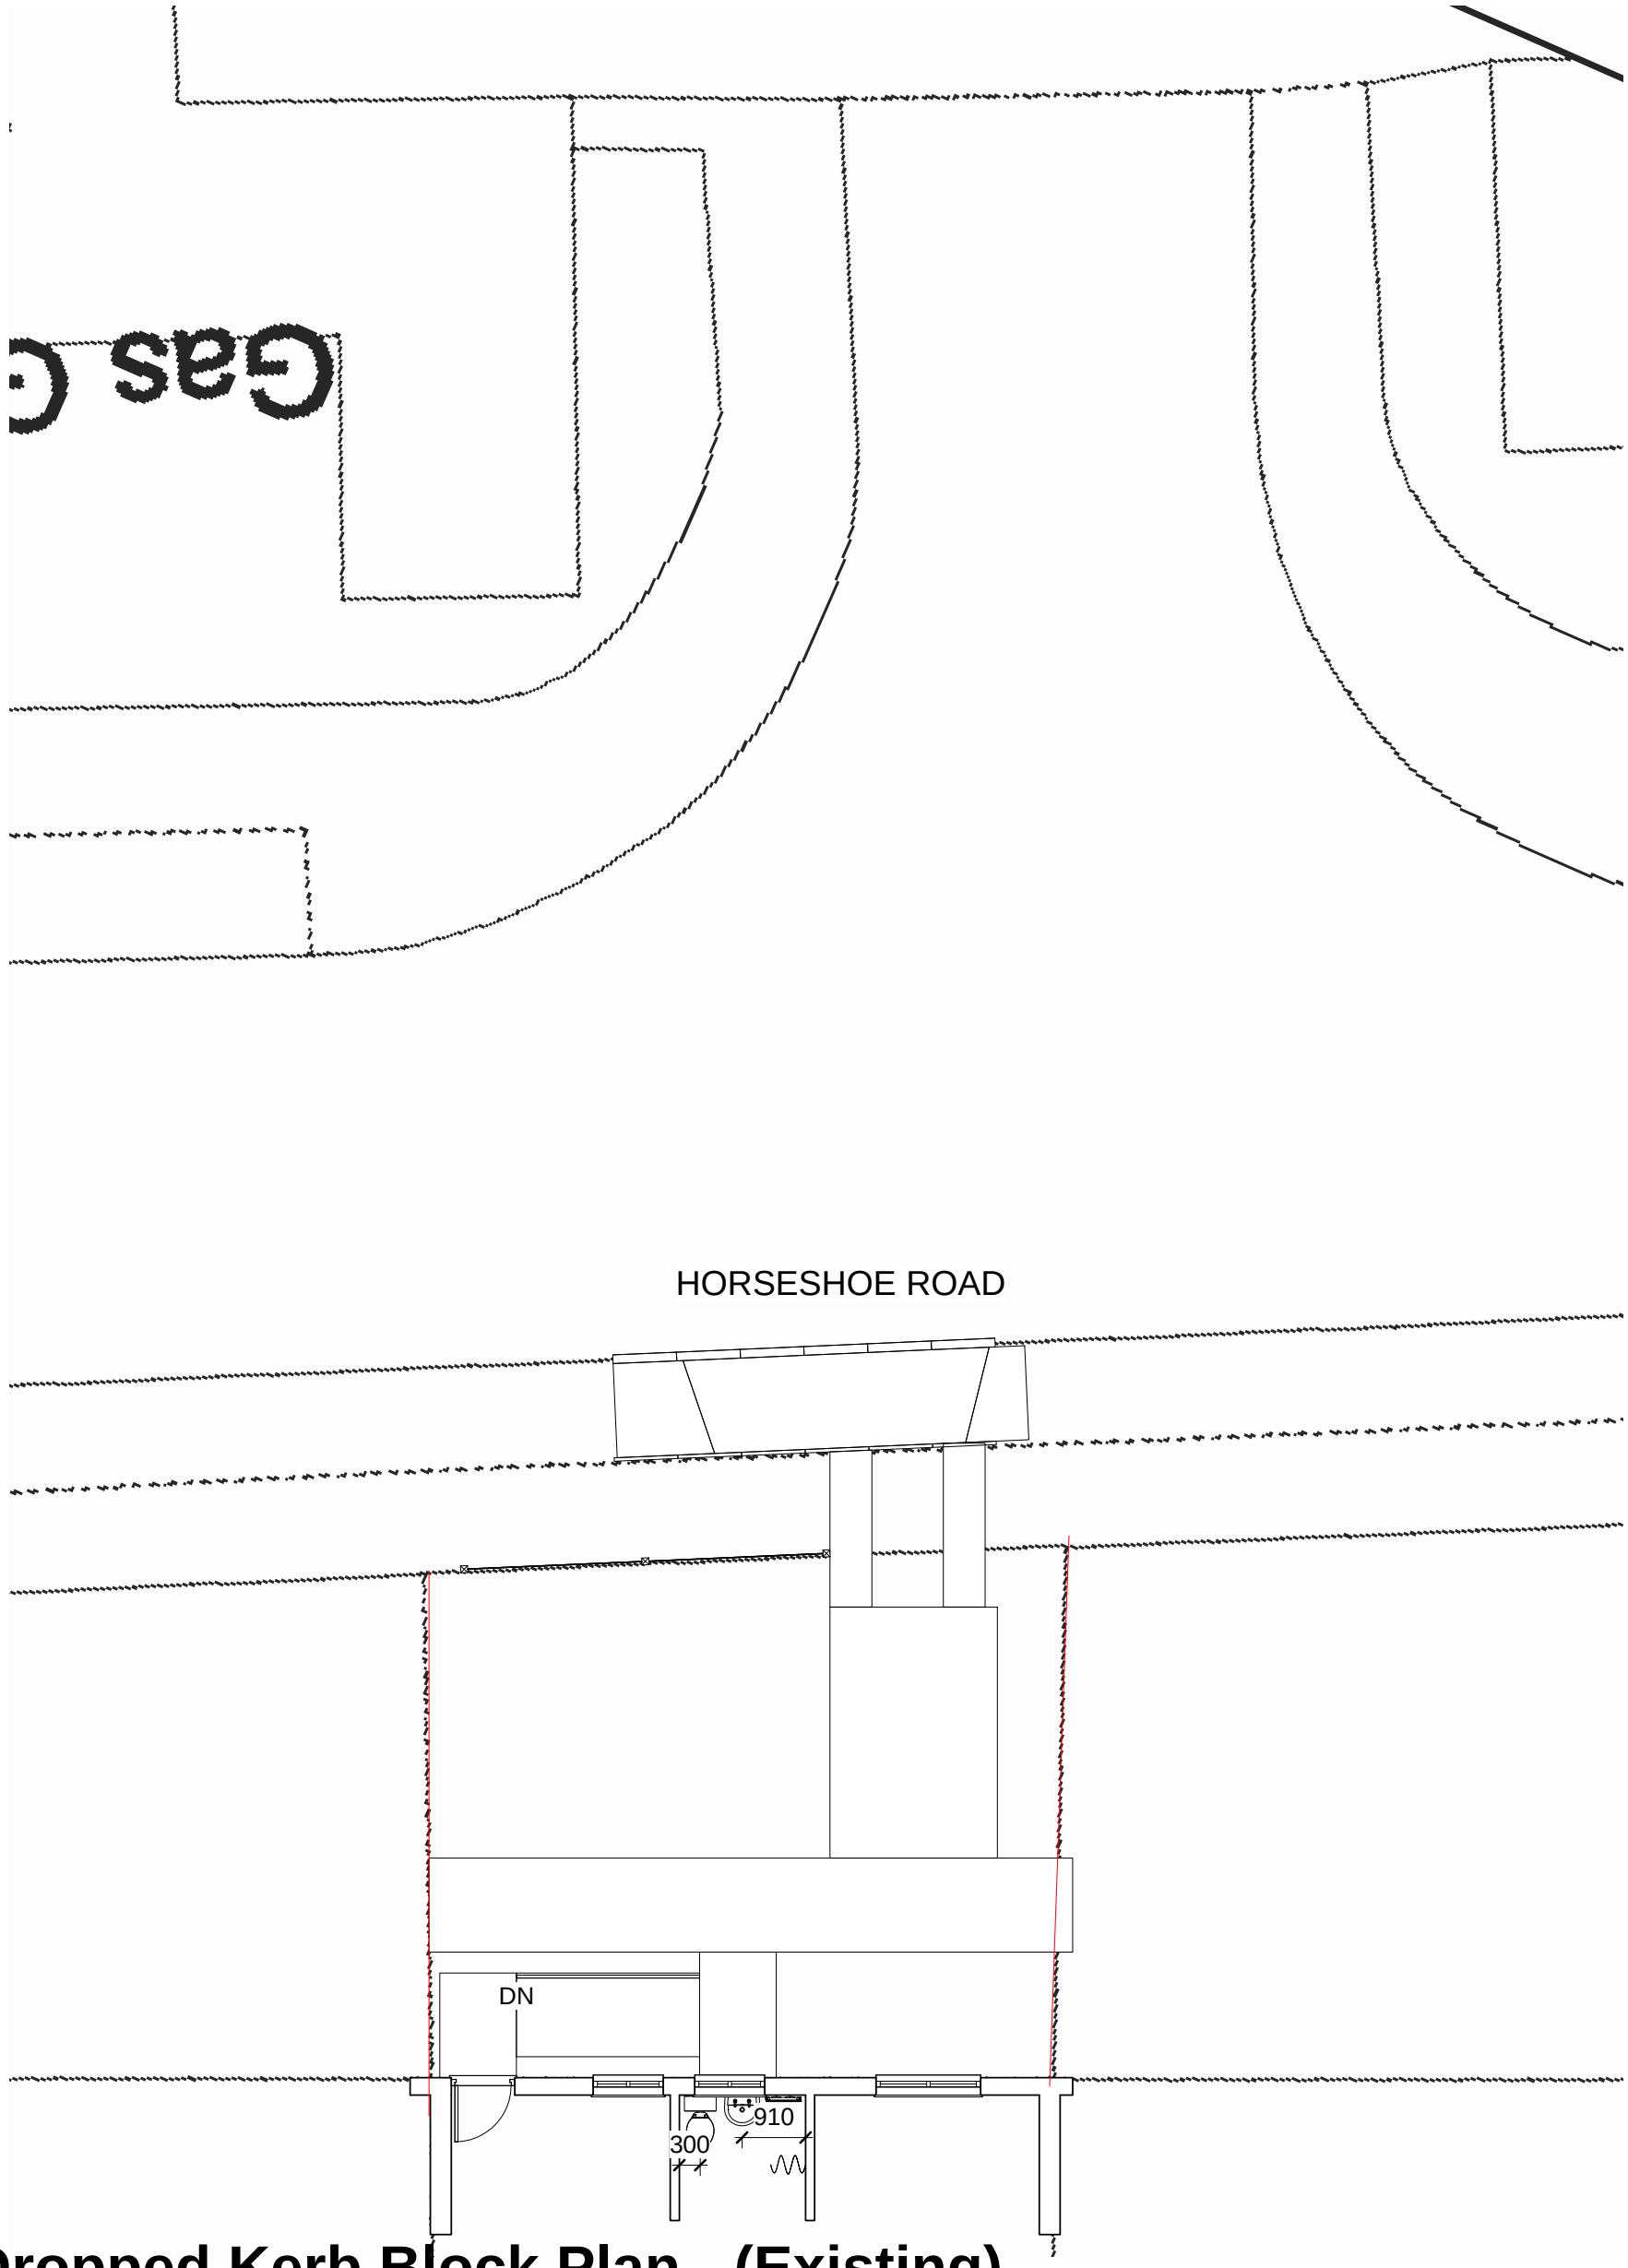


1 Dropped Kerb Block Plan - (Existing)

1 : 100

SOUTH HOLLAND DISTRICT COUNCIL

Building Consultancy South Holland

Rev.	Description	Date

CLIENT ADDRESS Mr C Street 9 Bourne Road Spalding PE11 1JN	PROJECT Accessibility Adaptations	Date 11/03/2020	Project number DFG/20/1129	Scale (@ A3) 1 : 100
	SHEET Extg Drop Kerb Block Plan	Drawn by SG	DRAWING NUMBER 105	REV