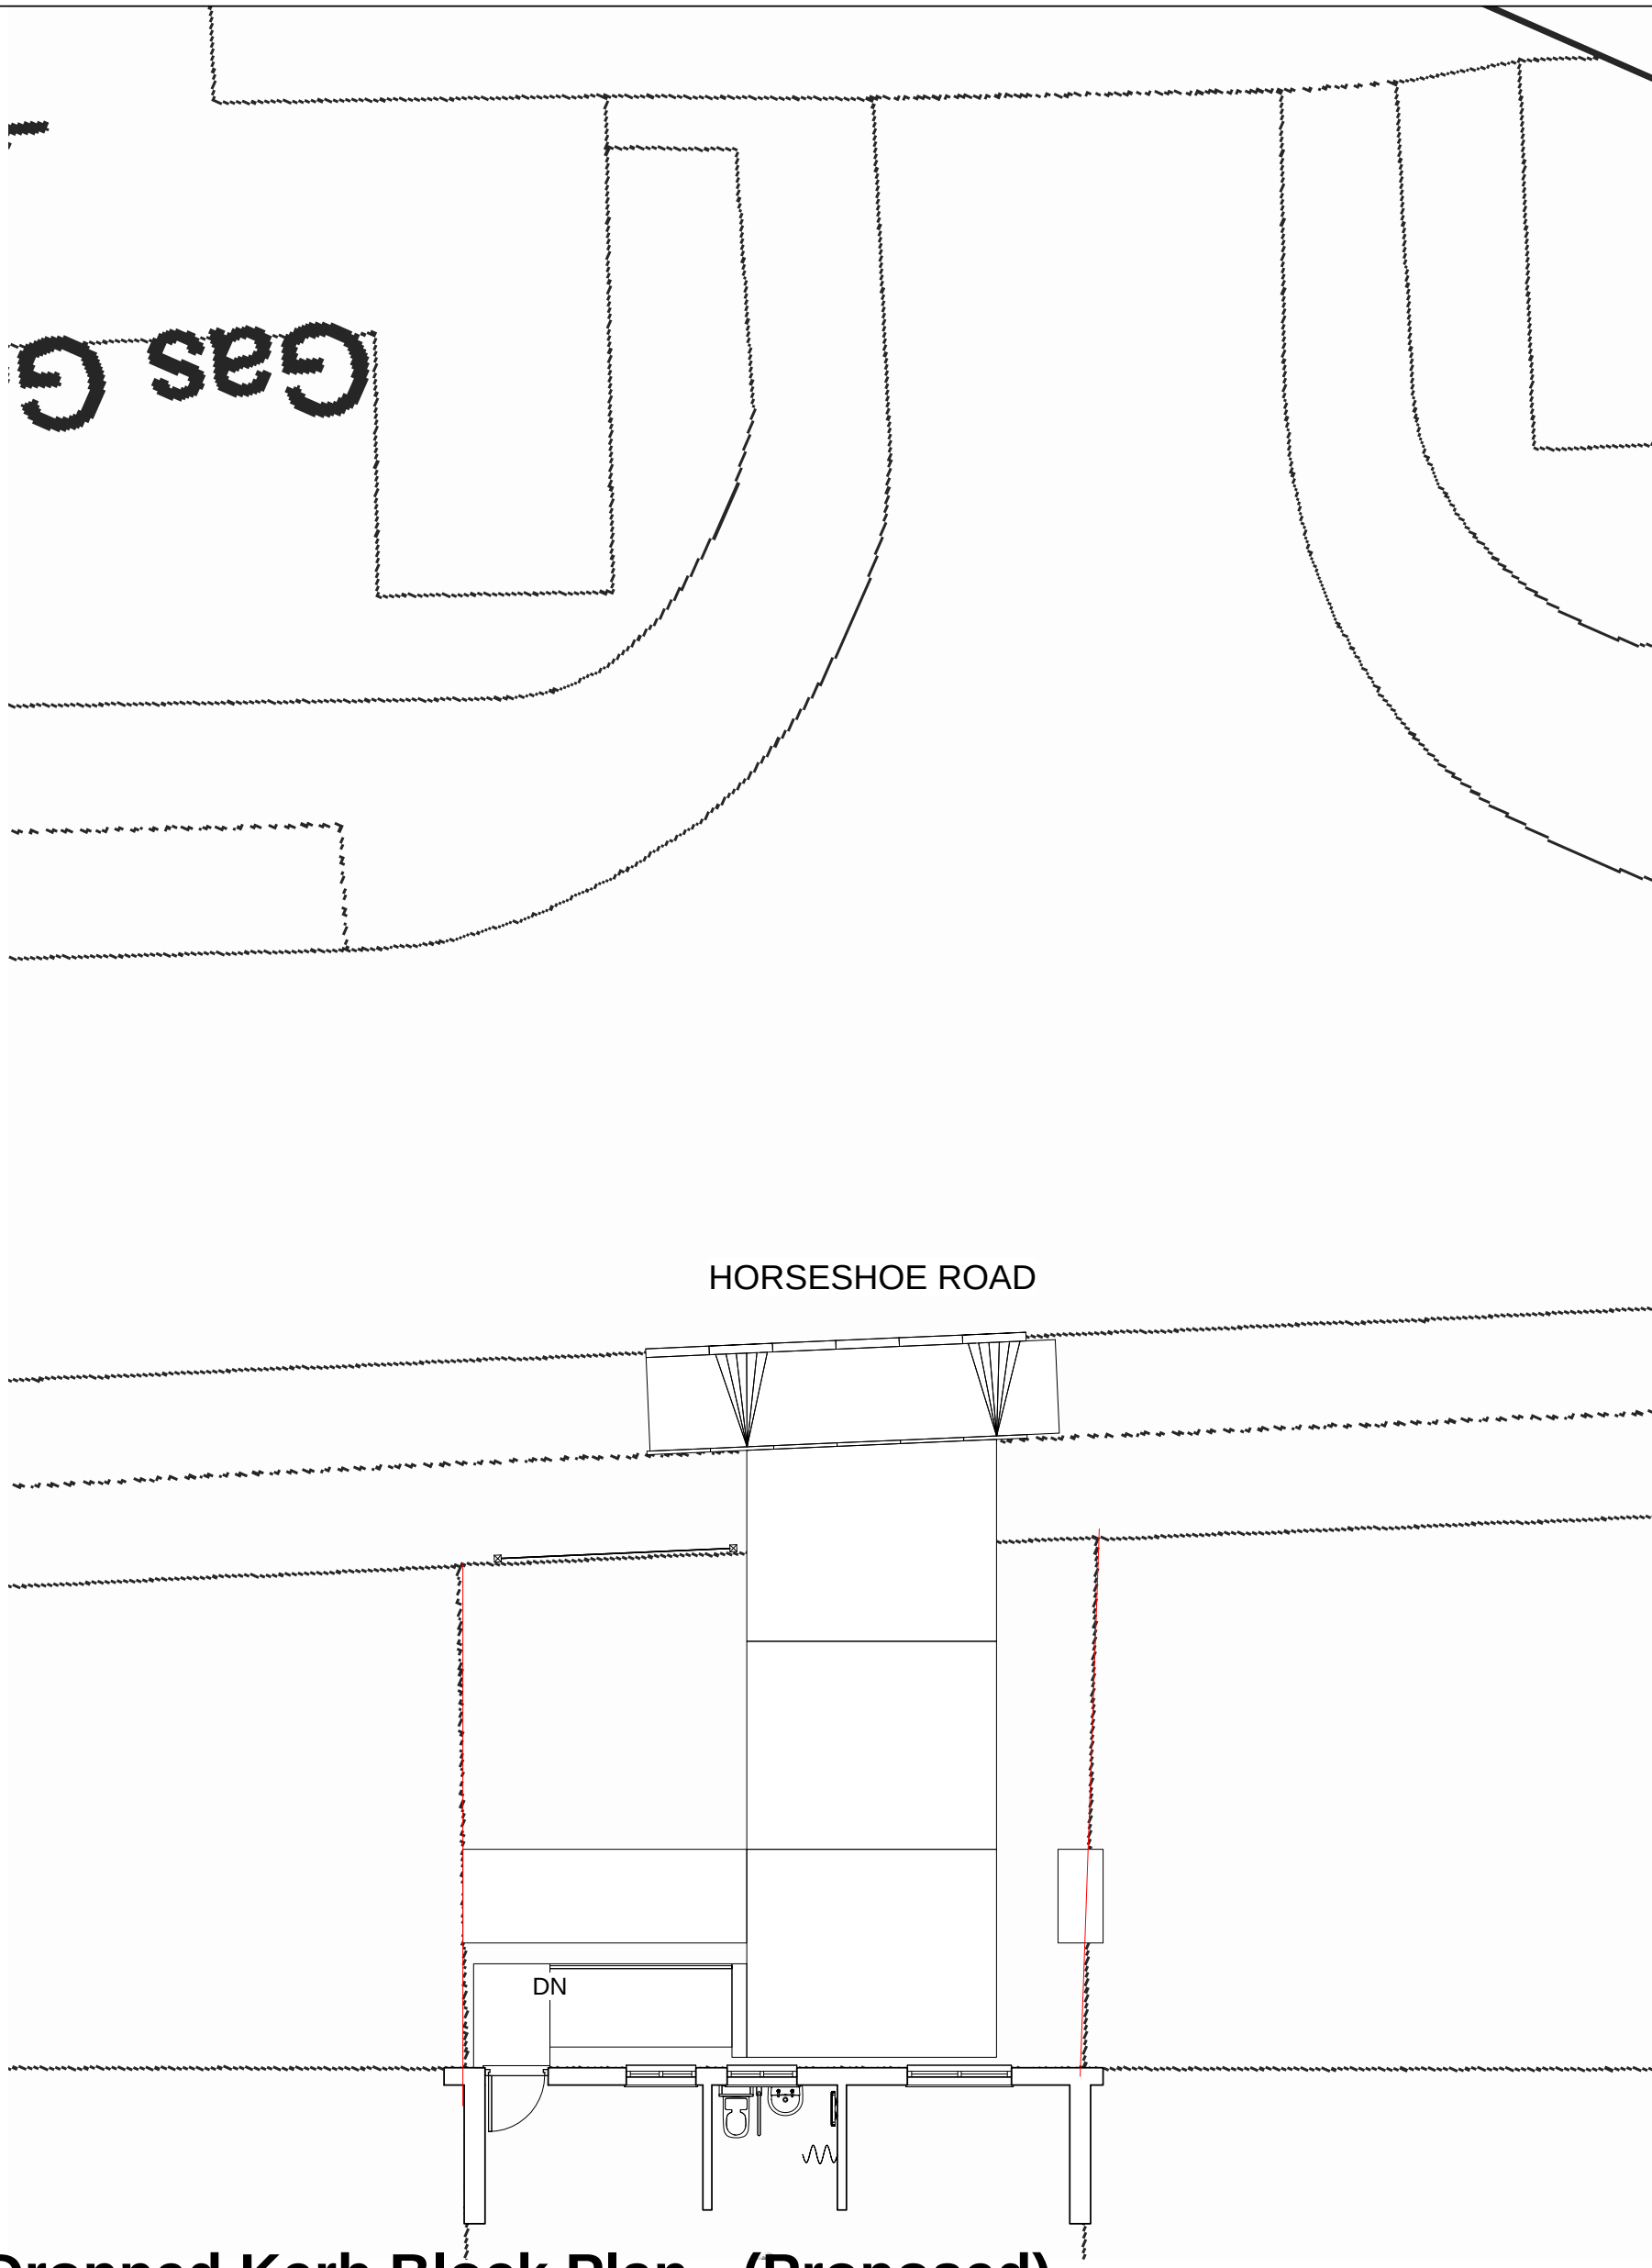


1 Dropped Kerb Block Plan - (Proposed)

1 : 100

SOUTH HOLLAND DISTRICT COUNCIL

Building Consultancy South Holland

Rev.	Description	Date

CLIENT Mr C Street ADDRESS 9 Bourne Road Spalding PE11 1JN	PROJECT Accessibility Adaptations	Date 11/03/2020	Project number DFG/20/1129	Scale (@ A3) 1 : 100
	SHEET Prop Drop Kerb Block Plan	Drawn by SG	DRAWING NUMBER 106	REV